





SCALE BAR 1:60

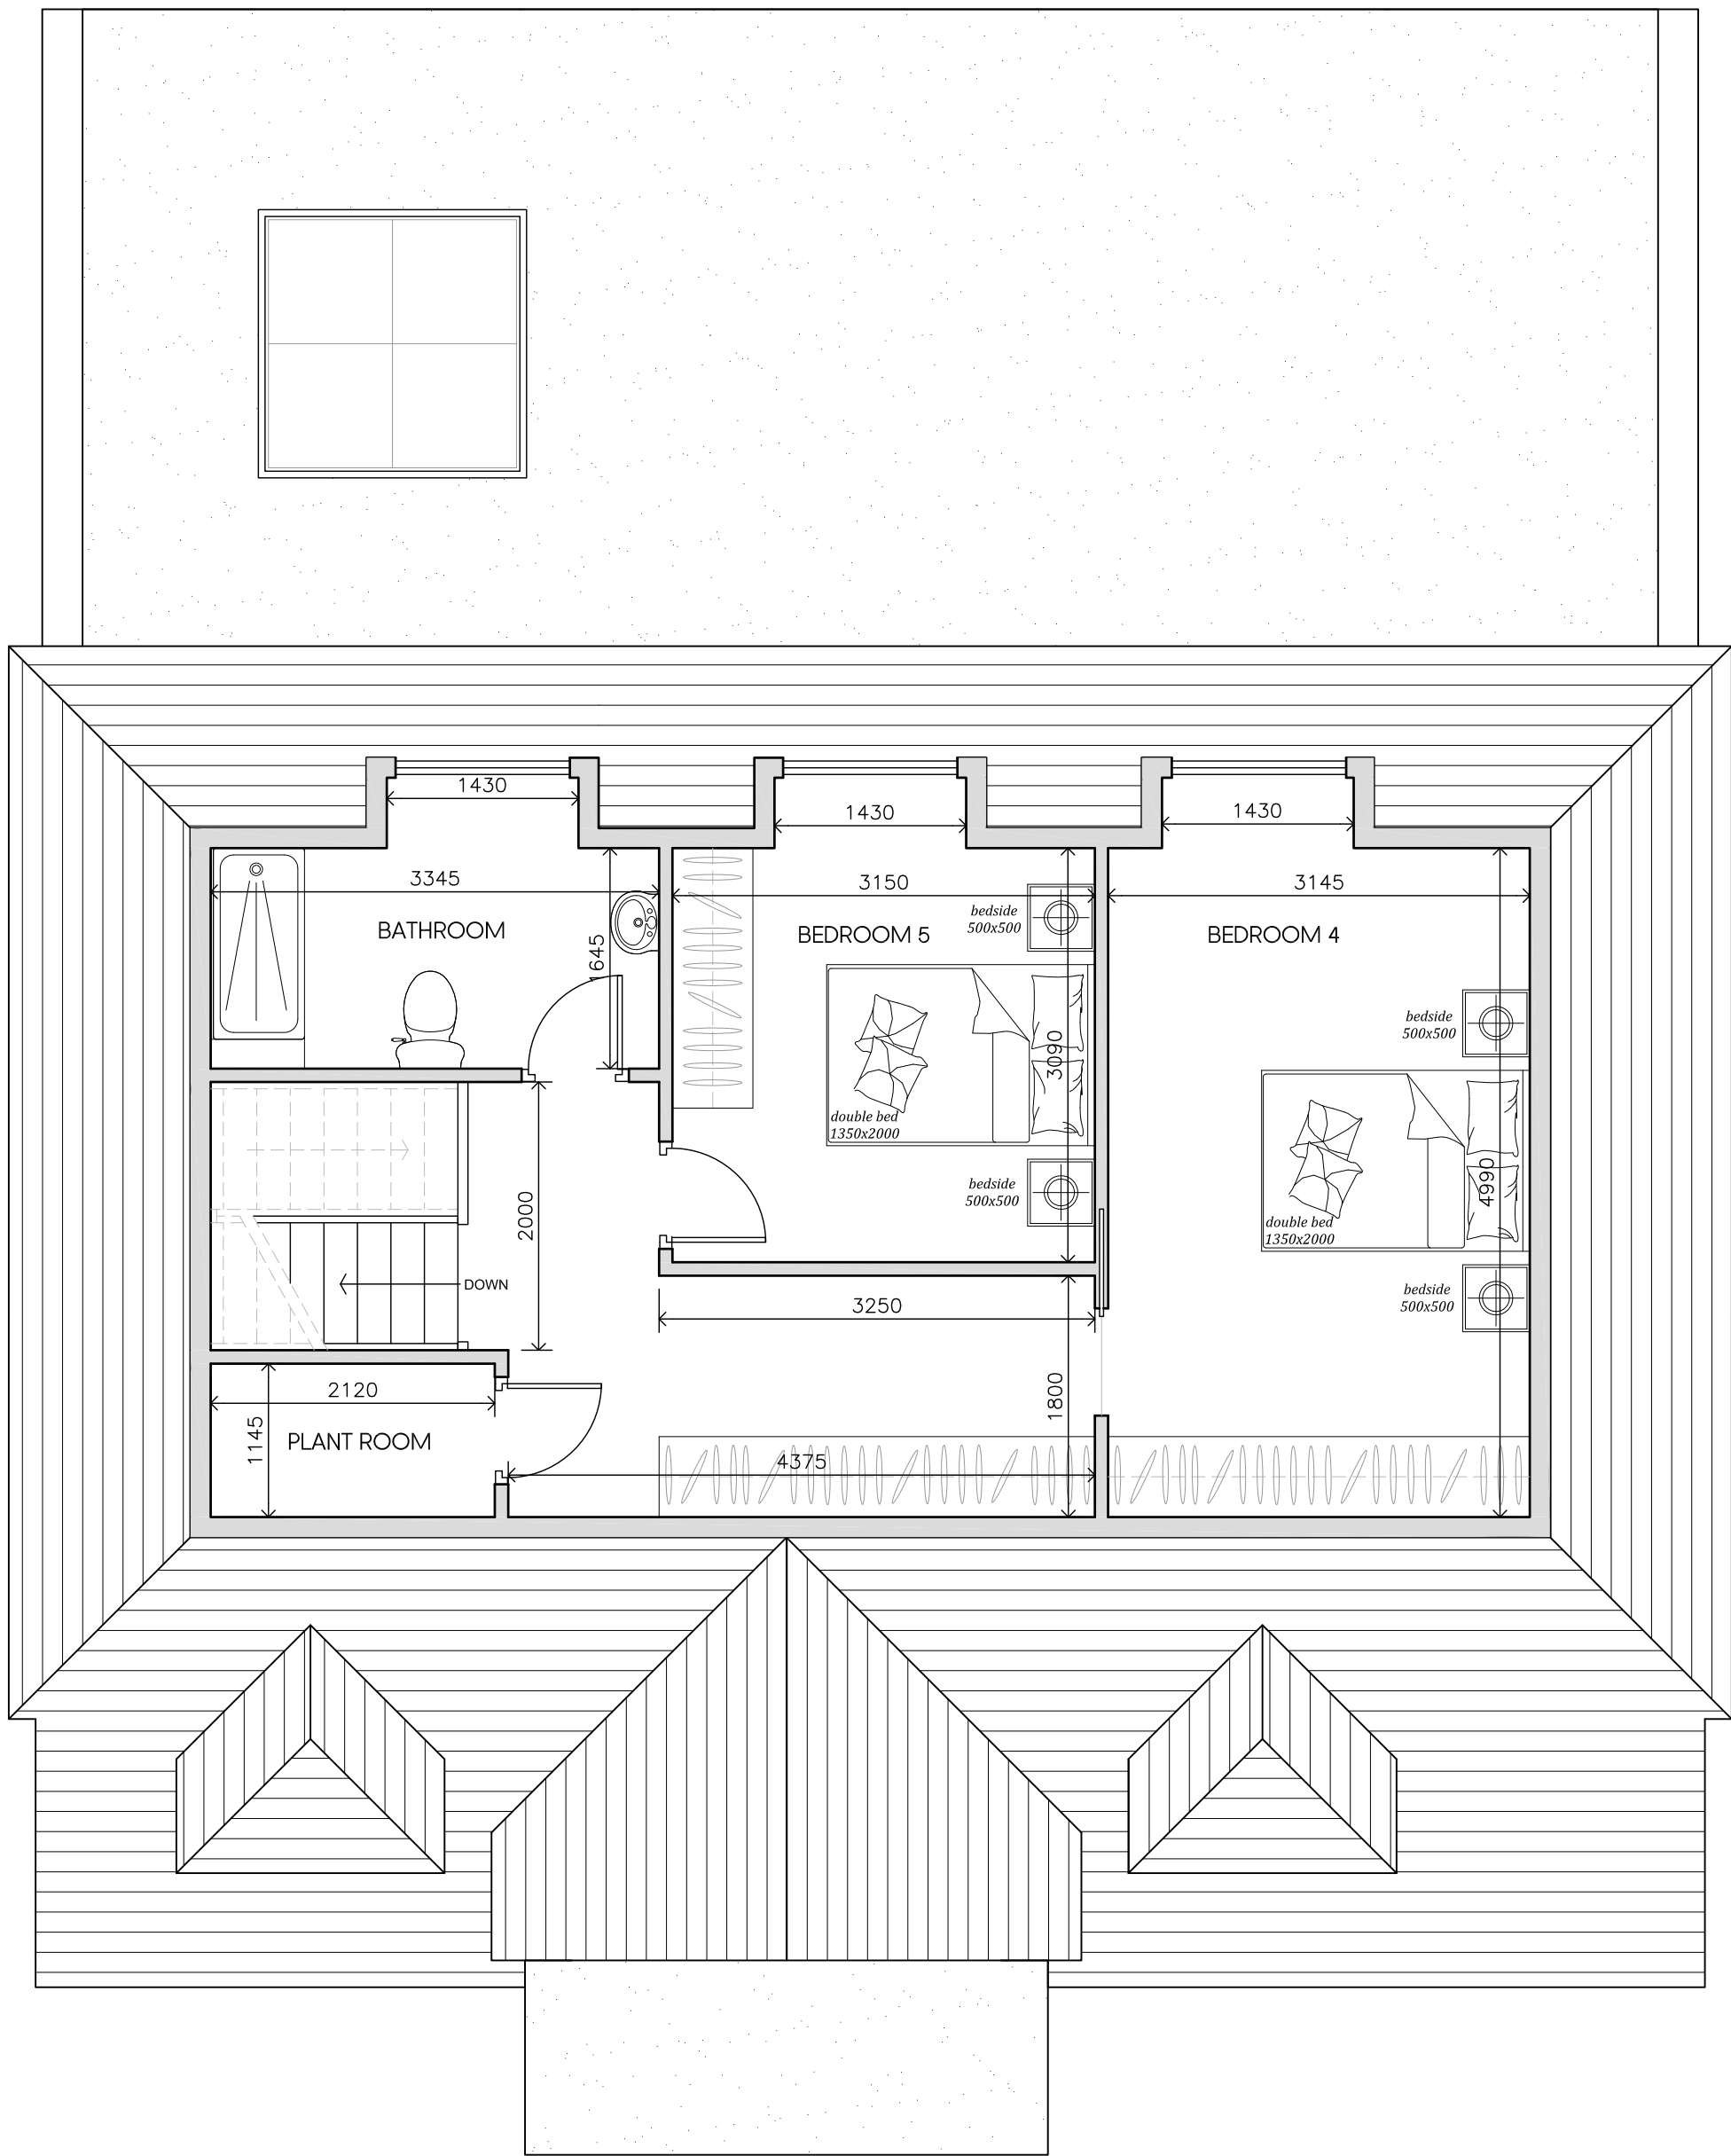

PROPOSED SECOND FLOOR PLAN

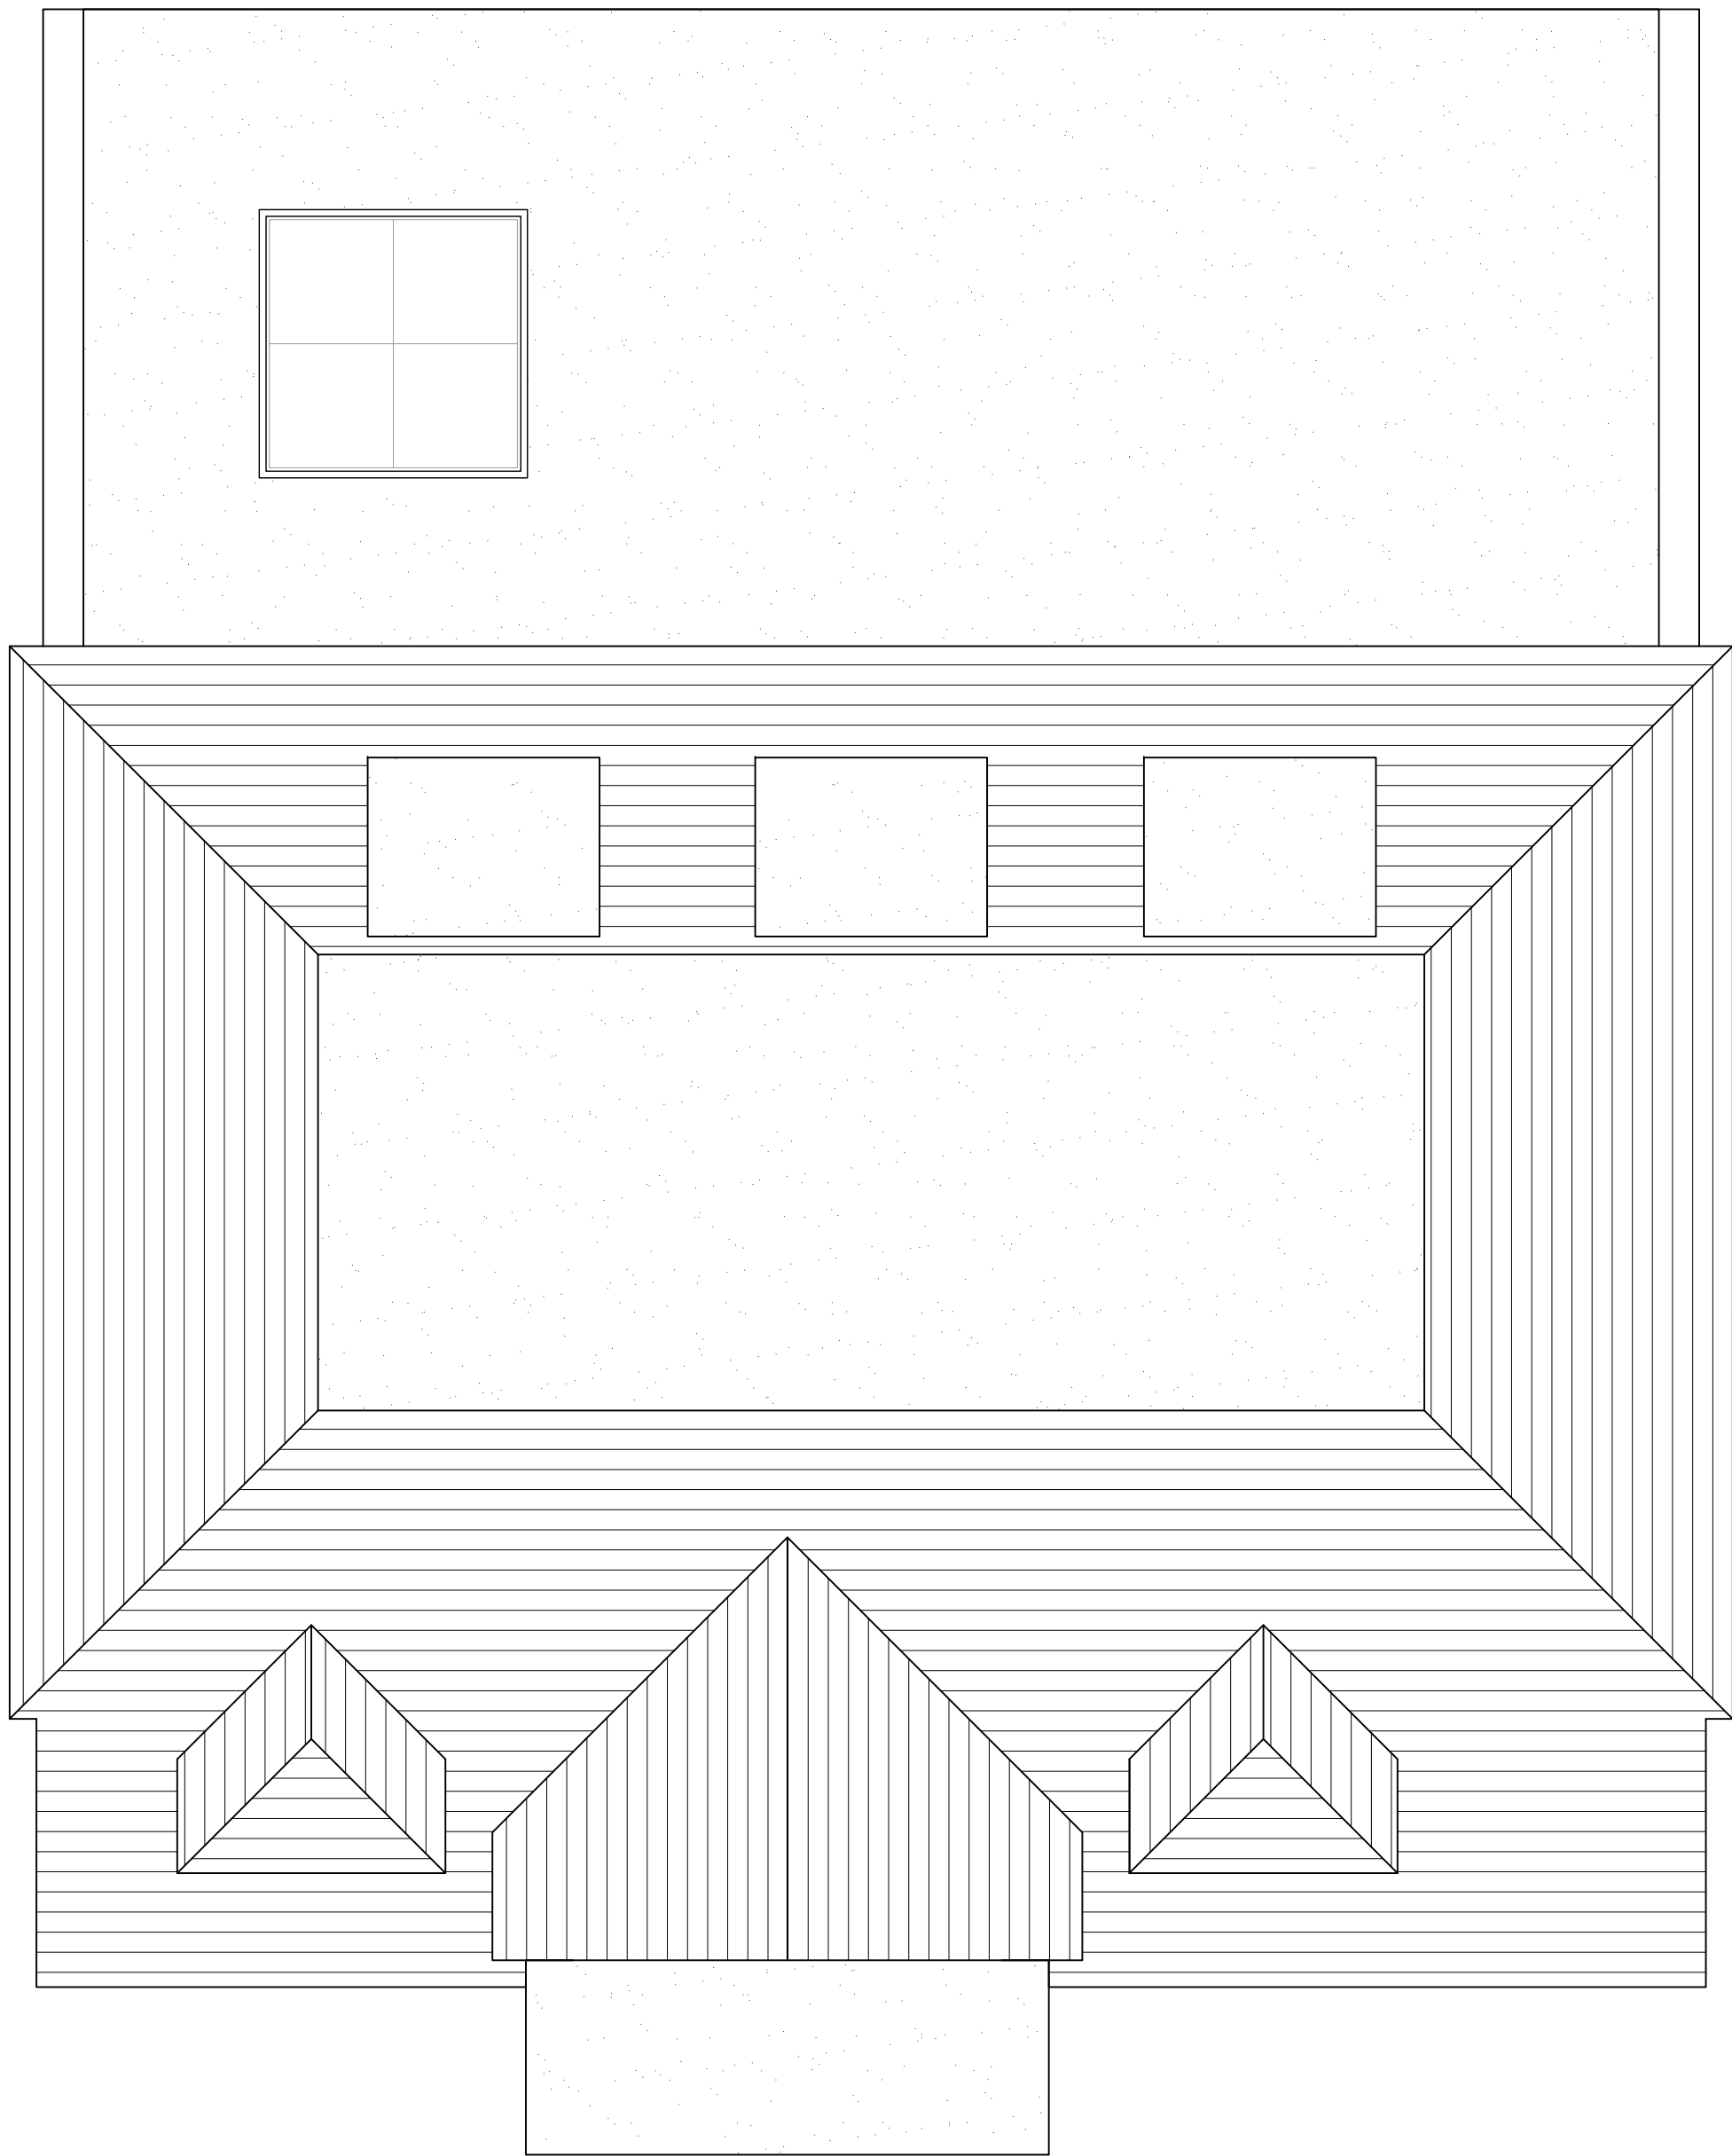

PROPOSED ROOF PLAN

|     |          |                                  |       |
|-----|----------|----------------------------------|-------|
| F   | 27.10.21 | TO SUIT CASE OFFICER COMMENTS    | BR    |
| E   | 17.05.21 | AMENDED TO SUIT CLIENTS COMMENTS | BR    |
| D   | 09.04.21 | AMENDED TO SUIT CLIENTS COMMENTS | BR    |
| C   | 29.03.21 | AMENDED TO SUIT CLIENTS COMMENTS | BR    |
| B   | 22.03.21 | AMENDED TO SUIT CLIENTS COMMENTS | BR    |
| A   | 18.03.21 | AMENDED TO SUIT CLIENTS COMMENTS | BR    |
| Rev | Date     | Description                      | Init. |

Client

MR & MRS BRAHMBHATT

Project Title  
PROPOSED EXTENSIONS AND ALTERATIONS

OMKAAR, OAKGLADE, NORTHWOOD,  
Drawing Title

PROPOSED SECOND FLOOR & ROOF PLAN

|             |              |             |
|-------------|--------------|-------------|
| Cad File    | Sheet Size   | Scale       |
| P001        | A1           | 1:25        |
| Drawn by    | Drawing Date | Approved by |
| BR          | FEB 2021     | NJ          |
| Project No. | Drawing No.  | Revision    |
| 1837        | P301         | F           |

**Juttla Architects**

2-4 High Street Ruislip  
Middlesex HA4 7AR

T 01923 840077 F 01923 840078  
info@juttla-architects.com  
juttla-architects.com

This drawing is property of Juttla Architects Ltd © and must not be copied or otherwise reproduced. All dimensions must be checked on site before commencing work. No dimensions to be scaled from this drawing. This drawing was produced using AutoCad 2016.

PLANNING ISSUE