



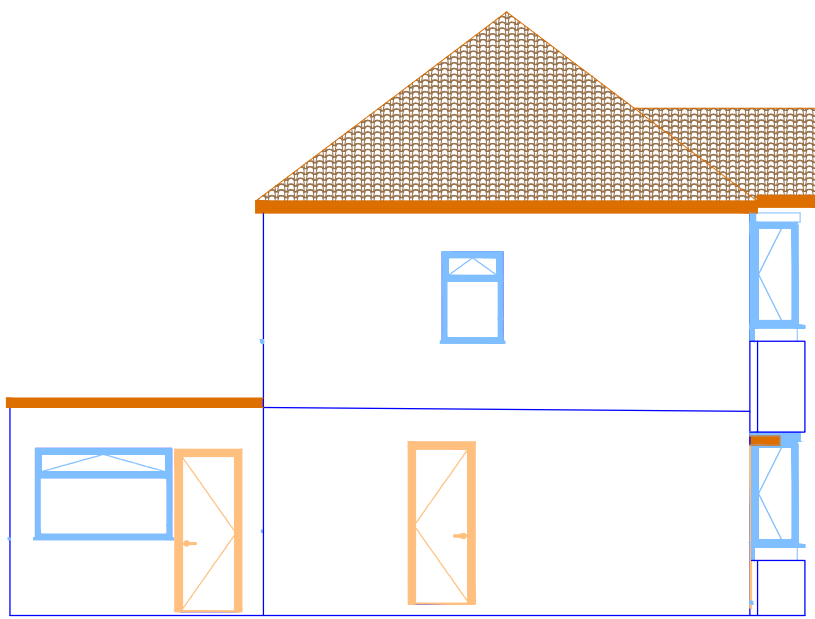


Existing Side Elevation
Scale 1:100



Existing Front Elevation
Scale 1:100

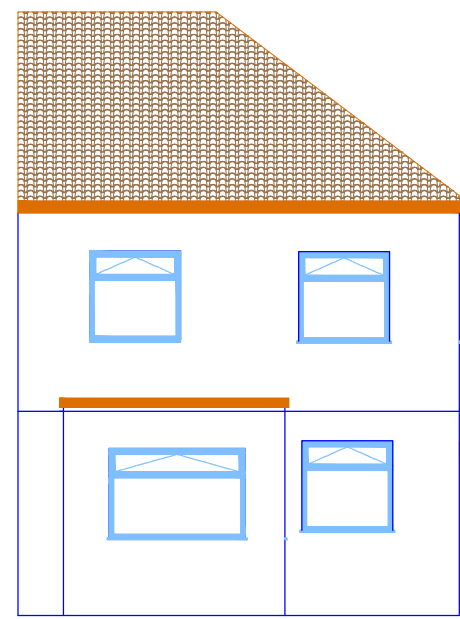


Existing Rear Elevation
Scale 1:100

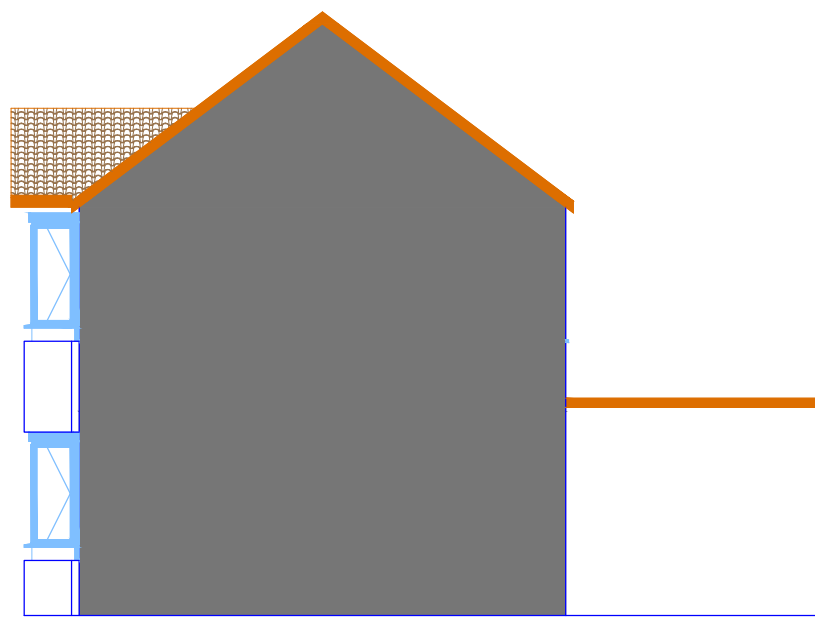


Existing Side Elevation
Scale 1:100

Boundary

Boundary

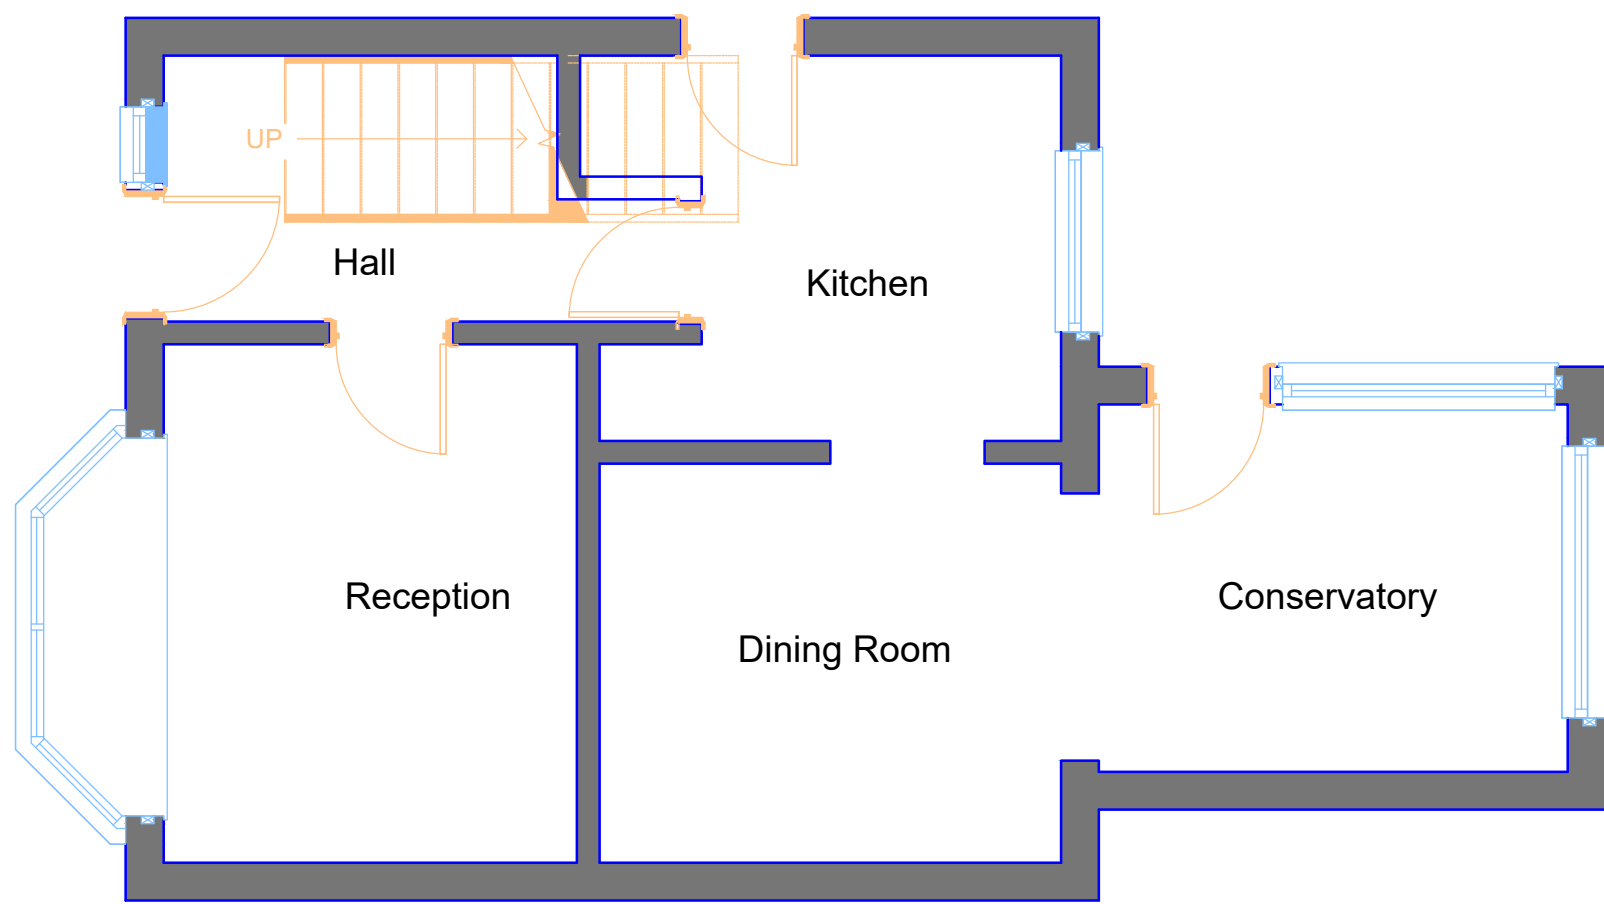


Existing Ground Floor Plan
Scale 1:50

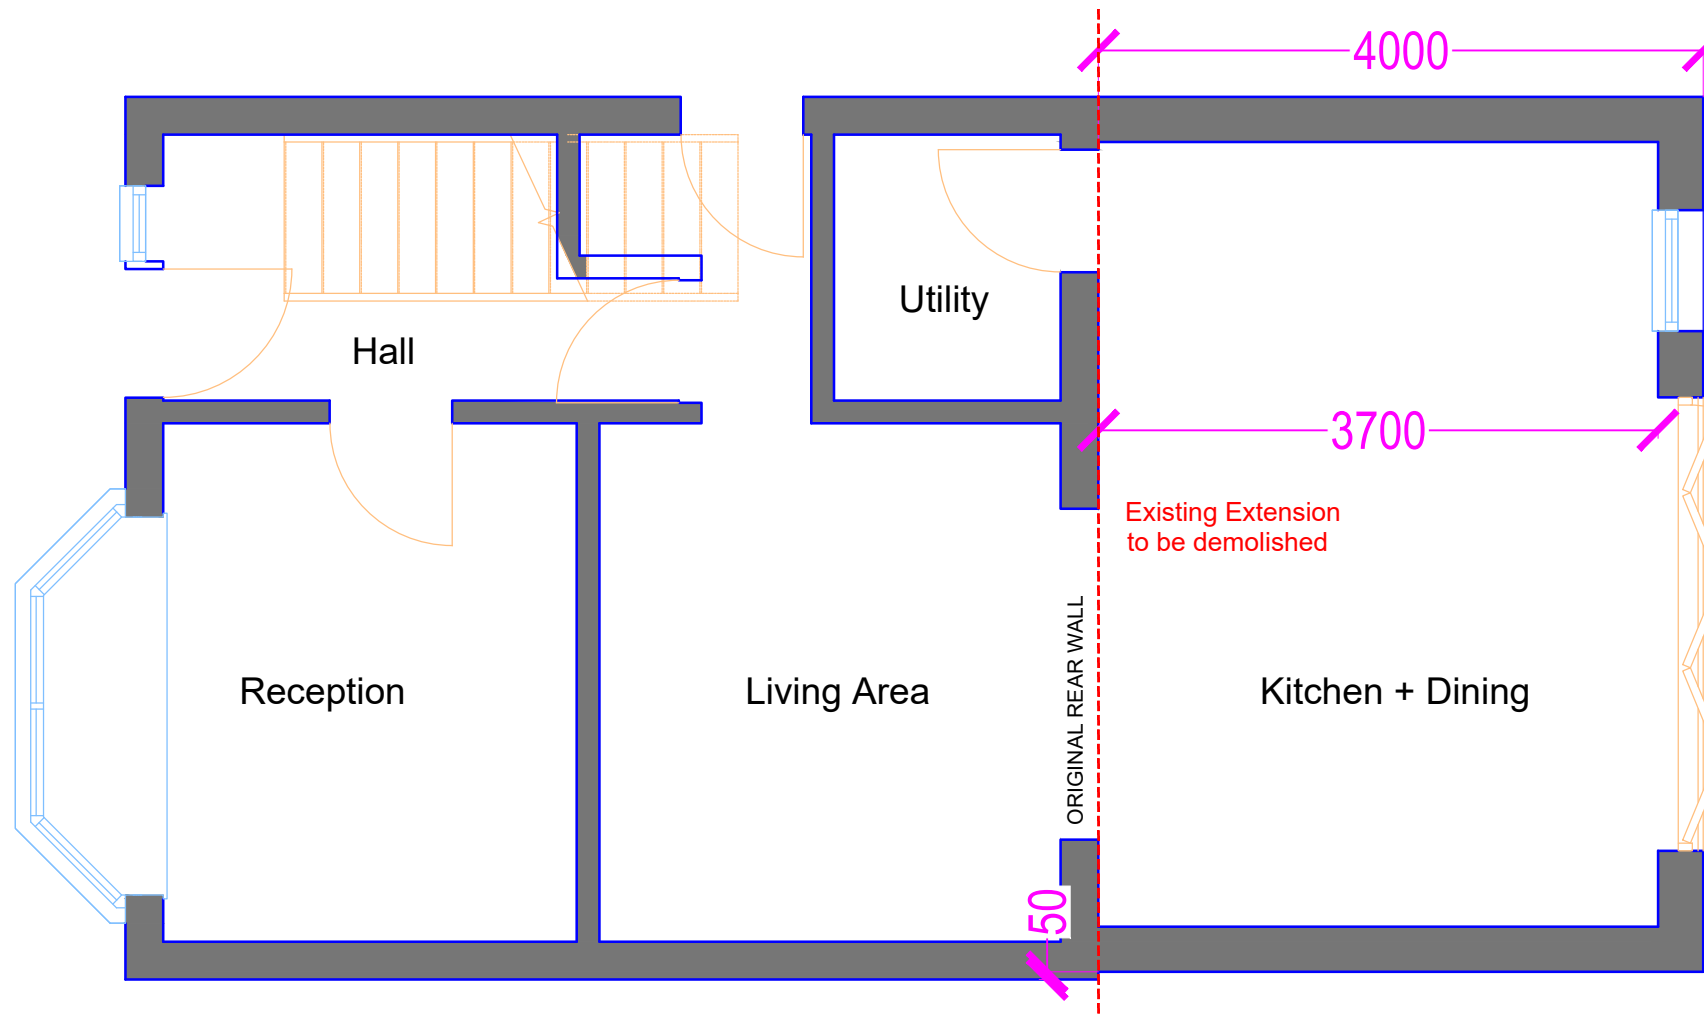


Proposed Ground Floor Plan
Scale 1:50


ALL PROPOSED MATERIALS & FINISHES TO MATCH WITH EXISTING DWELLING.

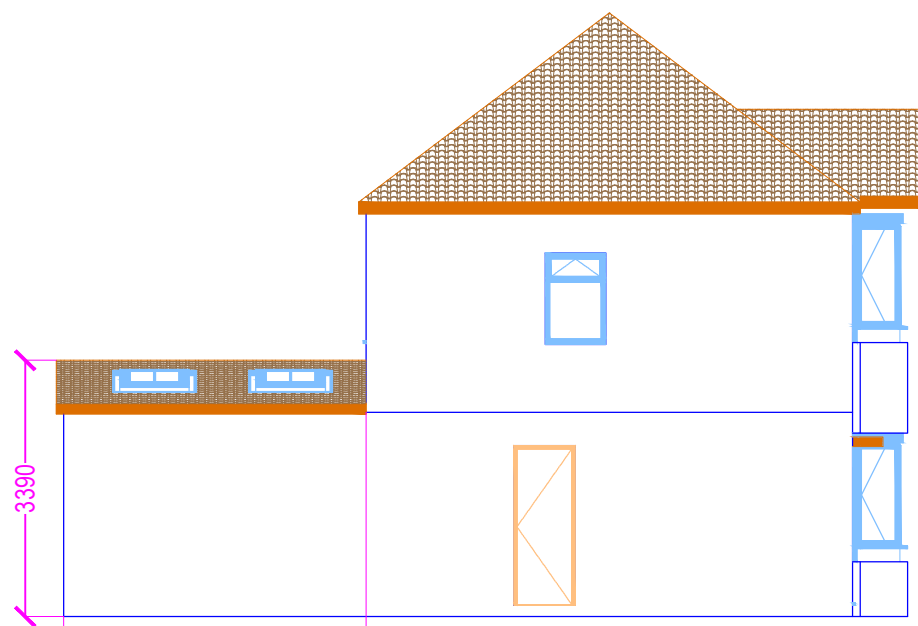


Proposed Side Elevation
Scale 1:100

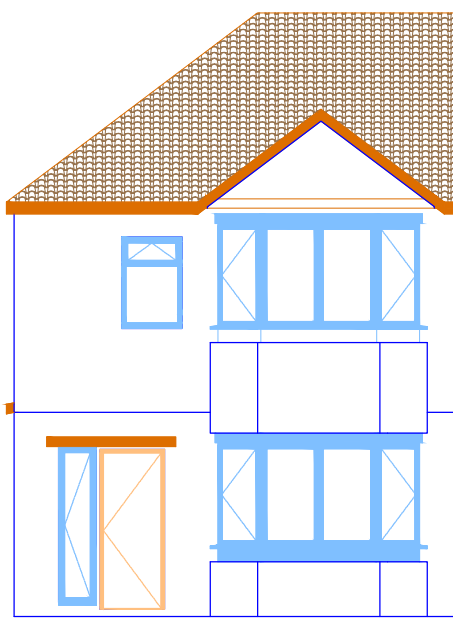

Proposed Front Elevation
Scale 1:100

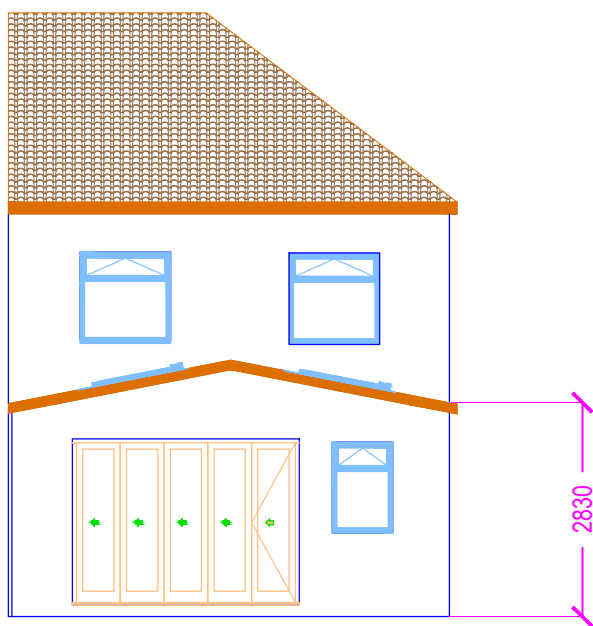


Proposed Rear Elevation
Scale 1:100

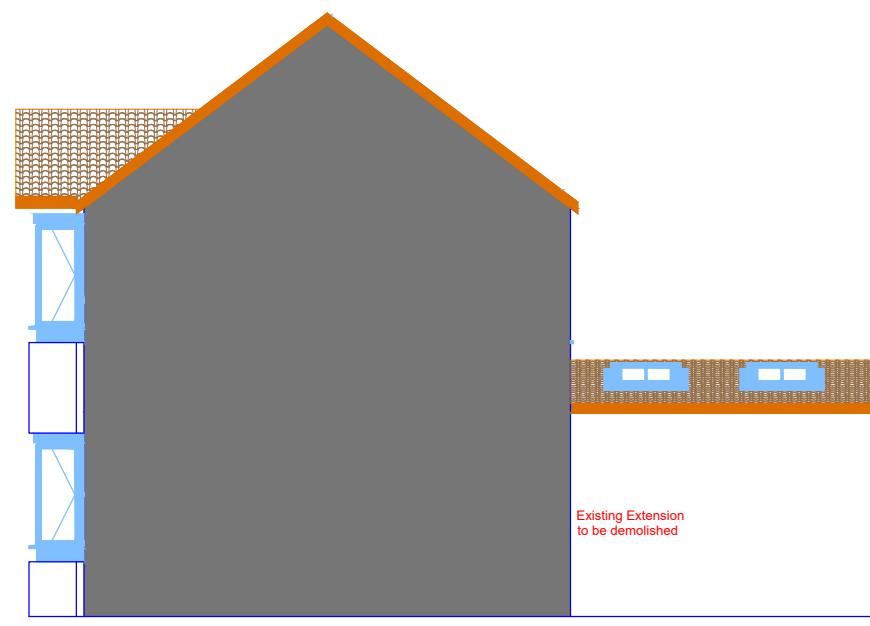



Proposed Side Elevation
Scale 1:100



LOCATION PLAN
Scale 1:1250

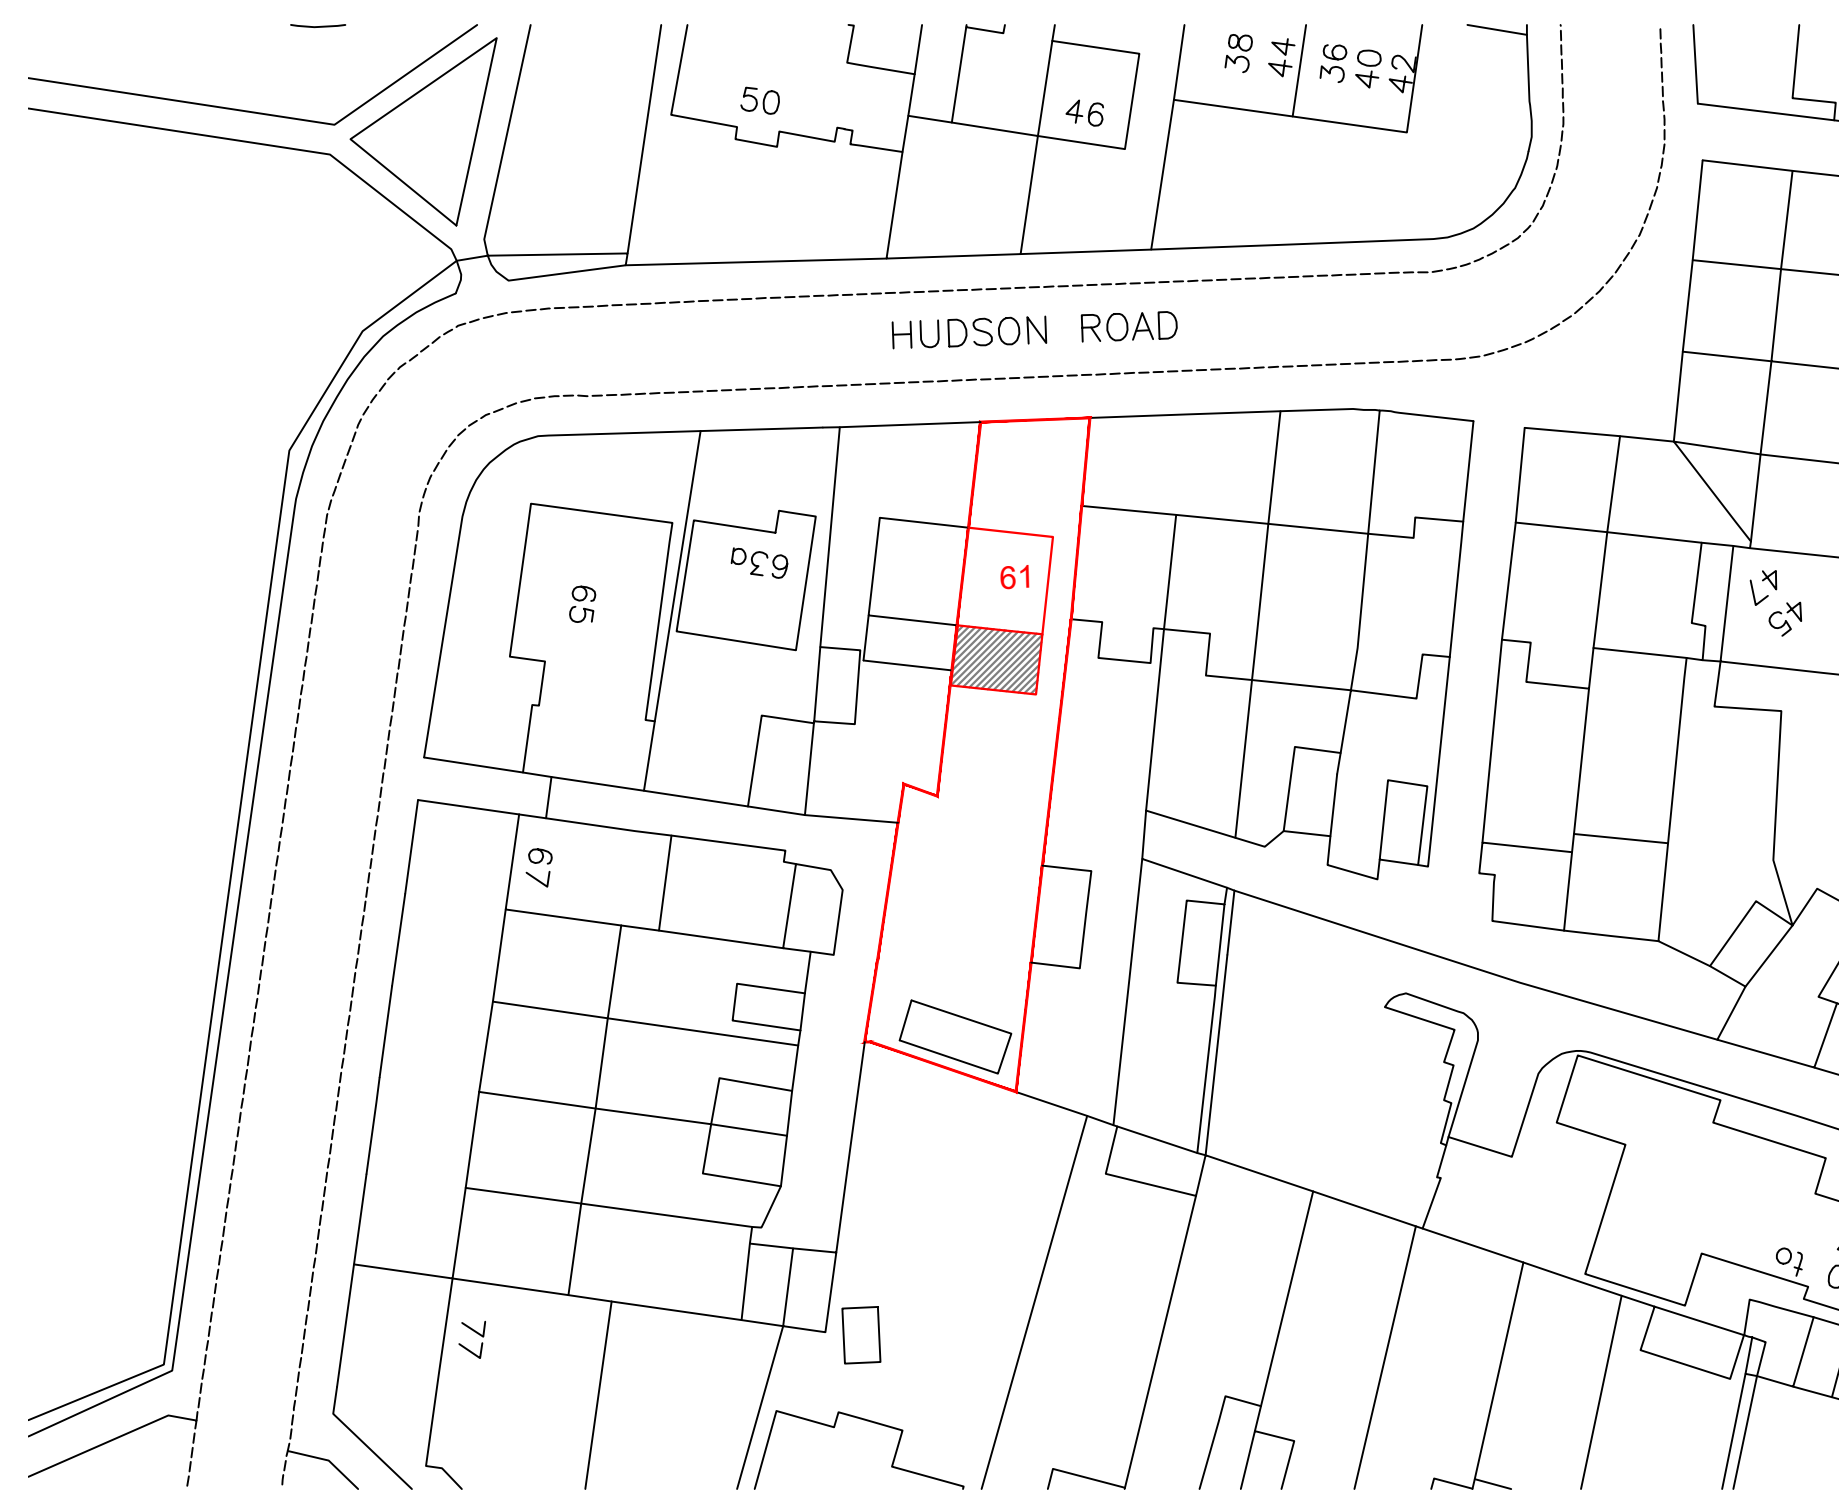

BLOCK PLAN
Scale 1:500

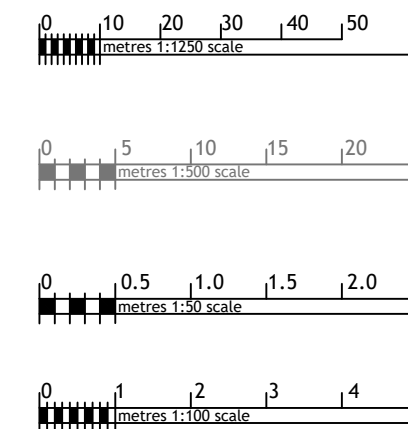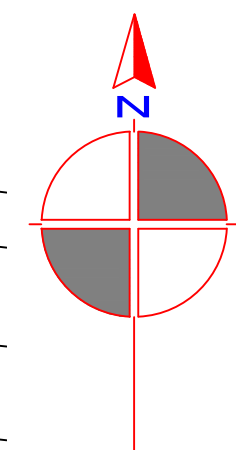

NOTE:
1. ALL DIMENSIONS ARE IN MILLIMETRE.
2. VERIFY ALL DIMENSIONS AND CONDITIONS BEFORE CONSTRUCTION WORKS.
3. ALL WORK TO COMPLY WITH CURRENT BUILDING REGULATIONS SPECIFICATIONS.

PROJECT	61 HUDSON ROAD HAYES UB3 5EN		
TITLE	EXISTING & PROPOSED PLANS		
JOB No	DRAWING No	DATE	SCALE @A1
0253	HS-001	MAY 2021	1:50/100 1:500/1250
REV	00		