


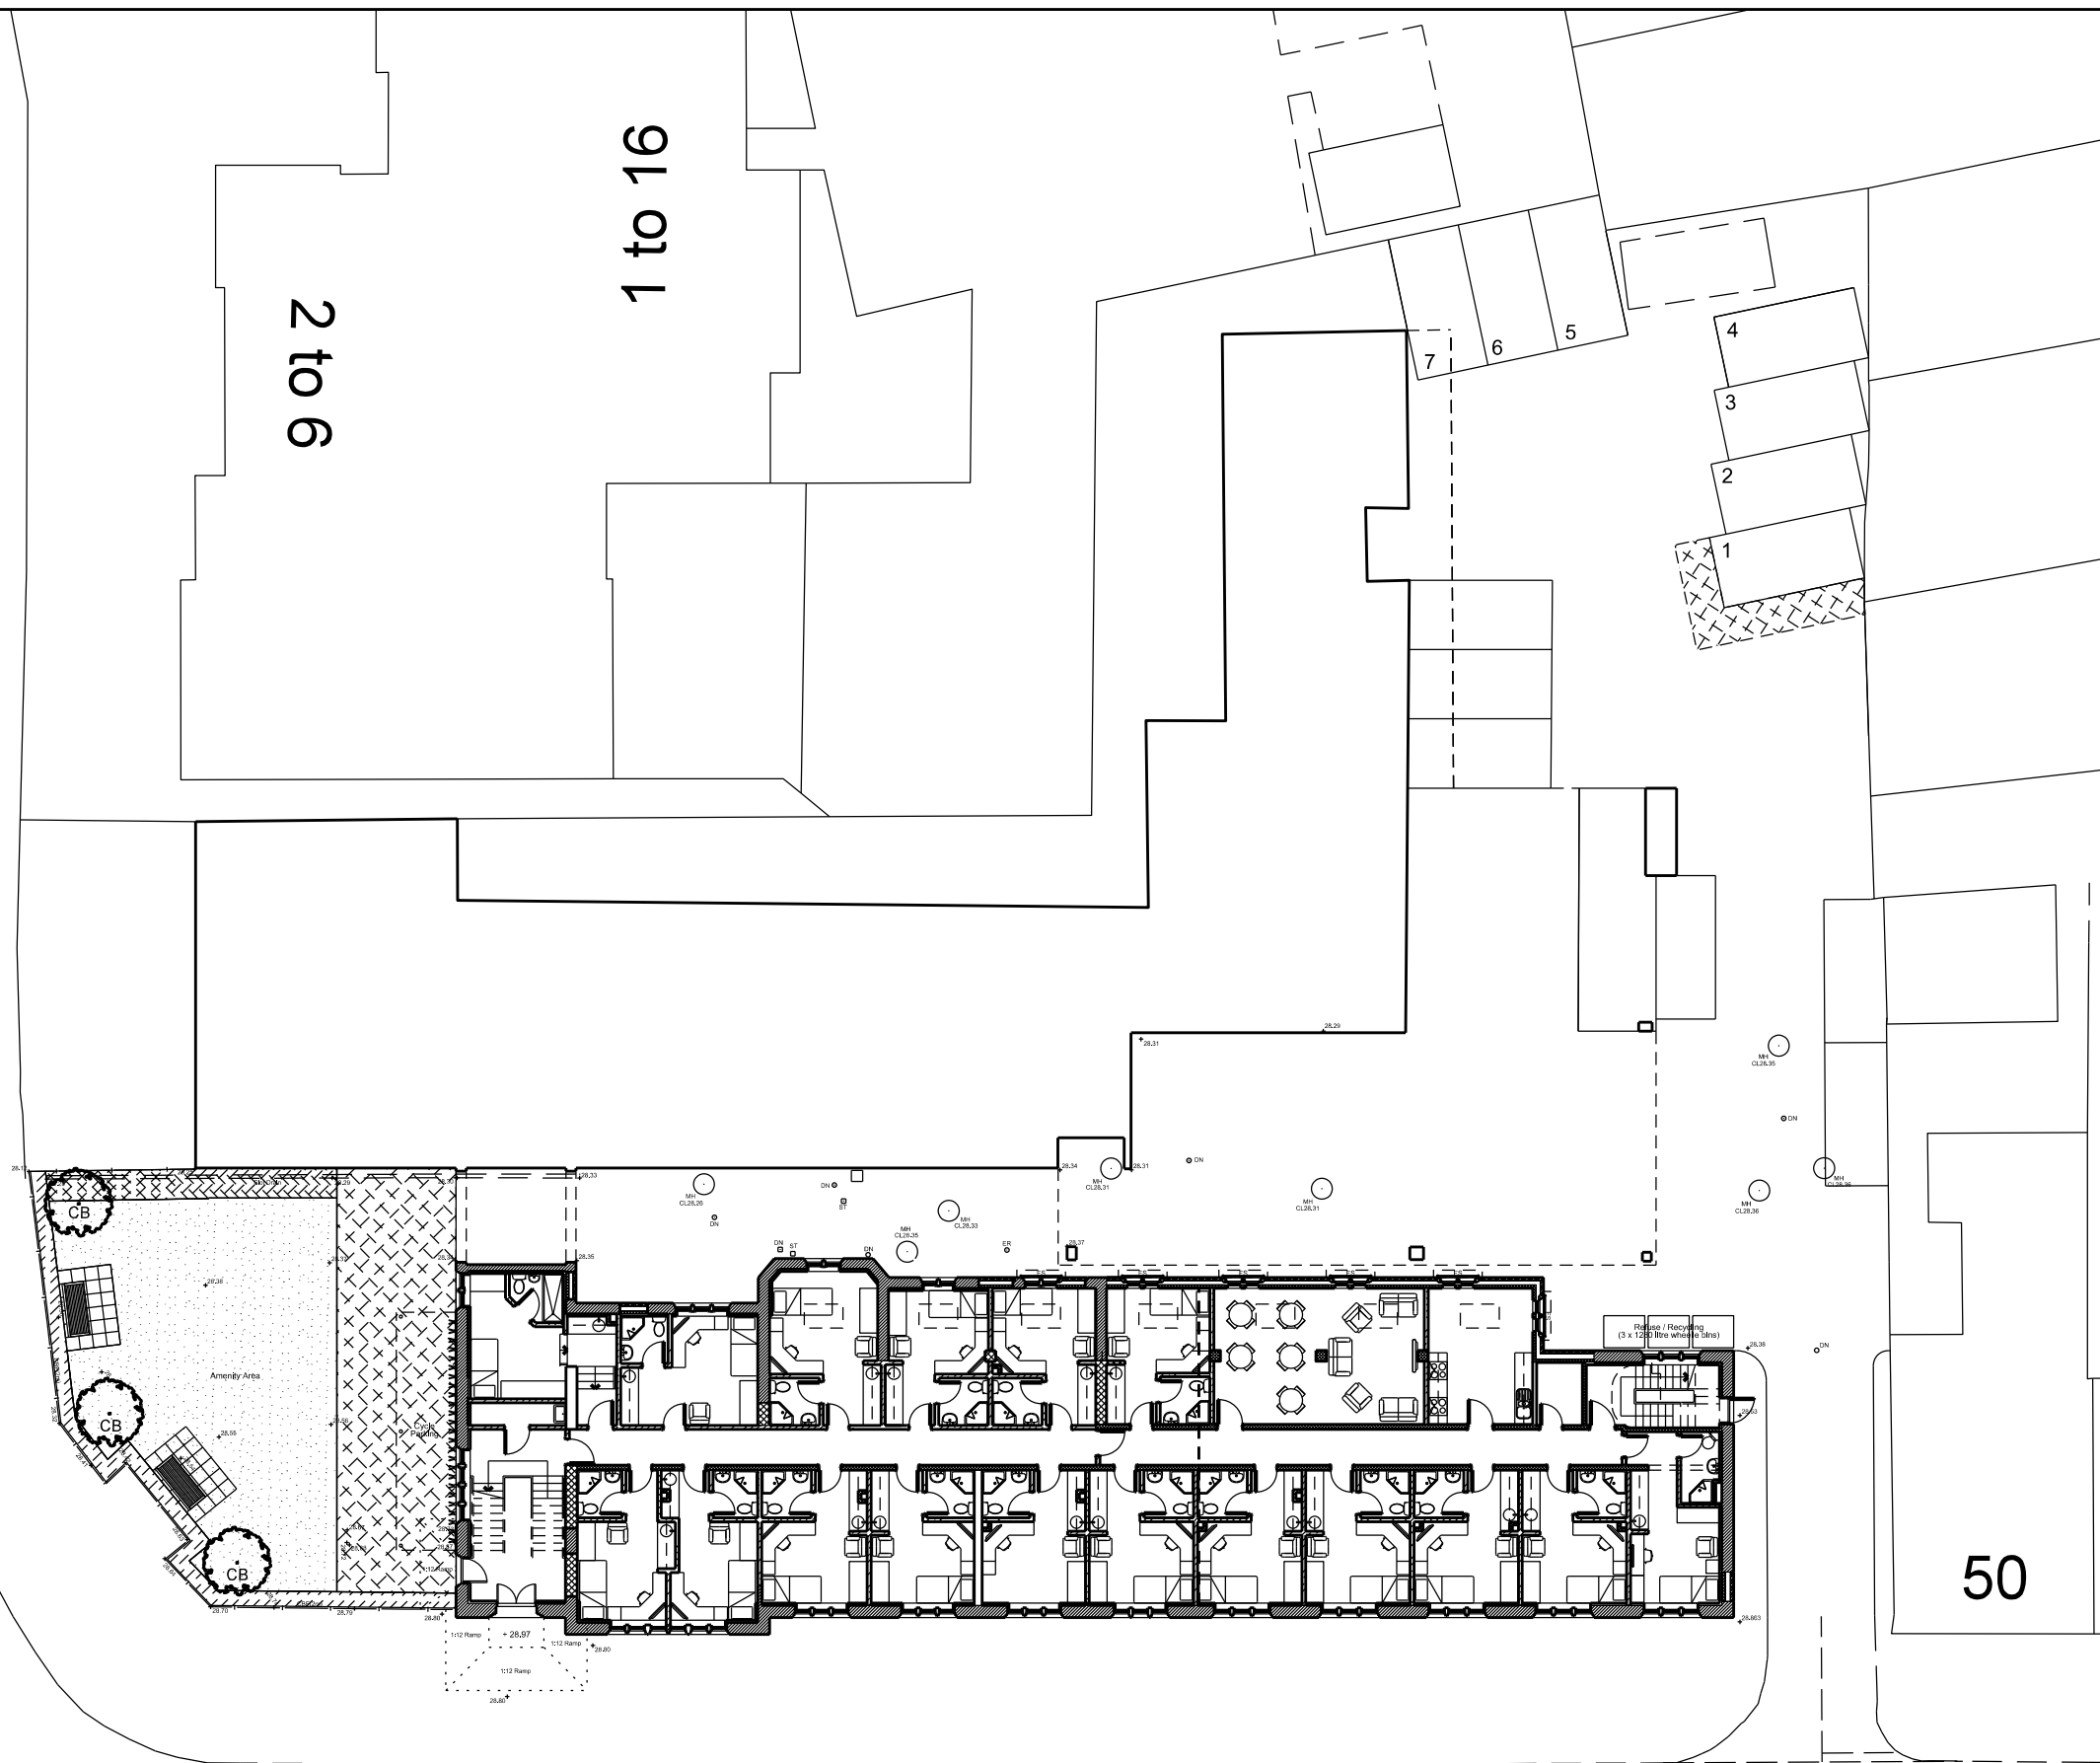

SWAN ROAD



N
O
T
E
S

B	General amendments	RDP	29.09.17
A	Refuse / Recycling bin amendments	RDP	15.04.16

REVISIONDESCRIPTIONBYDATE

ROBERTSON FRANCIS
P A R T N E R S H I P

Chartered Architects Tel : (029) 2039 9000
5-7 Museum Place Fax : (029) 2038 7351
Cardiff CF10 3BD E-mail : info@rpfarchitects.com

RFP

CLIENT

MESSRS KARBANI

JOB TITLE

MAKSONS HOUSE
52 STATION RD., WEST DRAYTON
MIDDLESEX, UB7 7BT

DRAWING TITLE

PROPOSED SITE PLAN

STATUS	DATE	DRAWN	CHECKED	SCALE @ A3
B. REGS	19.01.16	RDP	JNW	1:250

JOB NO.	DRAWING NO.	REV.
2280	BR 110	B

THIS DRAWING IS COPYRIGHT. ALL DIMENSIONS TO BE CHECKED ON SITE. ANY DISCREPANCIES TO BE REPORTED IMMEDIATELY TO THE ARCHITECTS. ALL DIMENSIONS TO BE CHECKED PRIOR TO ORDER OF MATERIALS OR FABRICATION OF WORK. THIS DRAWING SHOULD NOT BE SCALED.