


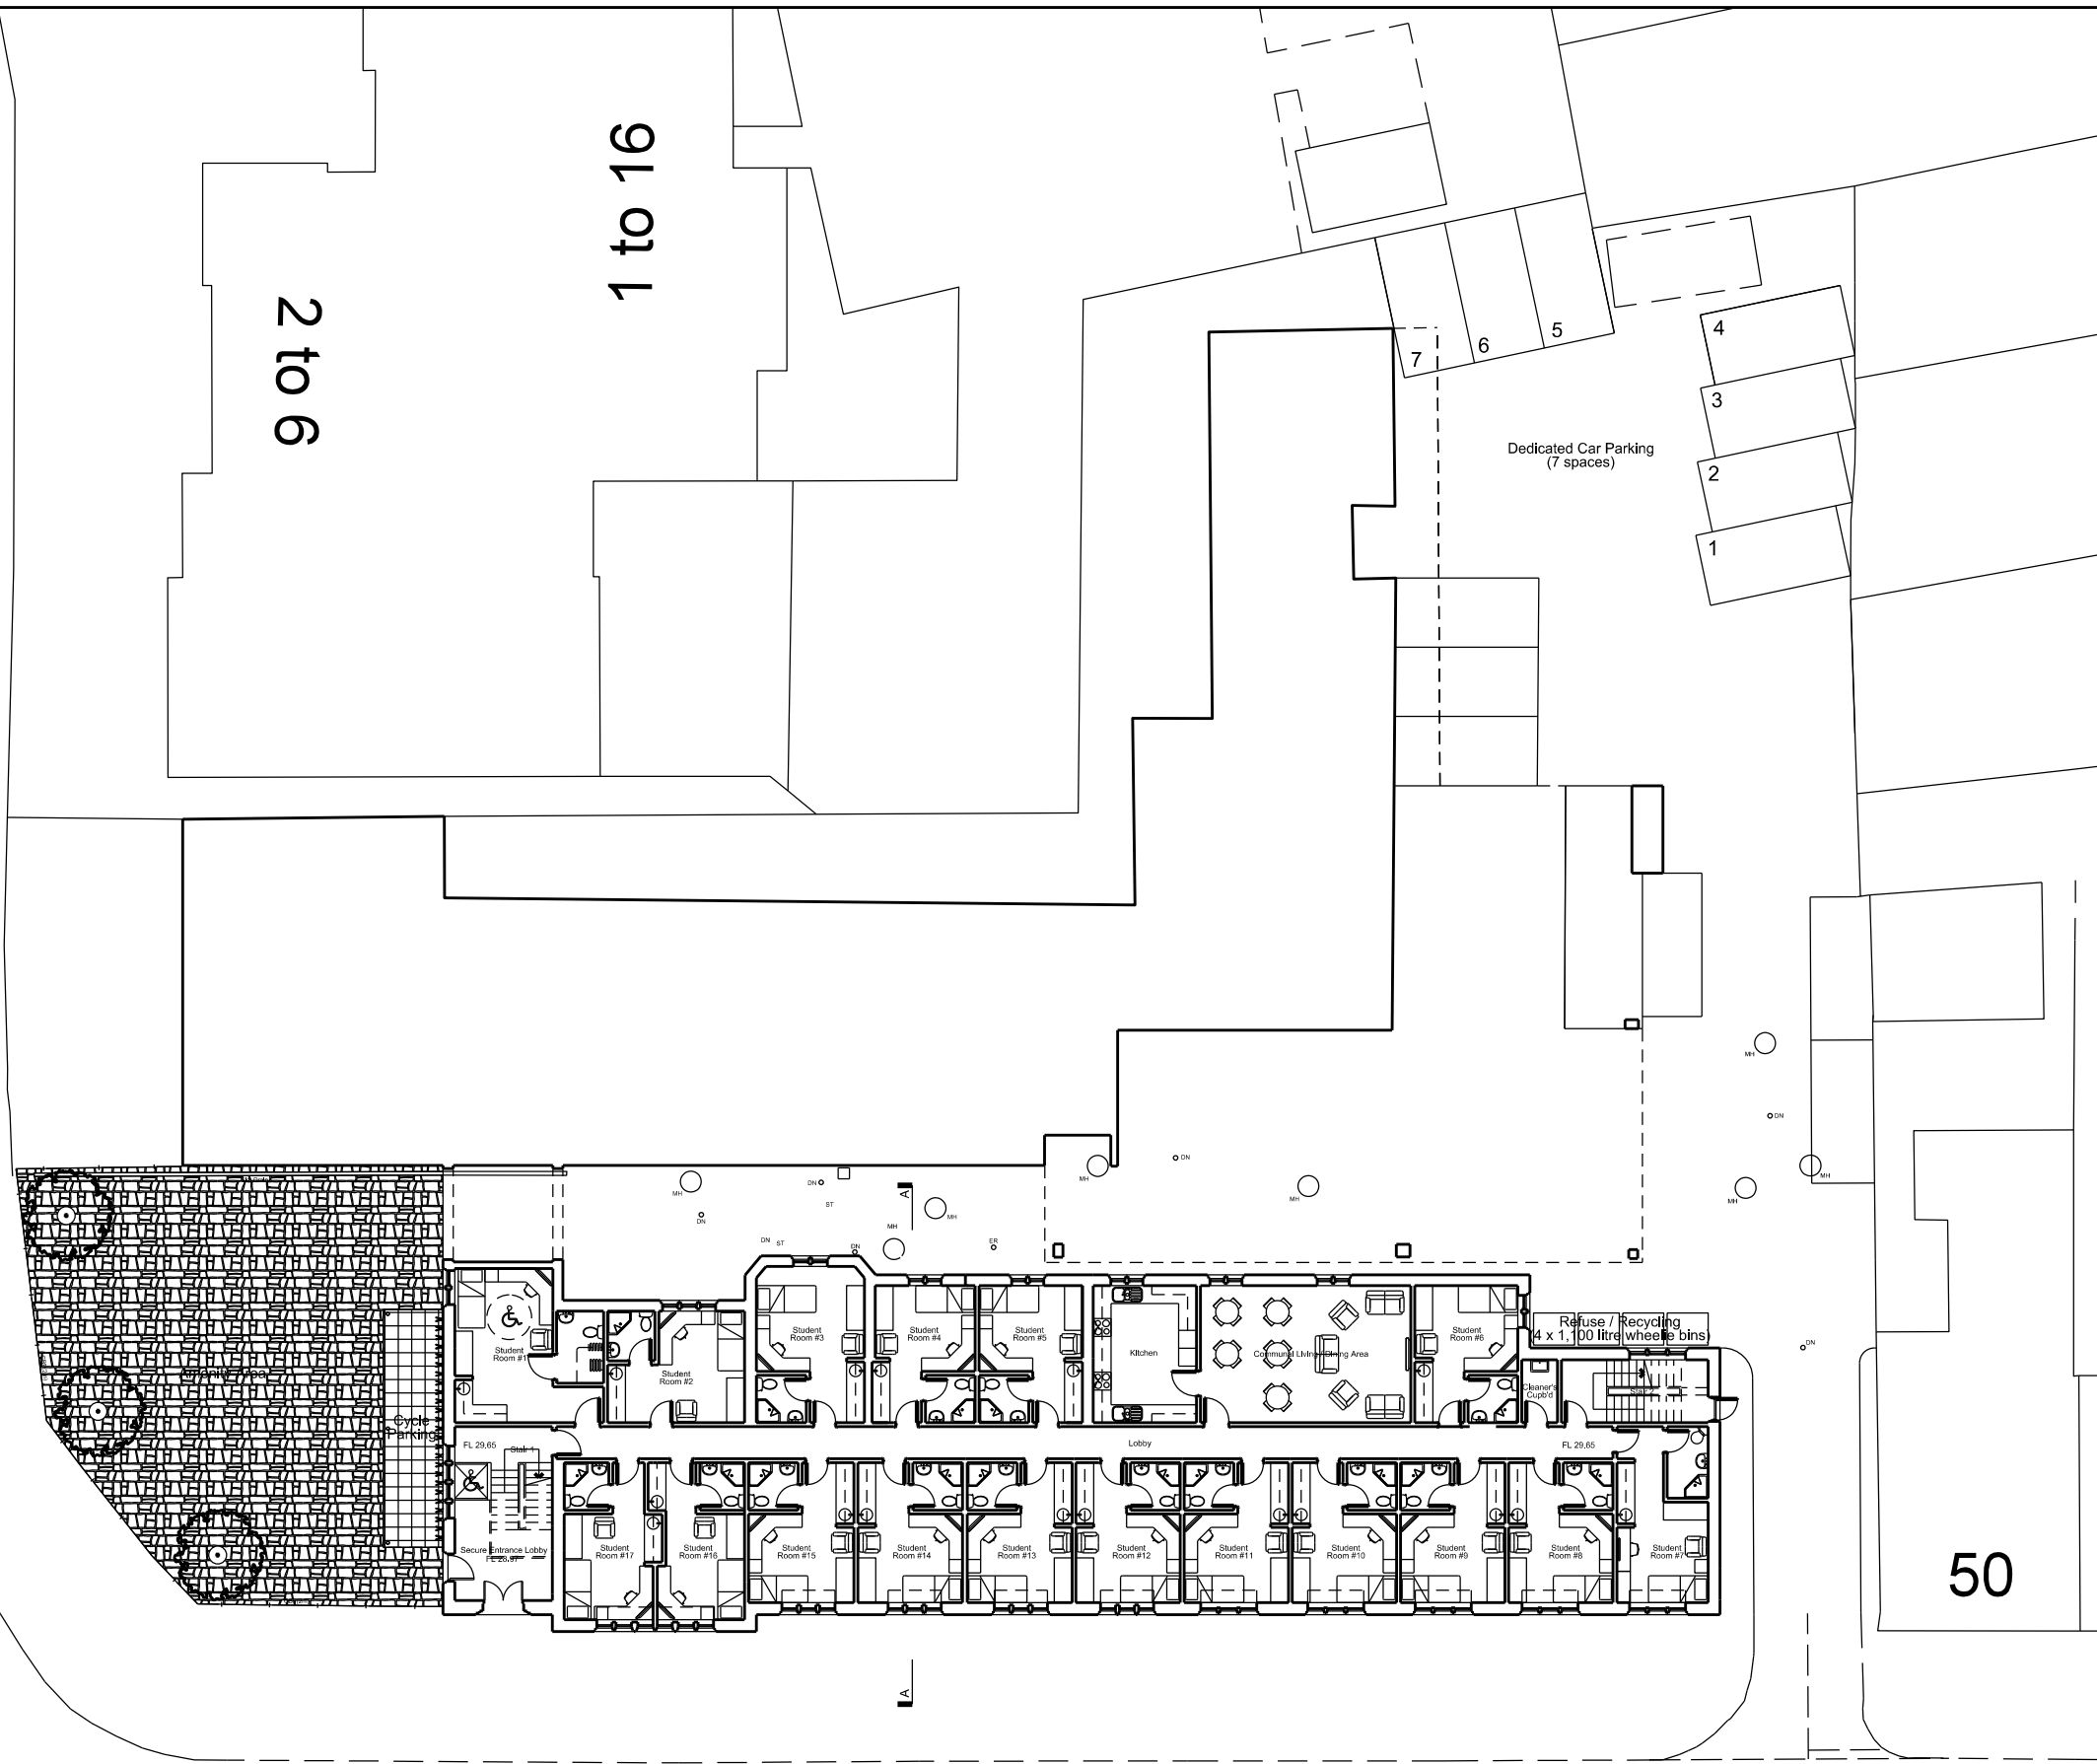

SWAN ROAD



N
O
T
E
S

Marshalls Tegula Cobble Setts - Traditional

Marshalls Perfecta Slabs - Traditional

Carpinus betulus 'Frans Fontaine' rootballed trees in tree pits

B	Landscaping details added	RDP	12.04.16
A	General amendments	RDP	07.08.15

REVISIONDESCRIPTIONBYDATE

ROBERTSON FRANCIS
P A R T N E R S H I P

Chartered Architects
5 - 7 Museum Place
Cardiff CF10 3BD

Tel : (029) 2039 9000
Fax : (029) 2038 7351
E-mail : info@rparchitects.com

RFP

CLIENT

MESSRS KARBANI

JOB TITLE

MAKSONS HOUSE
52 STATION RD., WEST DRAYTON
MIDDLESEX, UB7 7BT

DRAWING TITLE

PROPOSED SITE PLAN

STATUS	DATE	DRAWN	CHECKED	SCALE @ A3
PLANNING	15.04.15	RDP	JNW	1:250

JOB NO.	DRAWING NO.	REV.
2280	DP 110	B

THIS DRAWING IS COPYRIGHT. ALL DIMENSIONS TO BE CHECKED ON SITE. ANY DISCREPANCIES TO BE REPORTED IMMEDIATELY TO THE ARCHITECTS. ALL DIMENSIONS TO BE CHECKED PRIOR TO ORDER OF MATERIALS OR FABRICATION OF WORK. THIS DRAWING SHOULD NOT BE SCALED.