
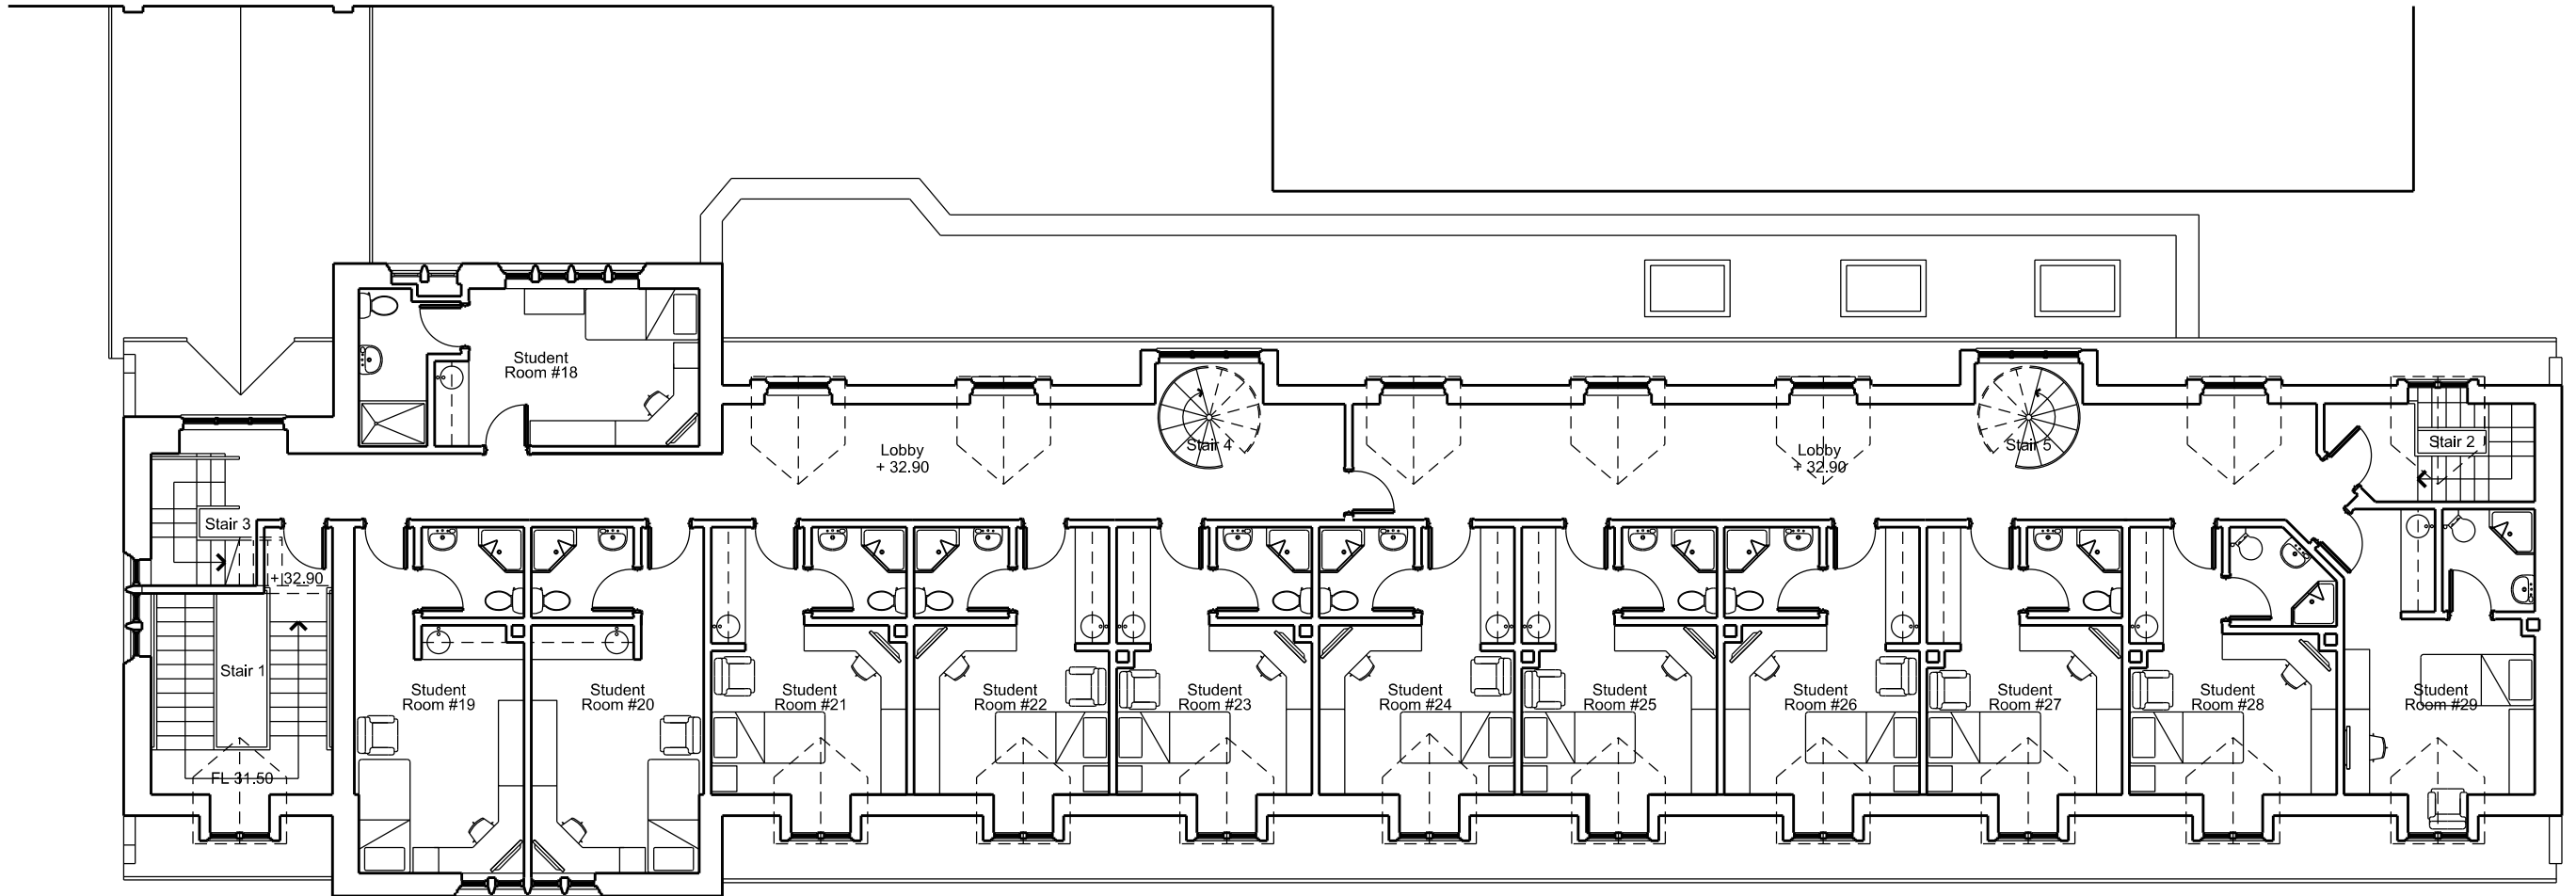


 

N O T E S				ROBERTSON FRANCIS P A R T N E R S H I P					
				Chartered Architects		Tel : (029) 2039 9000		RFP	
				13 Cathedral Road		Fax : (029) 2038 7351			
				Cardiff CF11 9HA		E-mail : info@rpfarchitects.com			
				CLIENT					
				MR N KARBANI					
JOB TITLE									
MAKSONS HOUSE, 52 STATION ROAD, WEST DRAYTON, MIDDLESEX, UB7 7BT									
DRAWING TITLE									
PROPOSED FIRST FLOOR PLAN									
STATUS		DATE	DRAWN	CHECKED	SCALE @ A3				
PLANNING		25.01.18	RDP	JNW	1:125				
JOB NO.		DRAWING NO.			REV.				
2308		DP 301			J				
THIS DRAWING IS COPYRIGHT. ALL DIMENSIONS TO BE CHECKED ON SITE. ANY DISCREPANCIES TO BE REPORTED IMMEDIATELY TO THE ARCHITECTS. ALL DIMENSIONS TO BE CHECKED PRIOR TO ORDER OF MATERIALS OR FABRICATION OF WORK. THIS DRAWING SHOULD NOT BE SCALED.									
REVISION	DESCRIPTION	BY	DATE						