



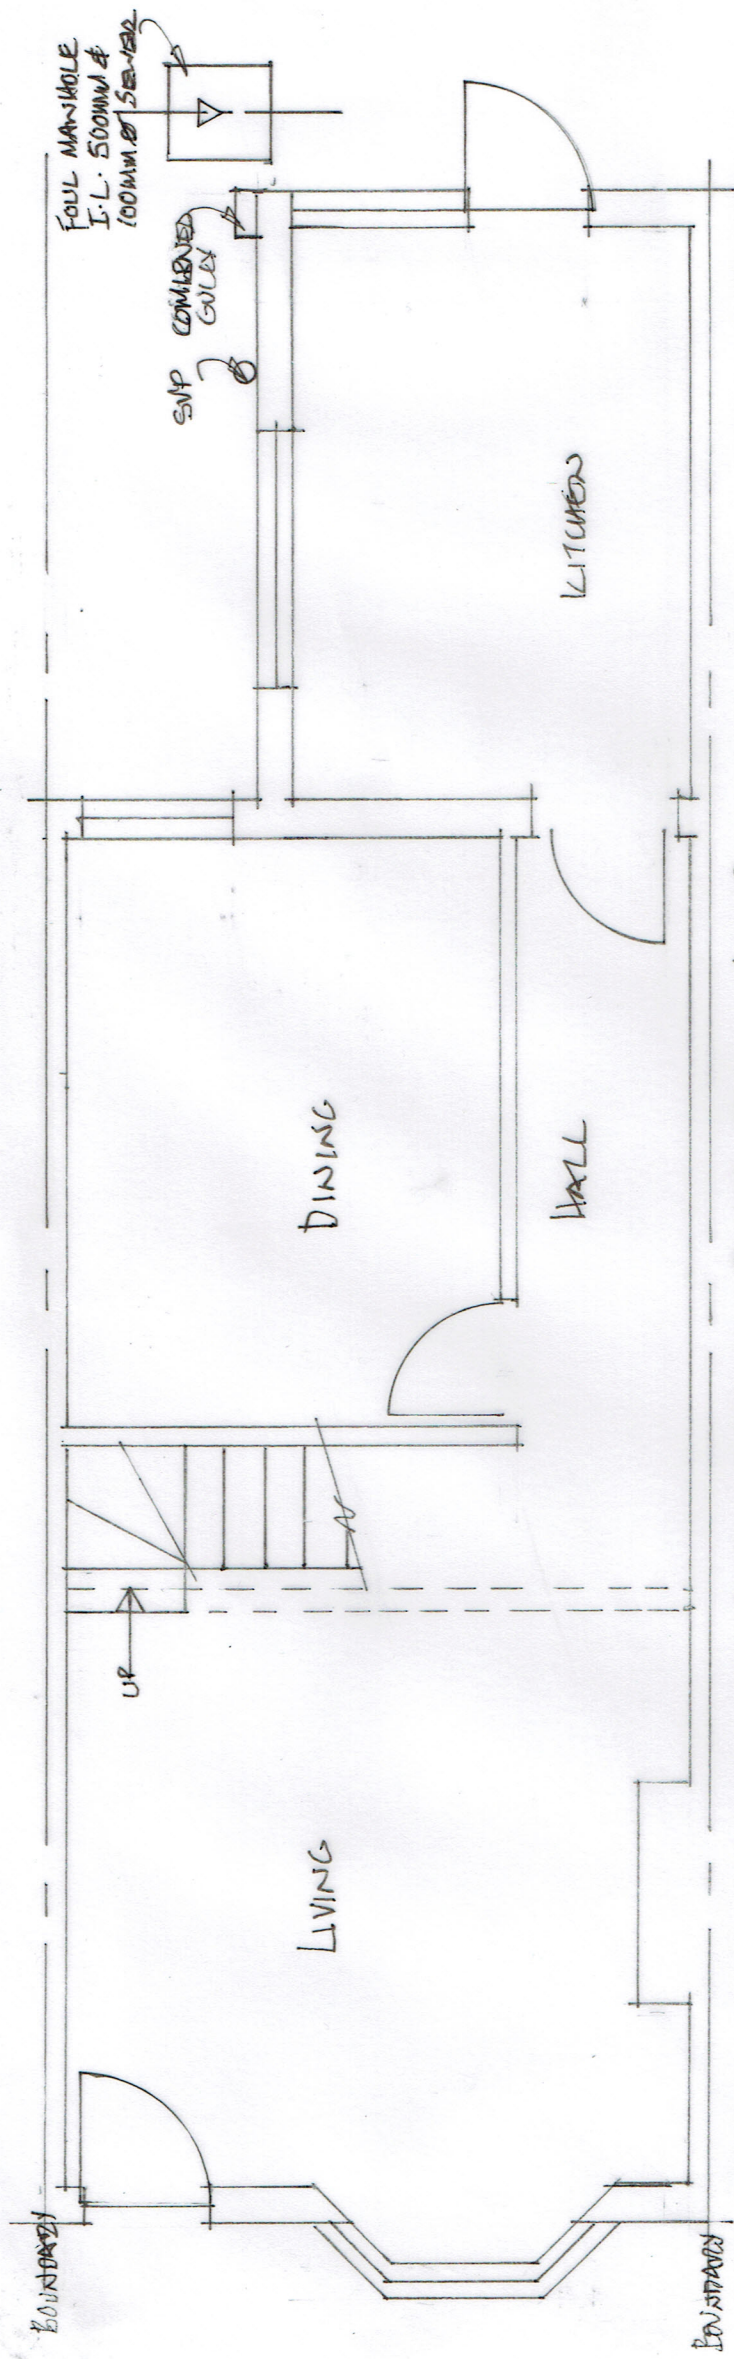

EXISTING GROUND FLOOR PLAN (1:50)

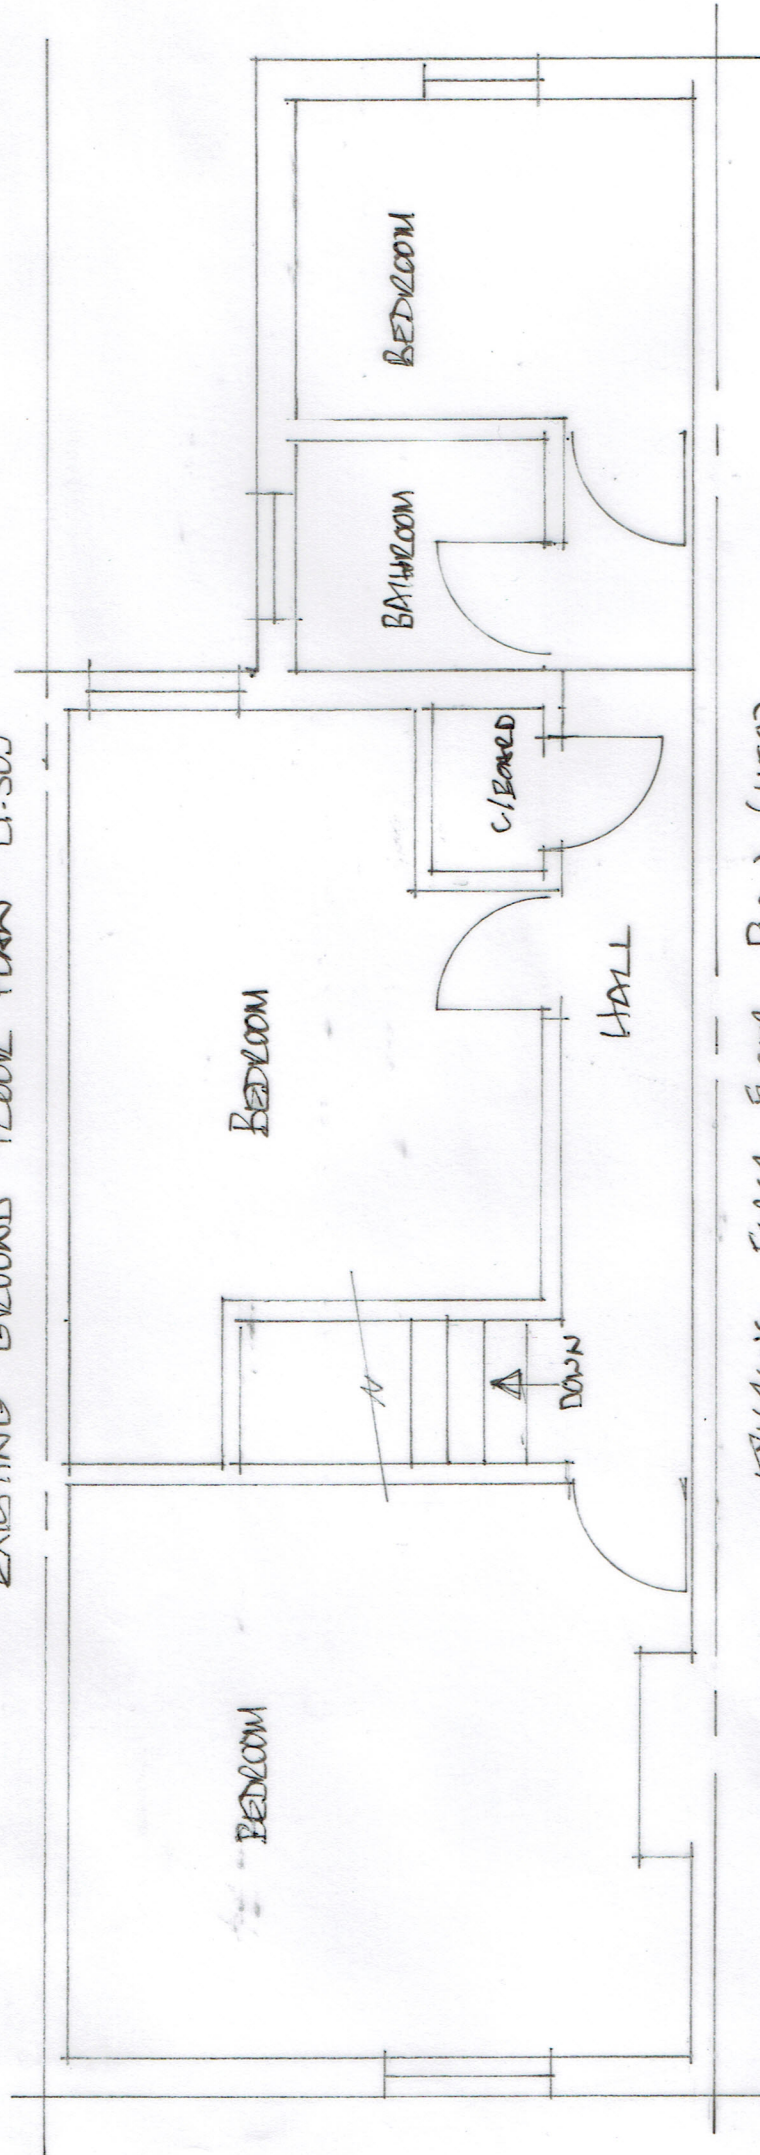


EXISTING FIRST FLOOR PLAN (1:50)



SCALE BAR


EXISTING FLOOR PLANS @:-
27, ALBERT ROAD WEST DRAYTON
UB7 8ED.
DWG NO:- AUG/21/06
SCALE:- 1:50 @A3
REVISIONS:-

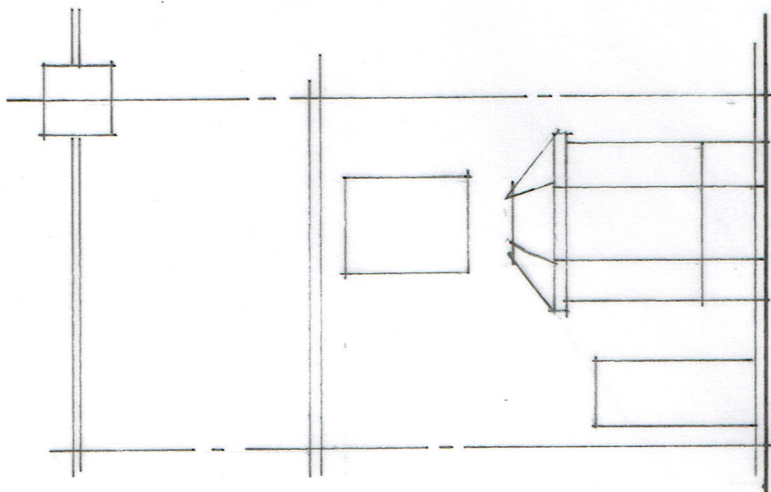


EXISTING FRONT ELEVATION (1:100)



EXISTING SIDE ELEVATION (1:100)

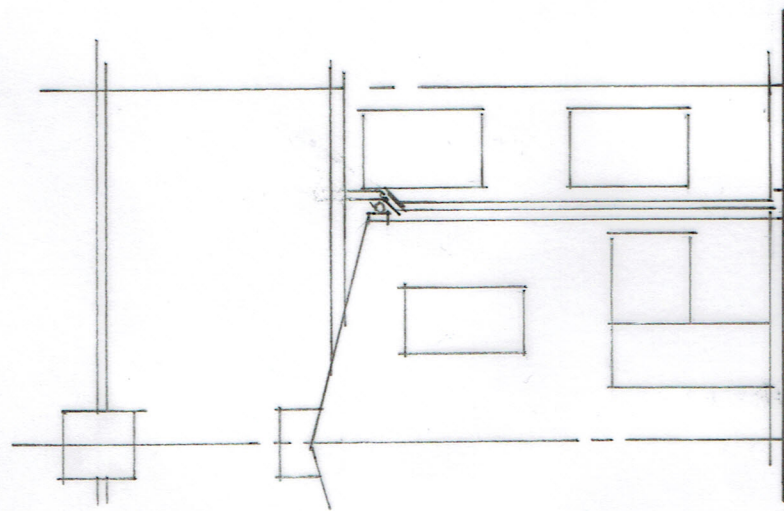

EXISTING REAR ELEVATION (1:100)

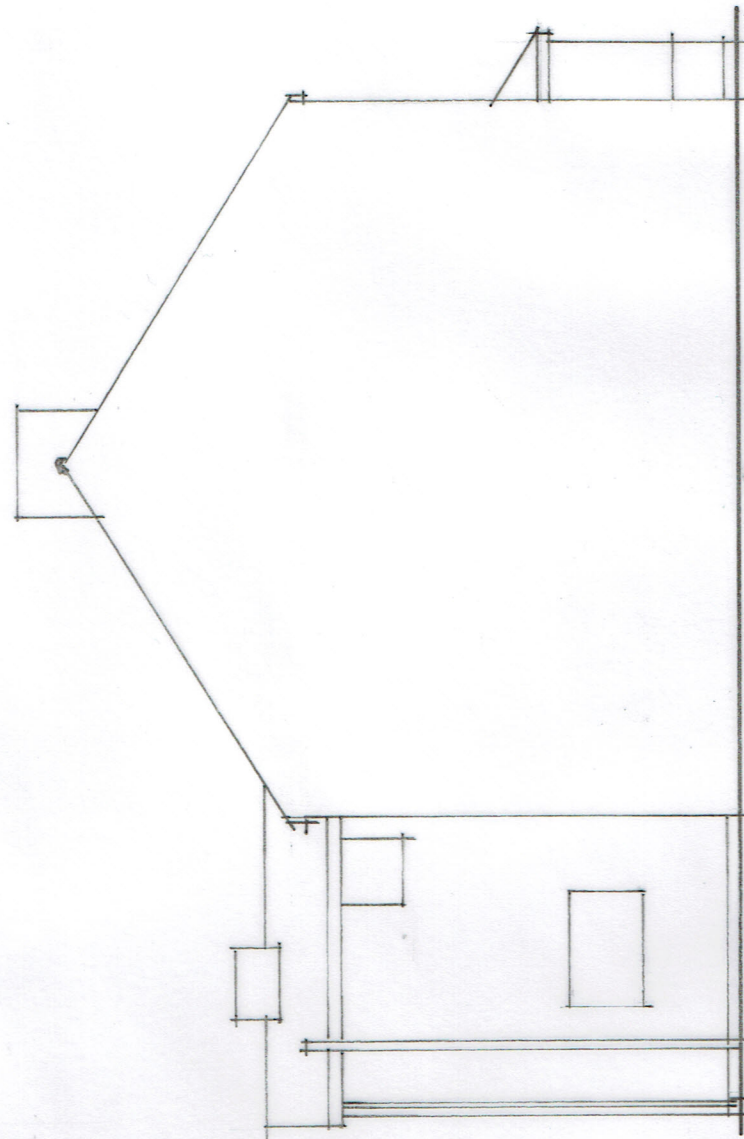

EXISTING SIDE ELEVATION (1:100)



SCALE BAR

EXISTING ELEVATIONS @:-
27, ALBERT ROAD, WEST
DRAYTON, UBT 8ER

DWG NO:- AUG/21/06A

SCALE:- 1:100 @ A3

REVISIONS:-