
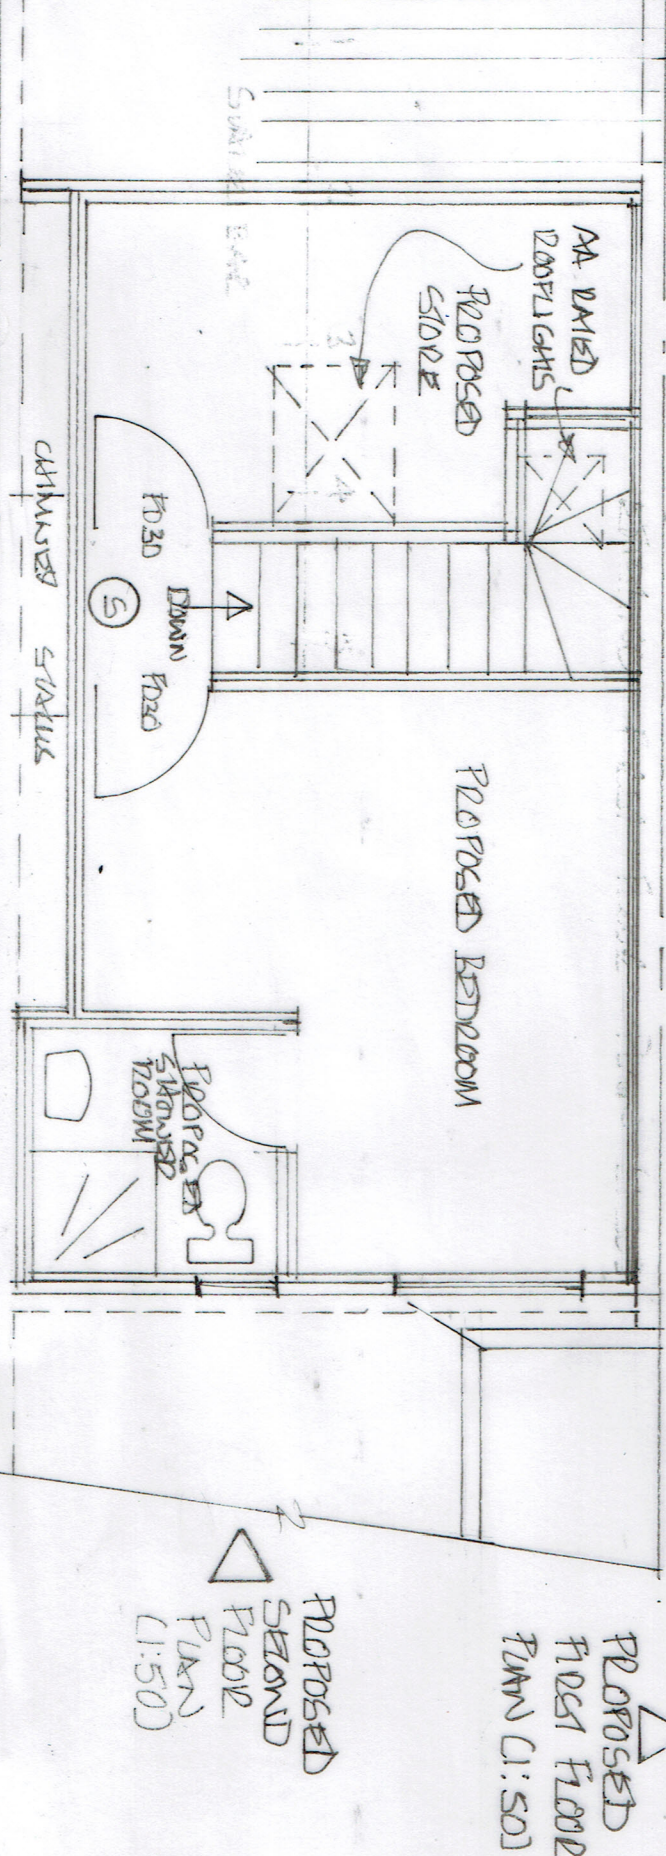
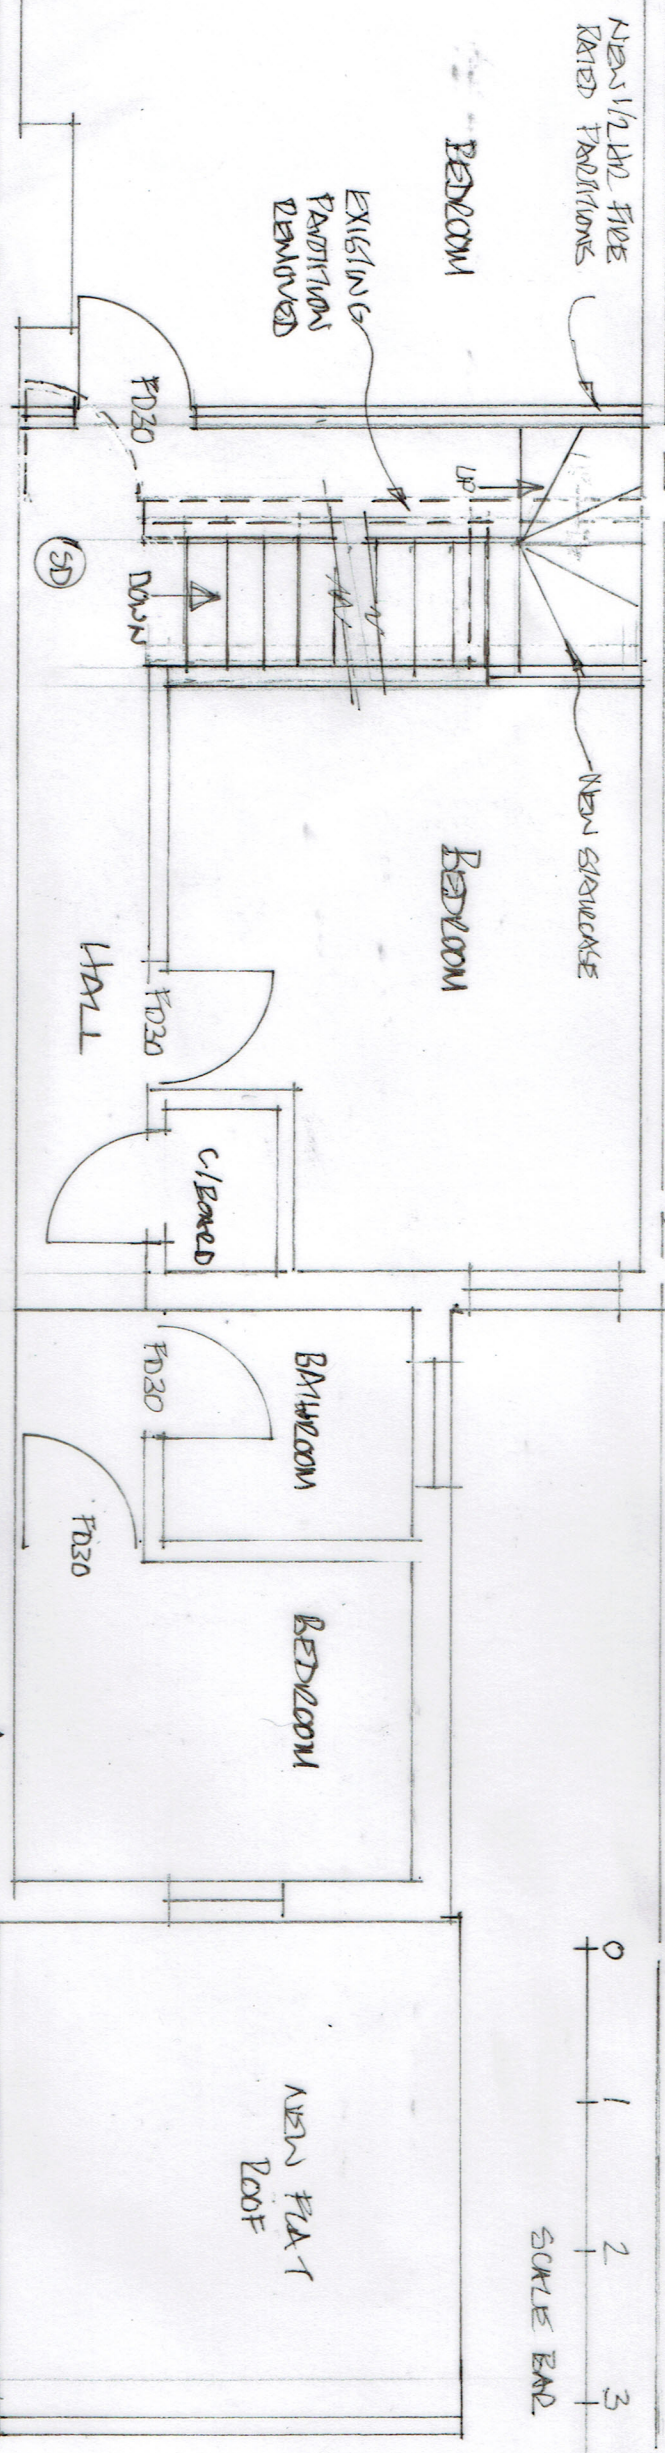


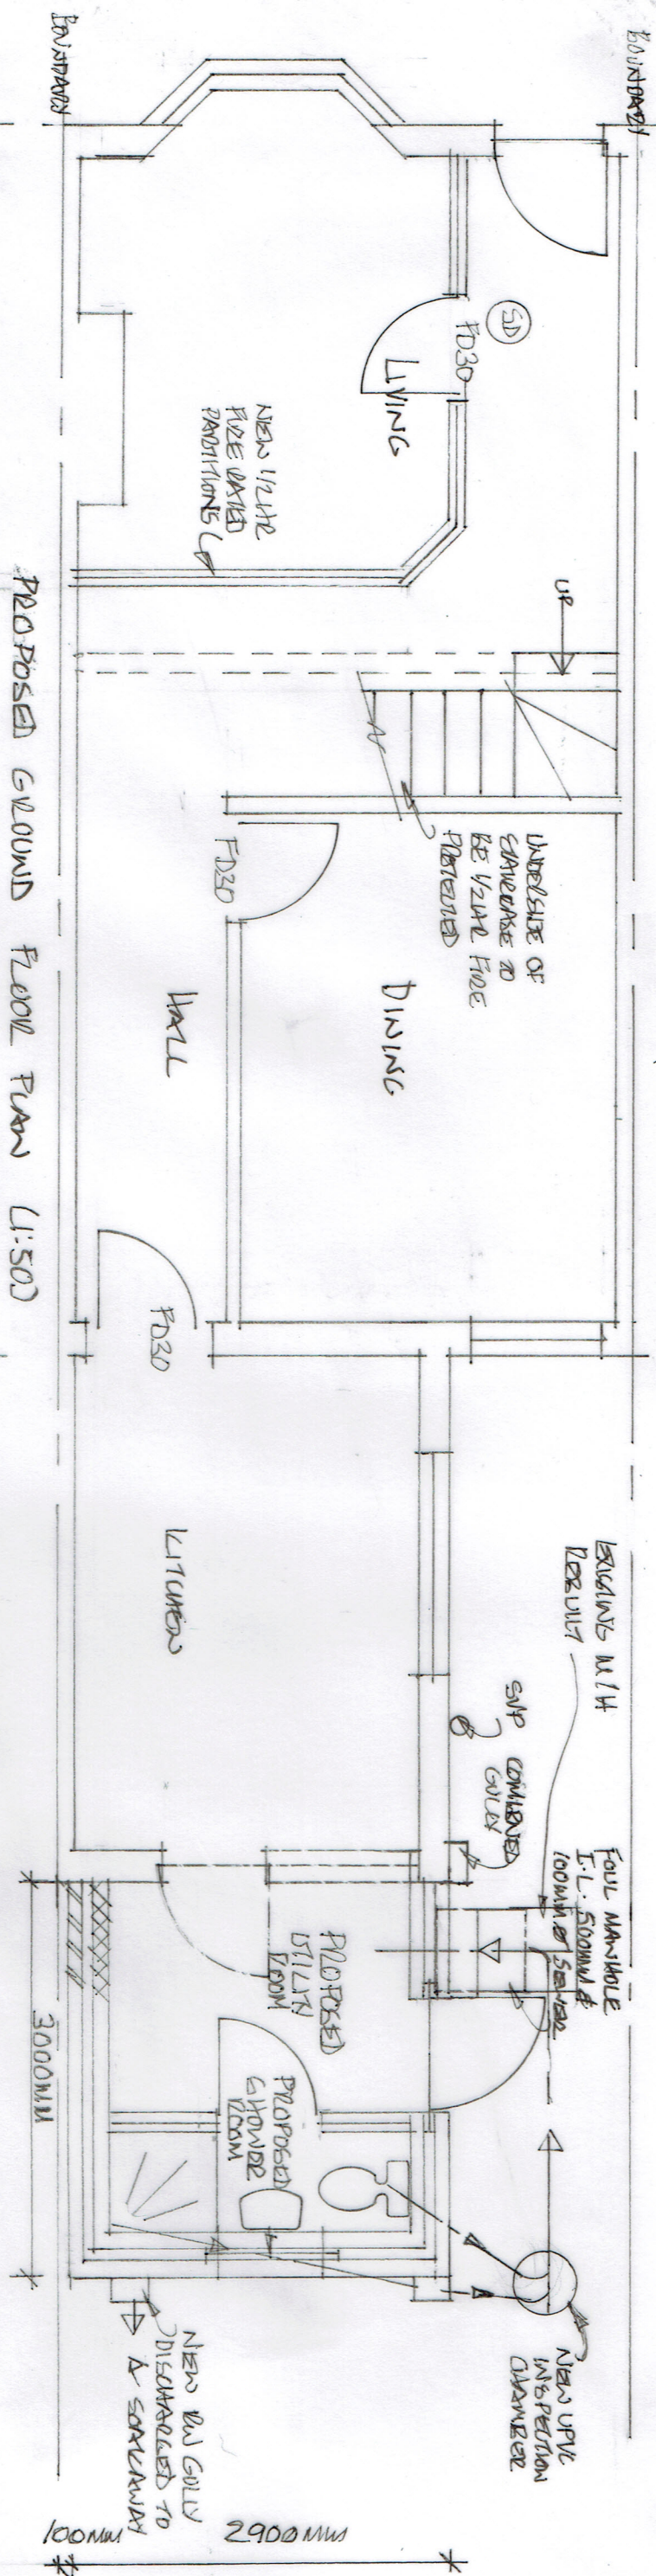

PROPOSED SINGLE STOREY REAR EXTENSION & LOFT CONVERSION

PROPOSED FLOOR PLANS @ :-


21, ALBERT ROAD WEST DARTON

UB 182.

DWG NO:- AUG/21/06B

SCALE:- 1:50 @ A3

REVISIONS:-

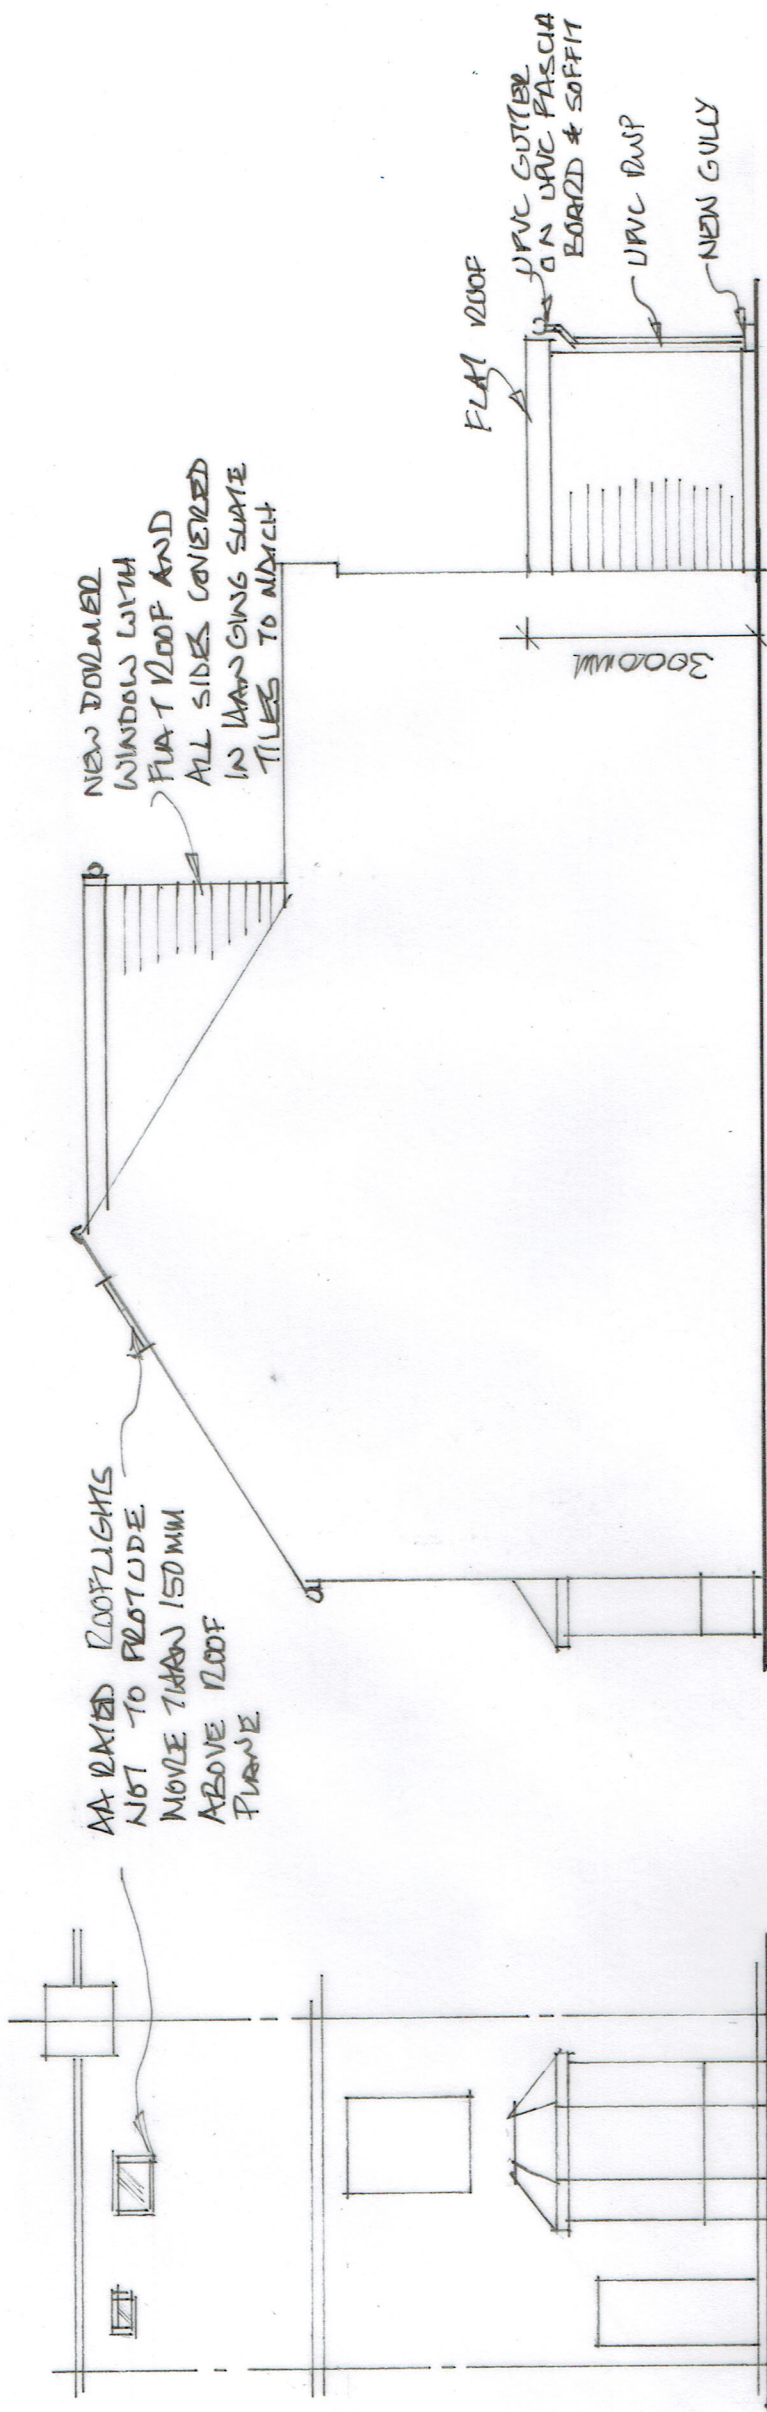


PROPOSED FRONT ELEVATION (1:100)

PROPOSED SIDE ELEVATION (1:100)

200MM 4-100MM 200MM

4500MM

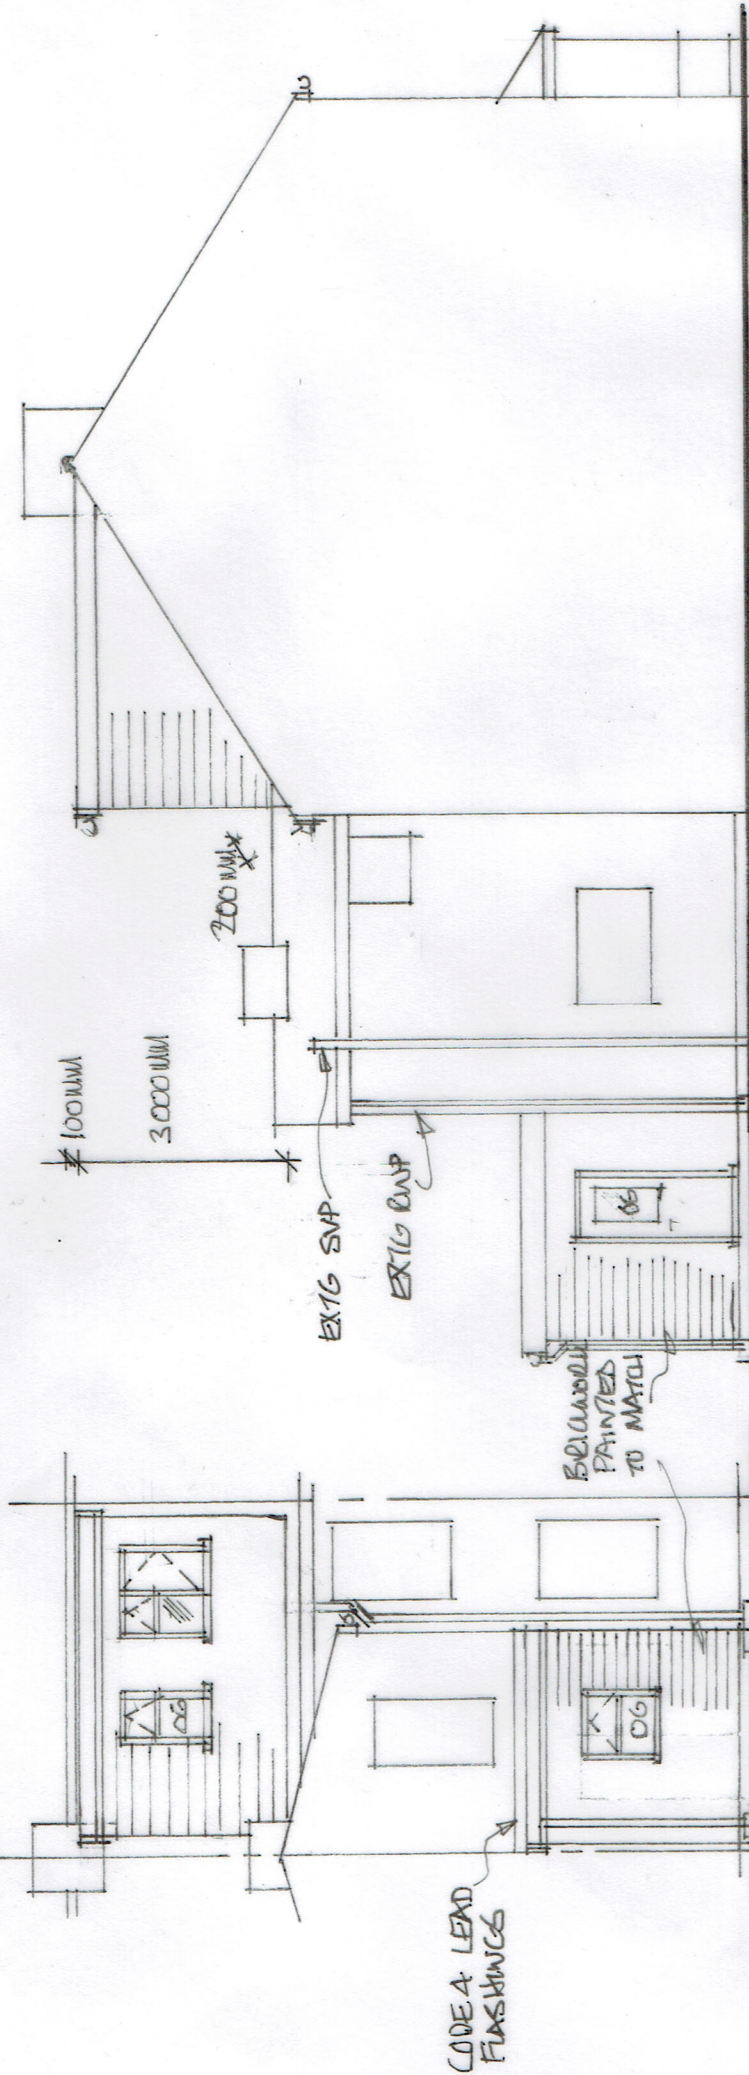

PROPOSED REAR ELEVATION (1:100)

PROPOSED SIDE ELEVATION (1:100)

0 1 2 3 4 5 6 7 8 9 10

SCALE BAR

PERMITTED DEVELOPMENT CALCULATION:-
 DEAD DORMER:- $\frac{4.1 \times 3 \times 4.5}{2} = 27.7 \text{ M}^3$

PROPOSED SINGLE STOREY
 DEAD EXTENSION &
 LOFT CONVERSION.

PROPOSED ELEVATIONS @:-
 27, ALBERT ROAD, WEST
 DRAYTON, UBT 8ER.

DWG NO:- AUG/21/06C

SCALE:- 1:100 @ A3

REVISIONS:-