



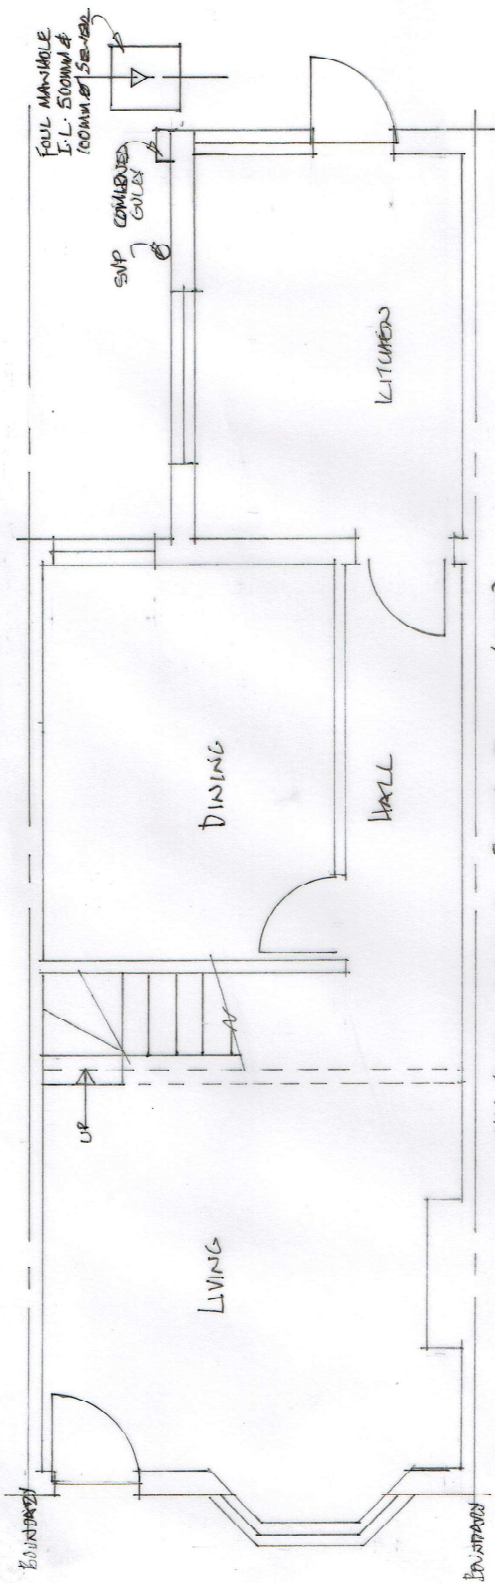

EXISTING GROUND FLOOR PLAN (1:50)

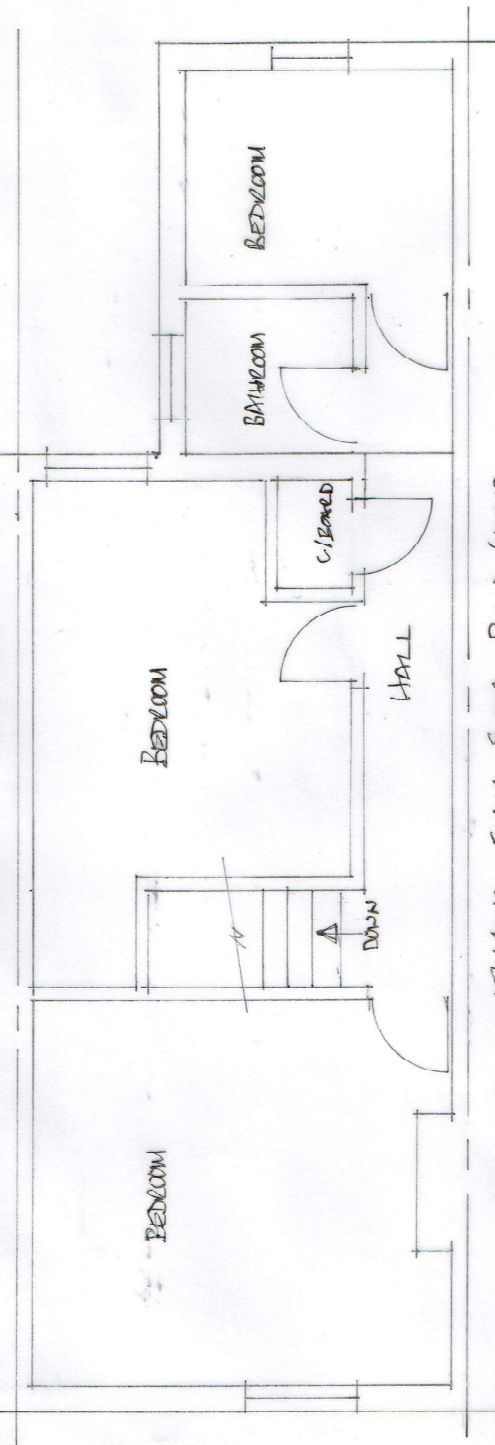

EXISTING FIRST FLOOR PLAN (1:50)



EXISTING FLOOR PLANS @:-
27, ALBERT ROAD WEST DRAGON
UBT BED.
DWG NO:- AUG/21/06
SCALE:- 1:50 @ A3
REVISIONS:-