
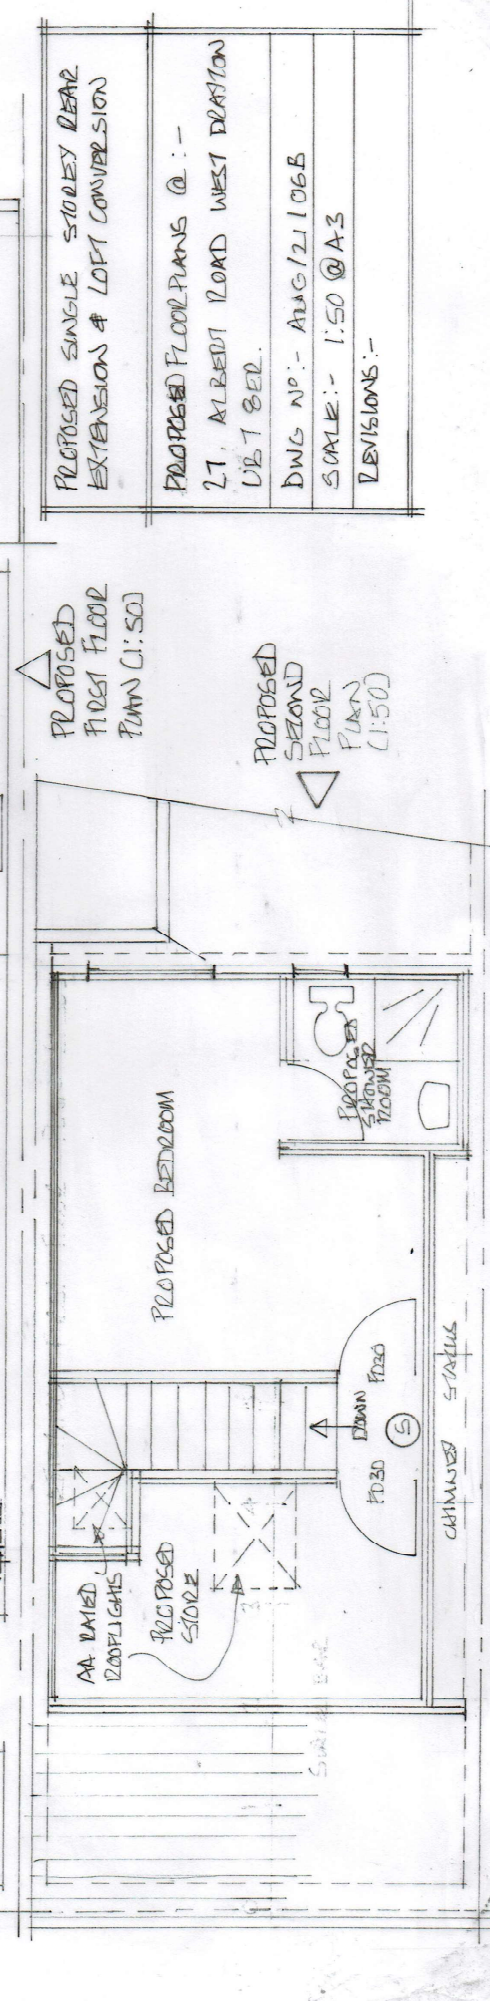
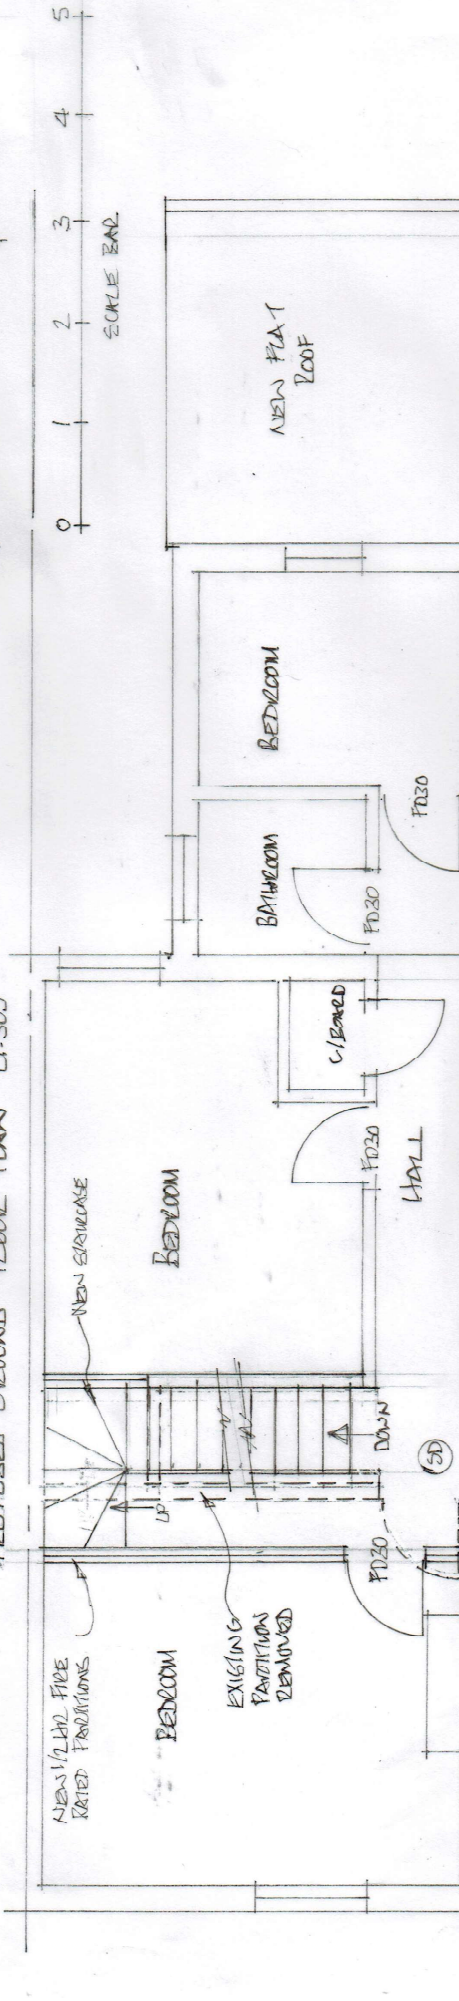


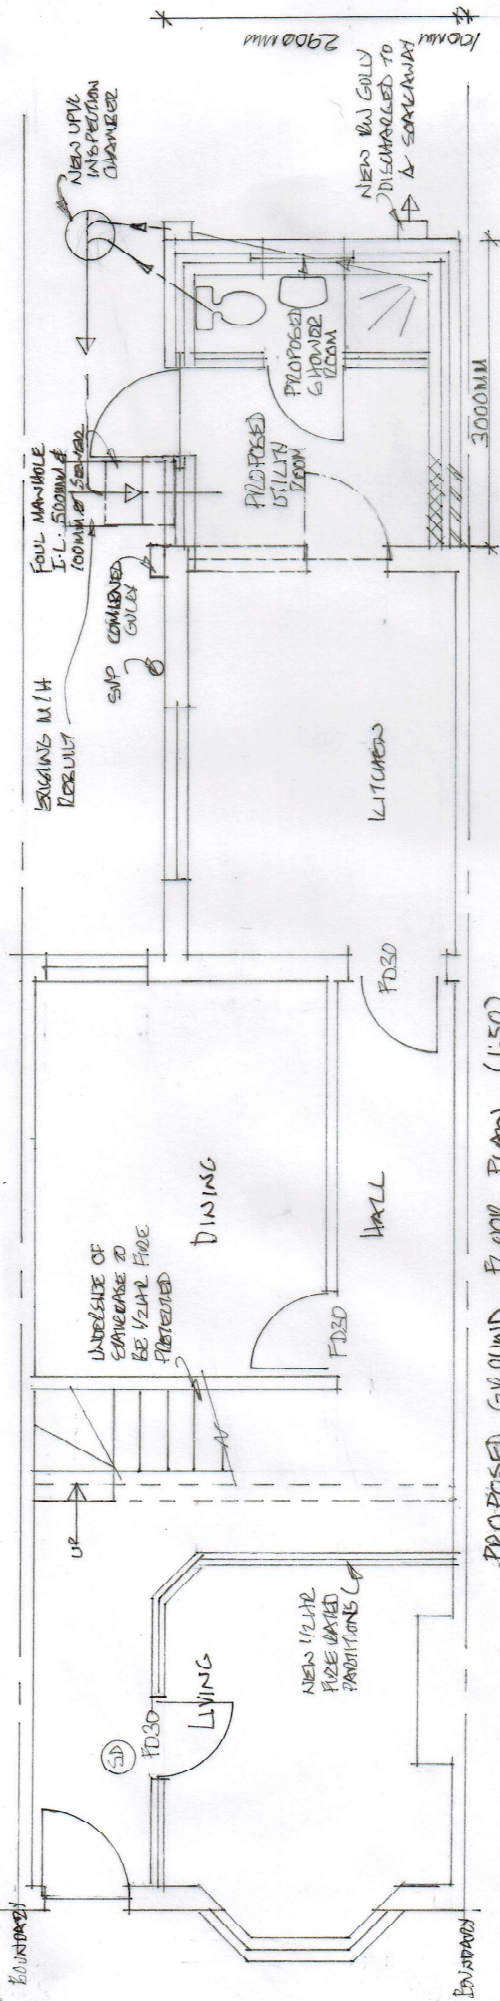

PROPOSED SINGLE STOREY REAR EXTENSION & LOFT CONVERSION

PROPOSED FLOOR PLANS @ :-

27, ALBERT ROAD WEST DRAGON

LOFT BED.

DWG NO:- ARAC/21106B

SCALE:- 1:50 @ A3

REVISIONS:-