


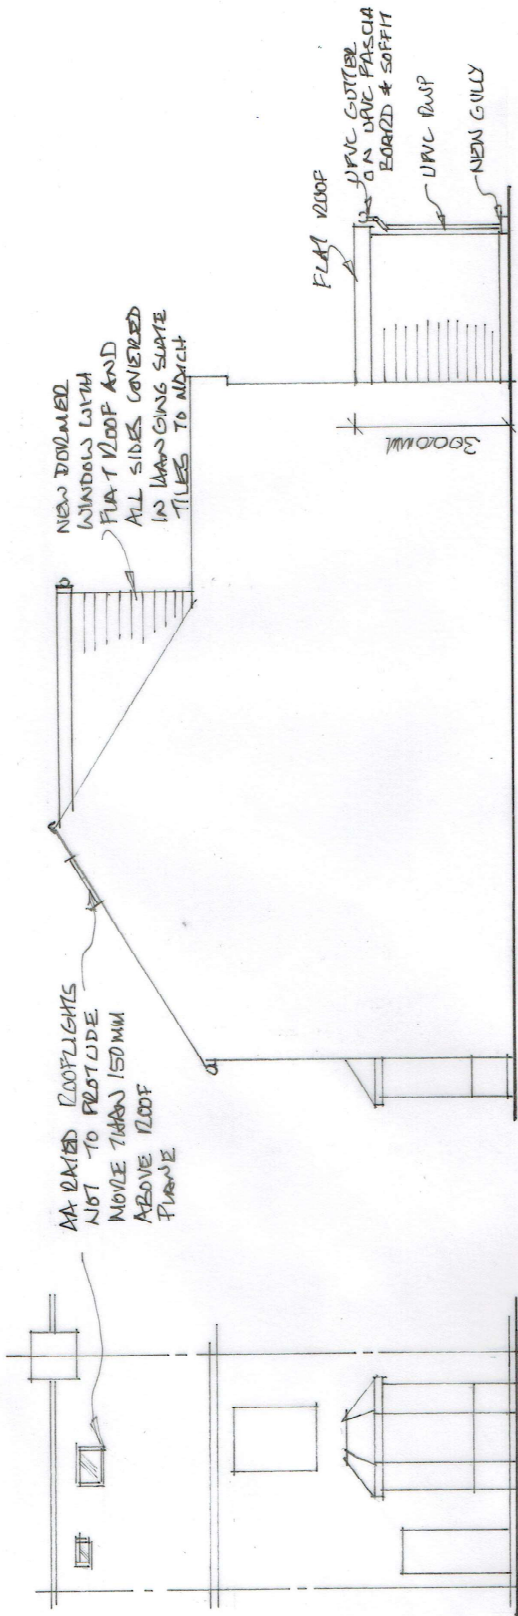


PROPOSED FRONT ELEVATION (1:100)

PROPOSED SIDE ELEVATION (1:100)

200MM 4.100MM 200MM

4.500MM

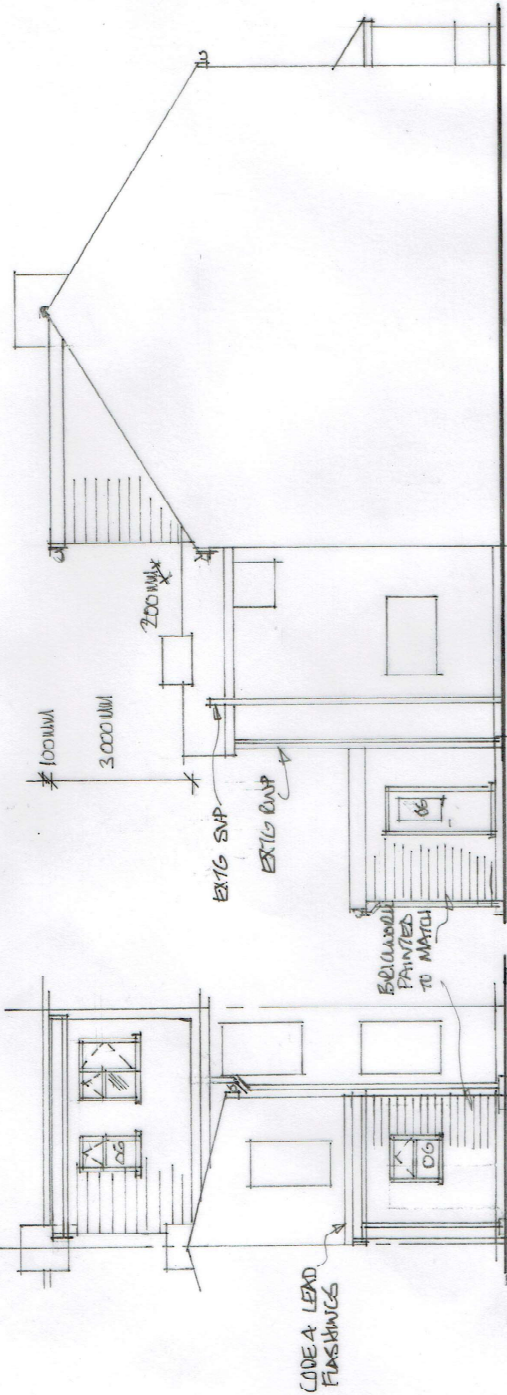

PROPOSED REAR ELEVATION (1:100)

PROPOSED SIDE ELEVATION (1:100)

0 1 2 3 4 5 6 7 8 9 10

SCALE BAR

PERMITTED DEVELOPMENT CALCULATION:-
 LEAD DORMER:- $\frac{4.1 \times 3 \times 4.5}{2} = 27.7m^3$

PROPOSED SINGLE STOREY REAR EXTENSION & LOFT CONVERSION.
PROPOSED ELEVATIONS @:-
27, ALBERT ROAD, WEST DEXTON, UEST BED
DWG NO:- AUG/21/06C
SCALE:- 1:100 @ A3
REVISIONS:-