



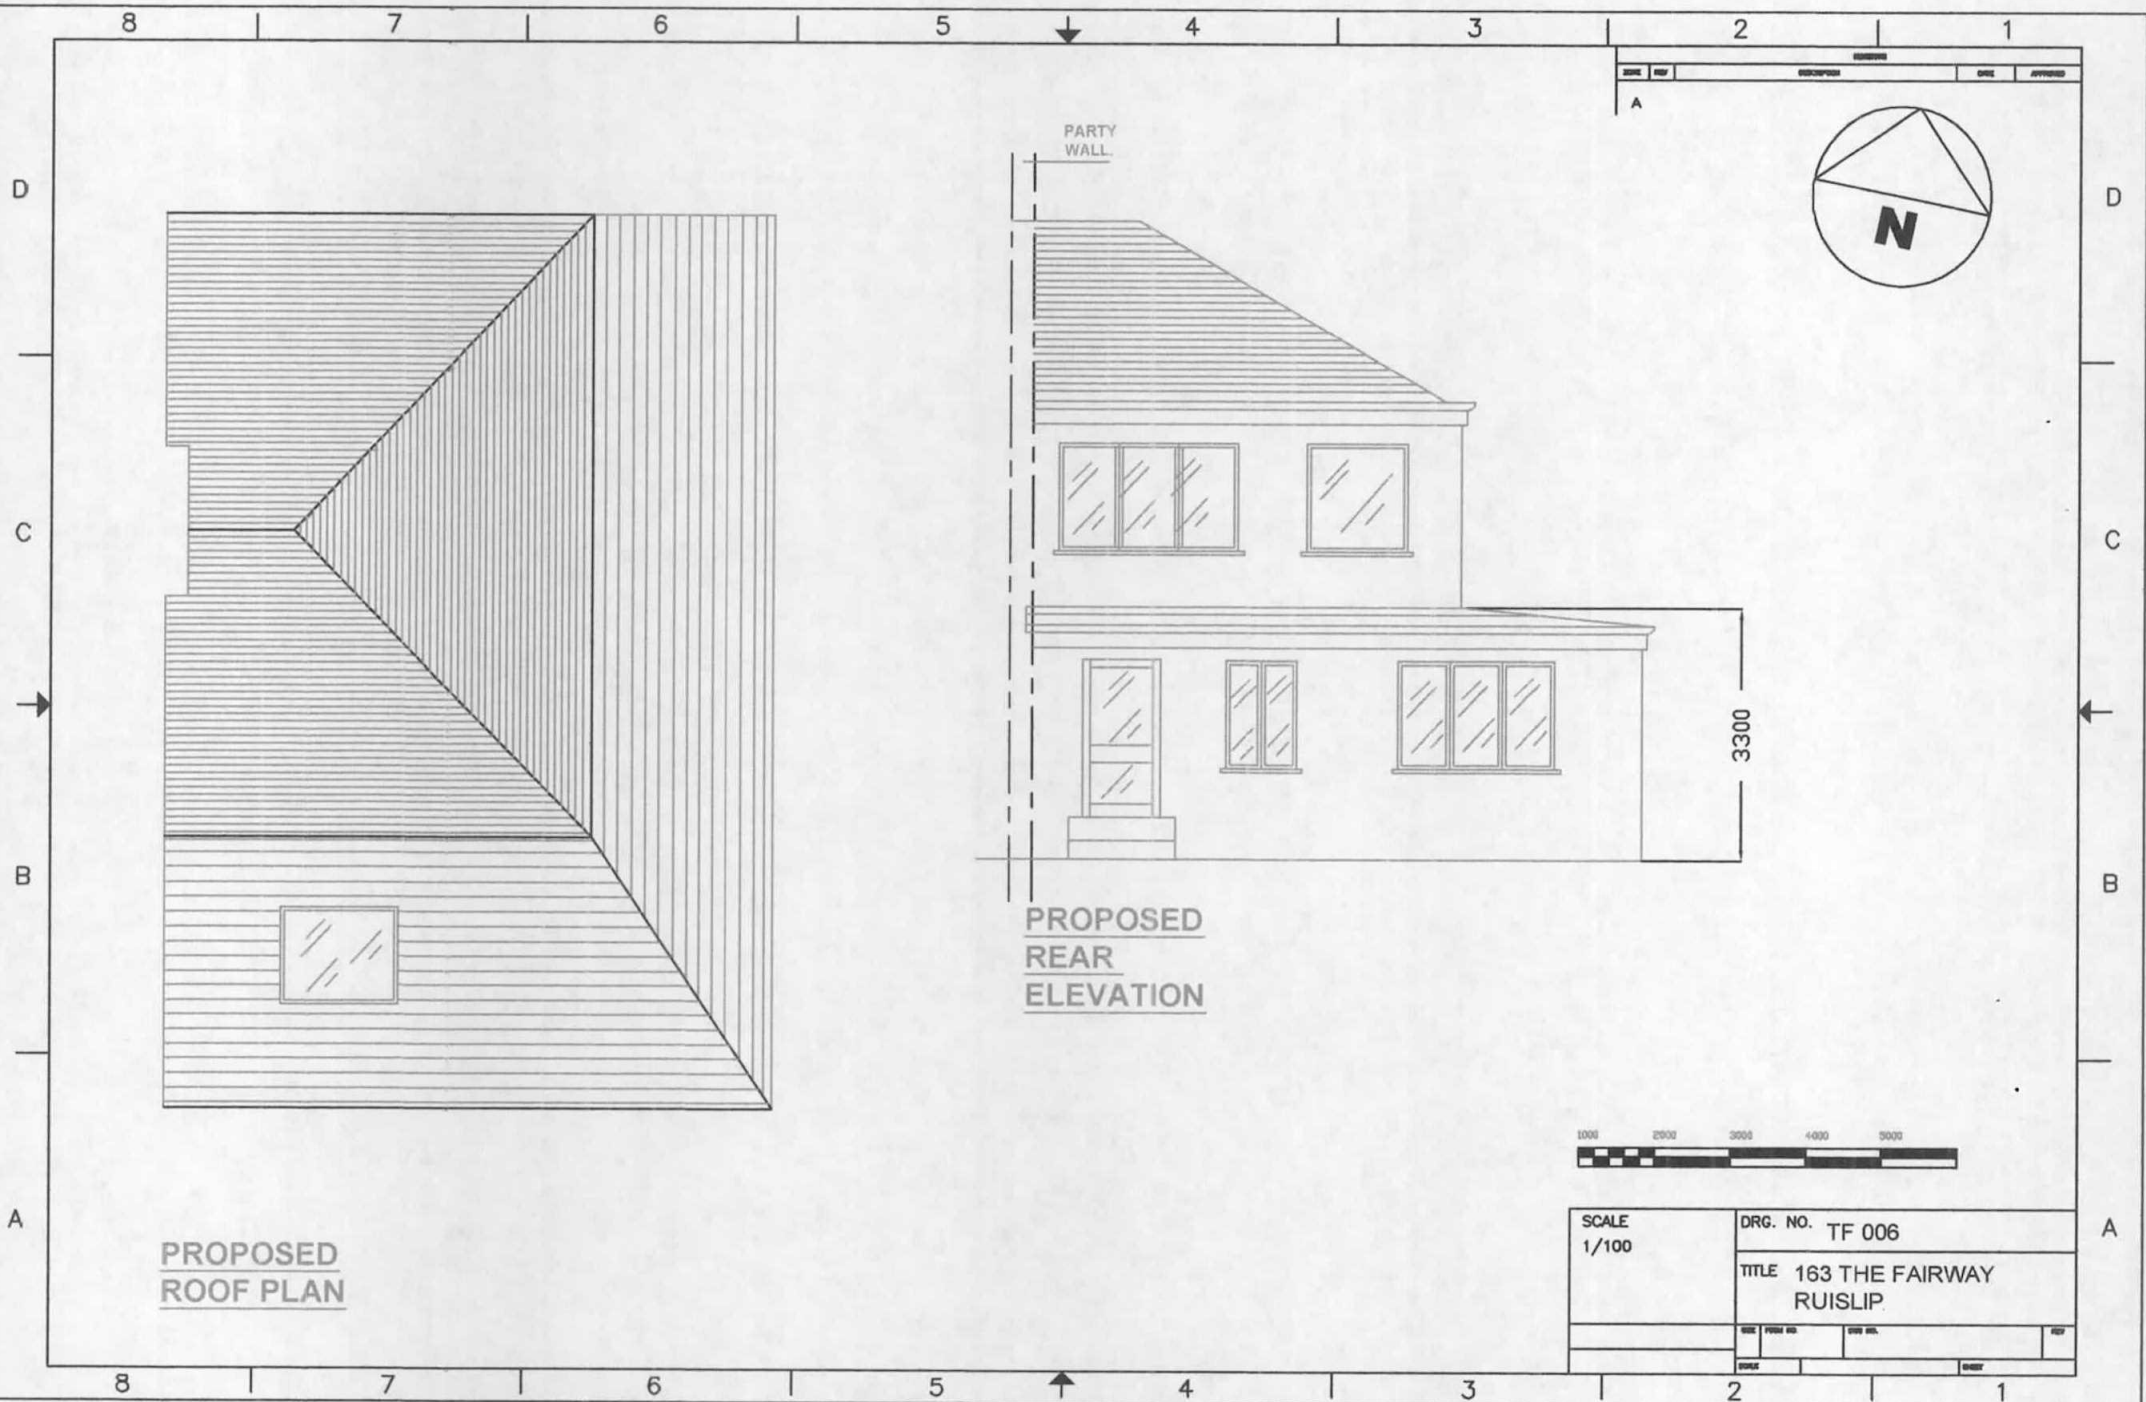

PROPOSED
ROOF PLAN

PROPOSED
REAR
ELEVATION

 

SCALE 1/100	DRG. NO. TF 006			
	TITLE 163 THE FAIRWAY RUISLIP			
	DATE	FIGURE NO.	DRG. NO.	REV.