


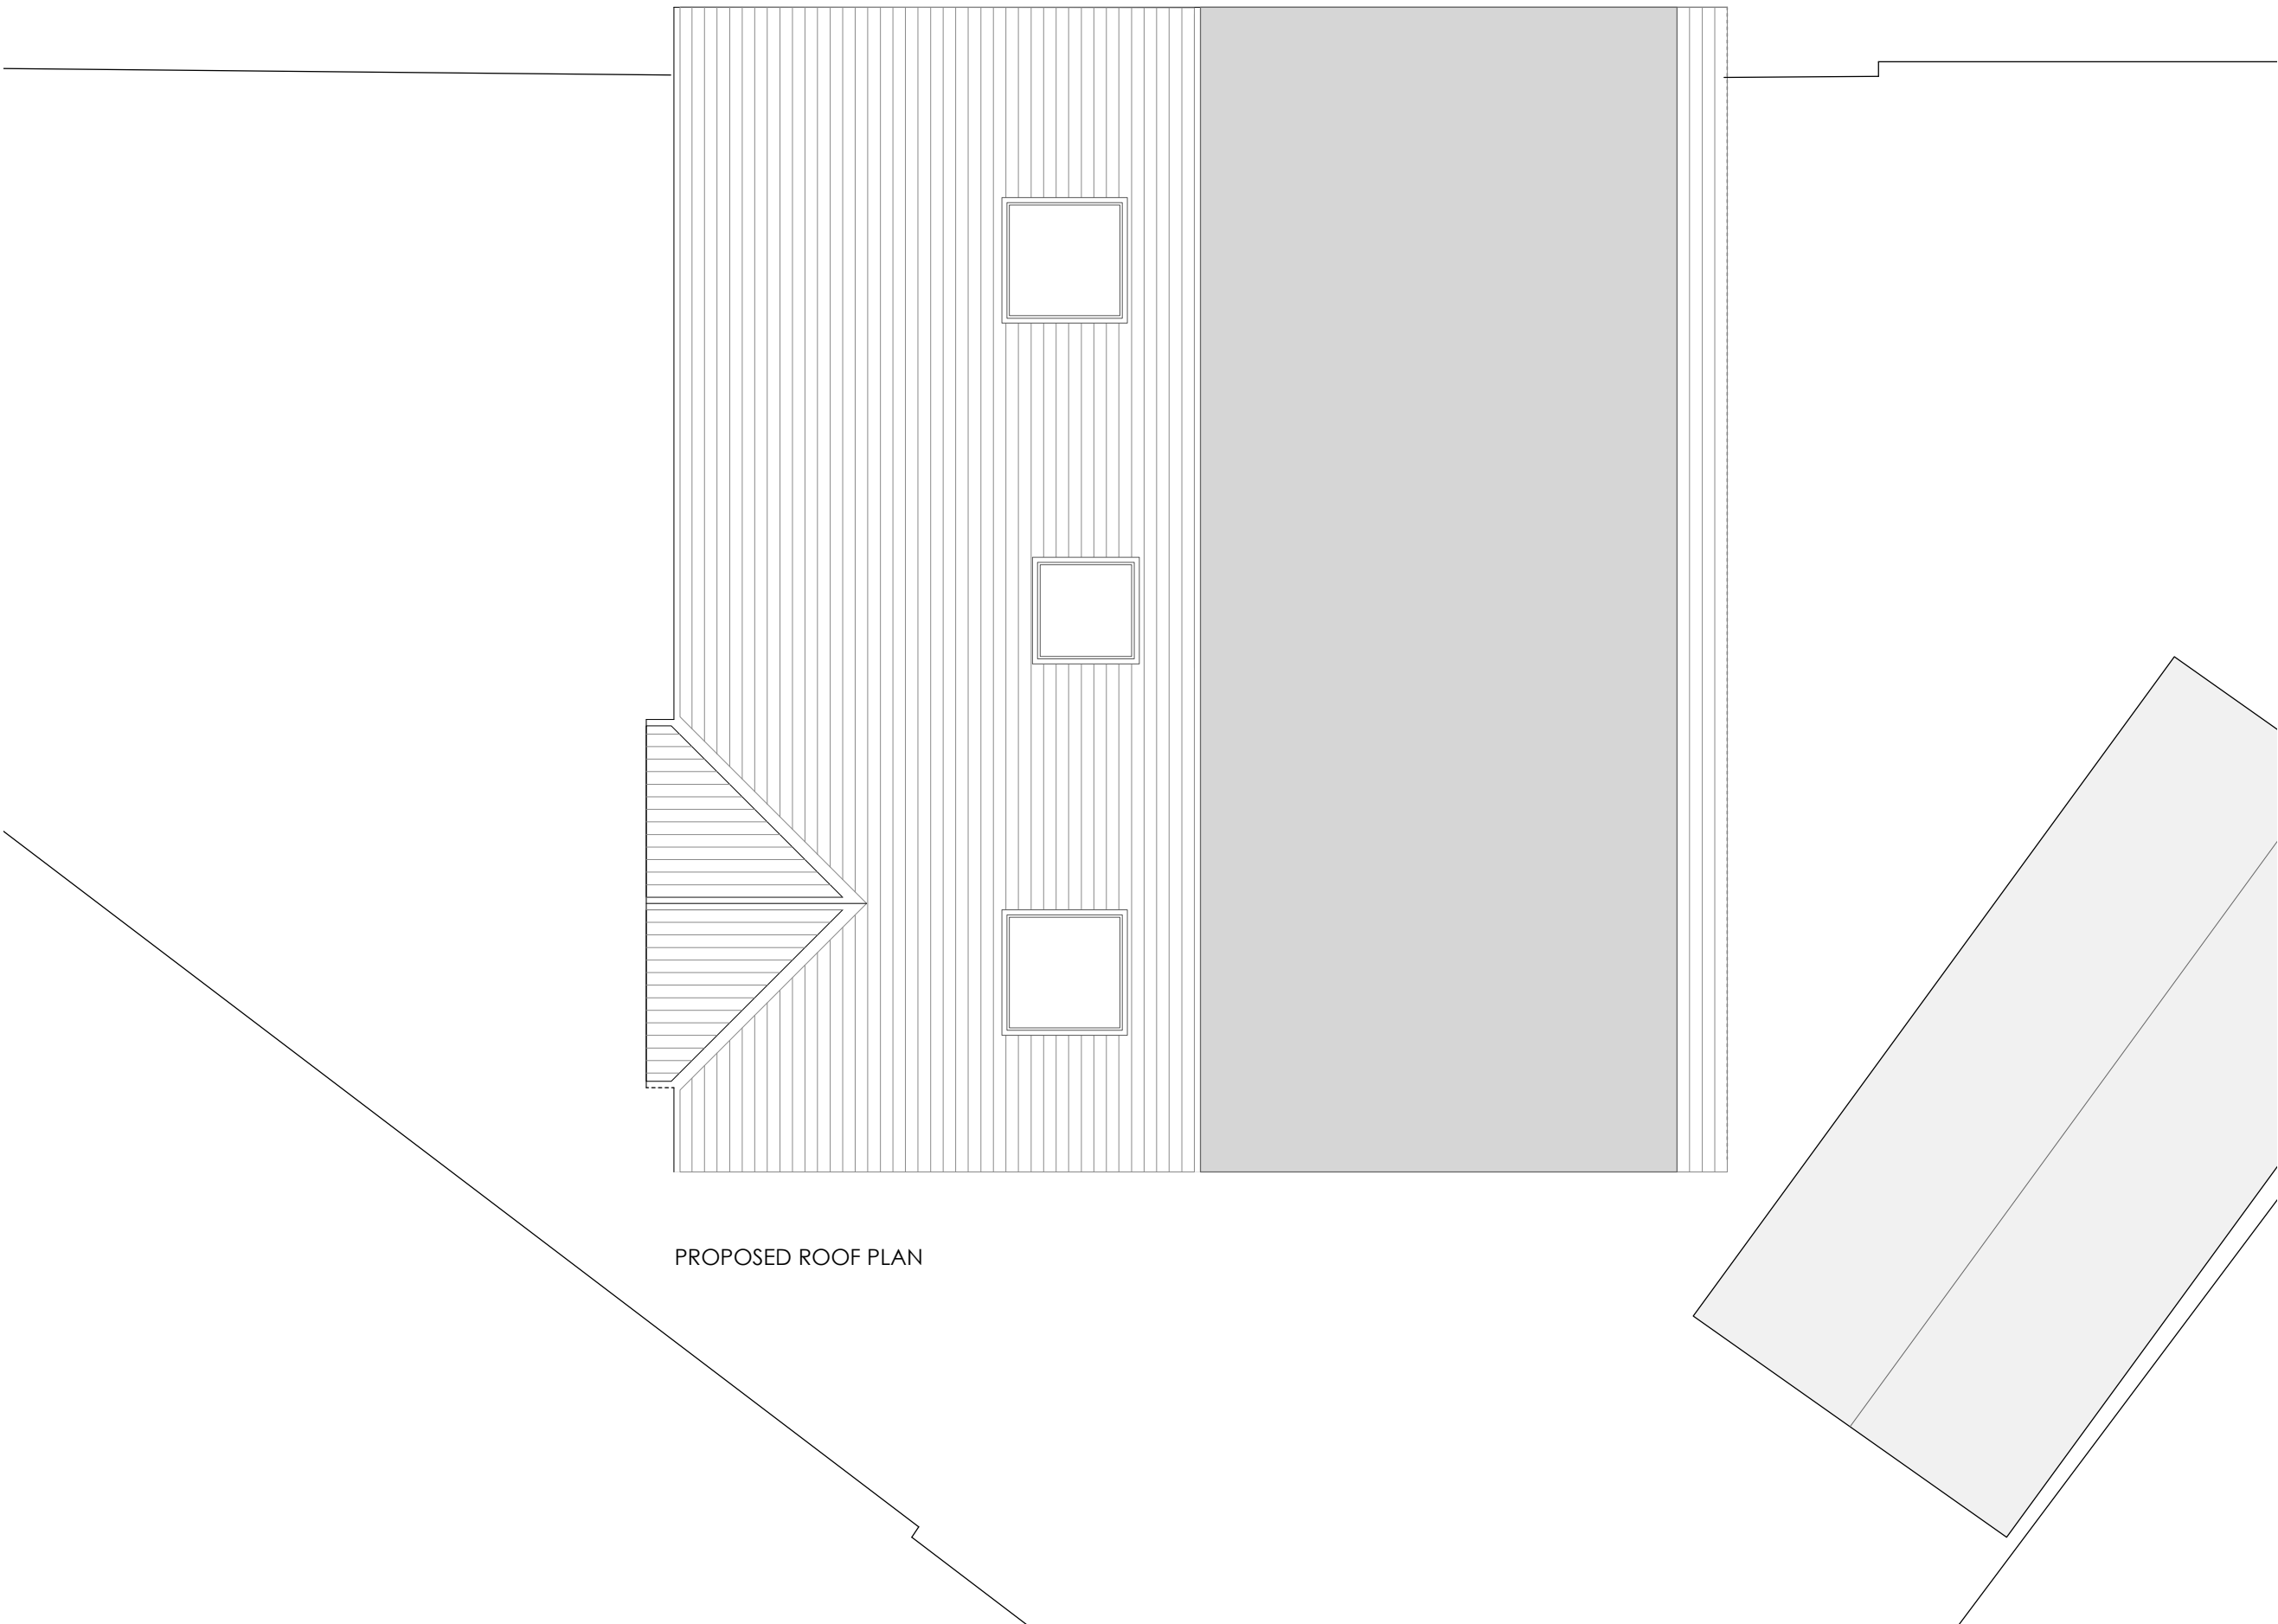

PROPOSED ROOF PLAN


Notes

Do not scale: use given dimensions only. All scaling not to be
verified on site and any discrepancies to be notified to the Author. This drawing is not
to be used for the purpose of planning or construction.

ALL DIMENSIONS ARE GIVEN IN MILLIMETERS.

©Copyright Reserved

Key

 

Revisions

Rev A: 7-05-2021

Roof light over dormer extension removed

Status

PLANNING

Wodu Architects

Unit 5 Winkley Studios, 7 Winkley Close, London EC2A 4PP, Tel: 020 7461 0033 and 020 7461 0744 (020) 7461 0744
E: info@wodu-architects.co.uk www.wodu-architects.co.uk

Client

Mr & Mrs Grimatsion

Project

57 Bedford Avenue, UB4 0DS

Drawing

Proposed Roof Plan

Date	Dec 2020	Drawn by	EO
Scale	1:50@A3	Checked by	NW
Project No.	20-2006	Rev.	A

Ref.

WA 2006 PL 106-1