


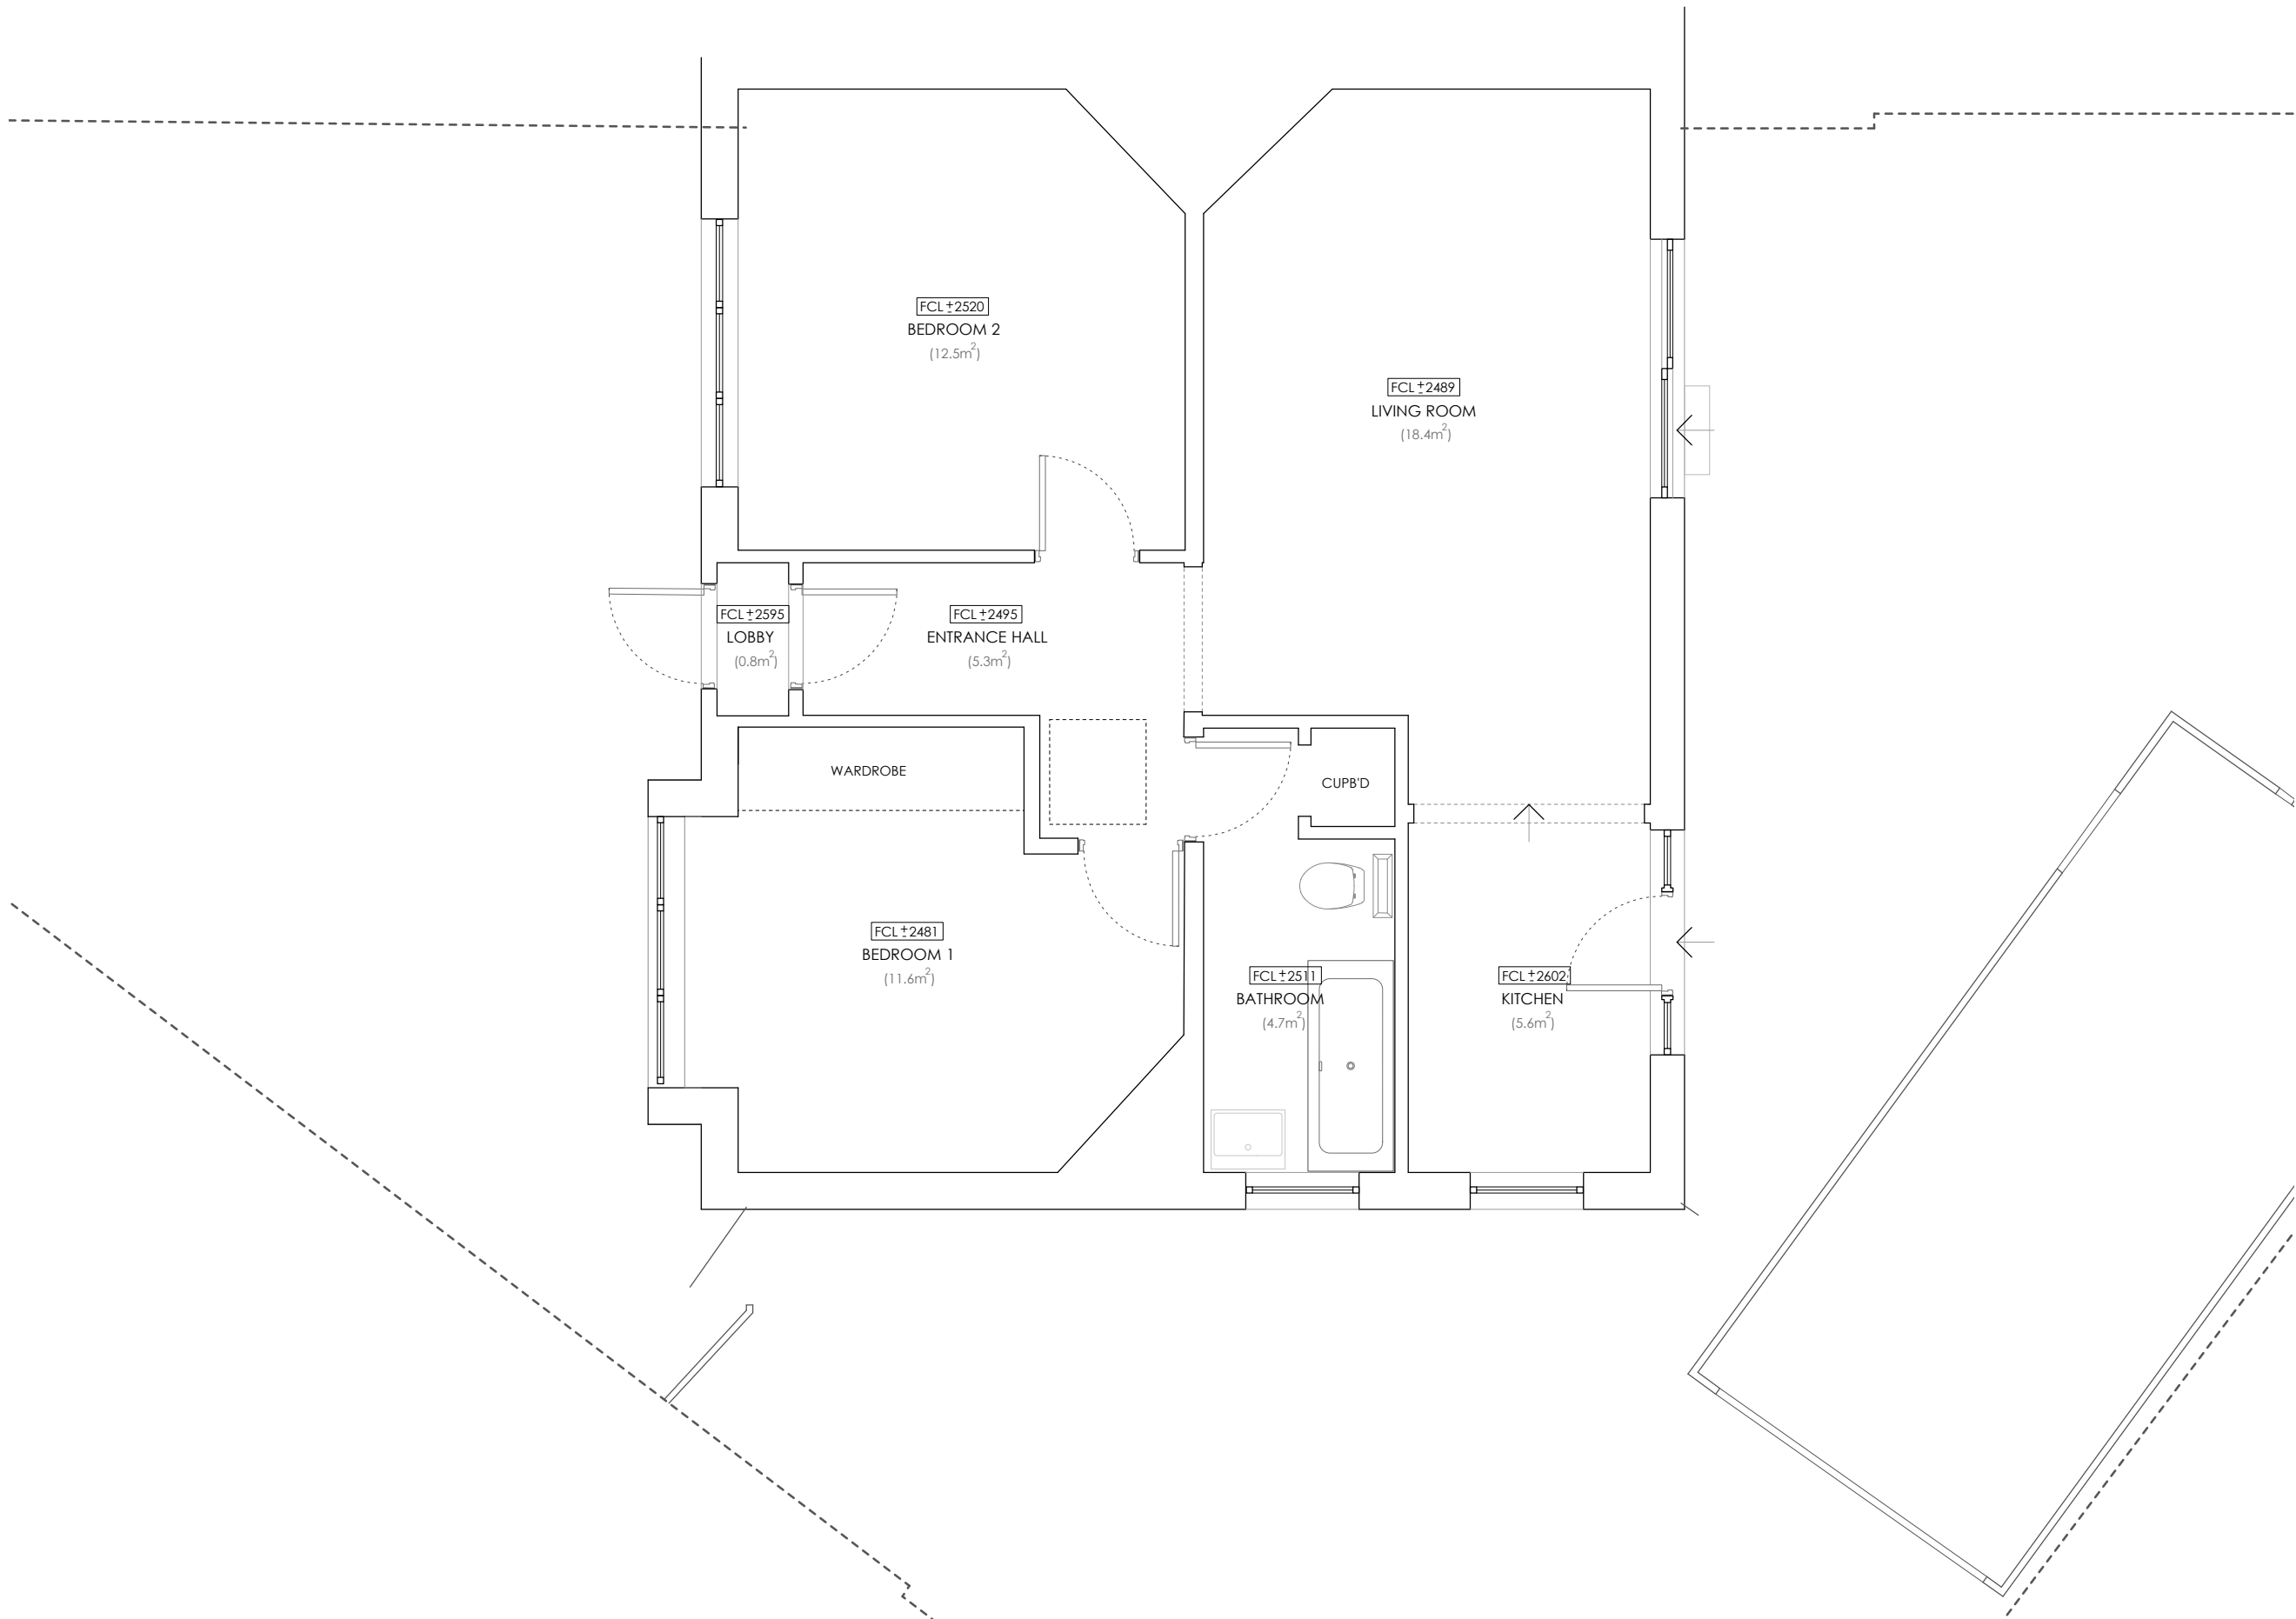

Notes

Do not scale: use given dimensions only. All scaling out to be verified on site and any discrepancies to be notified to the Author. This drawing is not to be used for the purpose of planning or construction.

ALL DIMENSIONS ARE GIVEN IN MILLIMETERS.

©Copyright Reserved

Key

N

Revisions

--	--

Status

PLANNING

Client

Mr & Mrs Grimatston

Project

57 Bedford Avenue, UB4 0DS

Drawing

Existing Ground Floor Plan

Date	Dec 2020	Drawn by	EO
Scale	1:50@A3	Checked by	NW
Project No.	20-2006	Rev.	---

Ref.

WA 2006 PL 102-1