


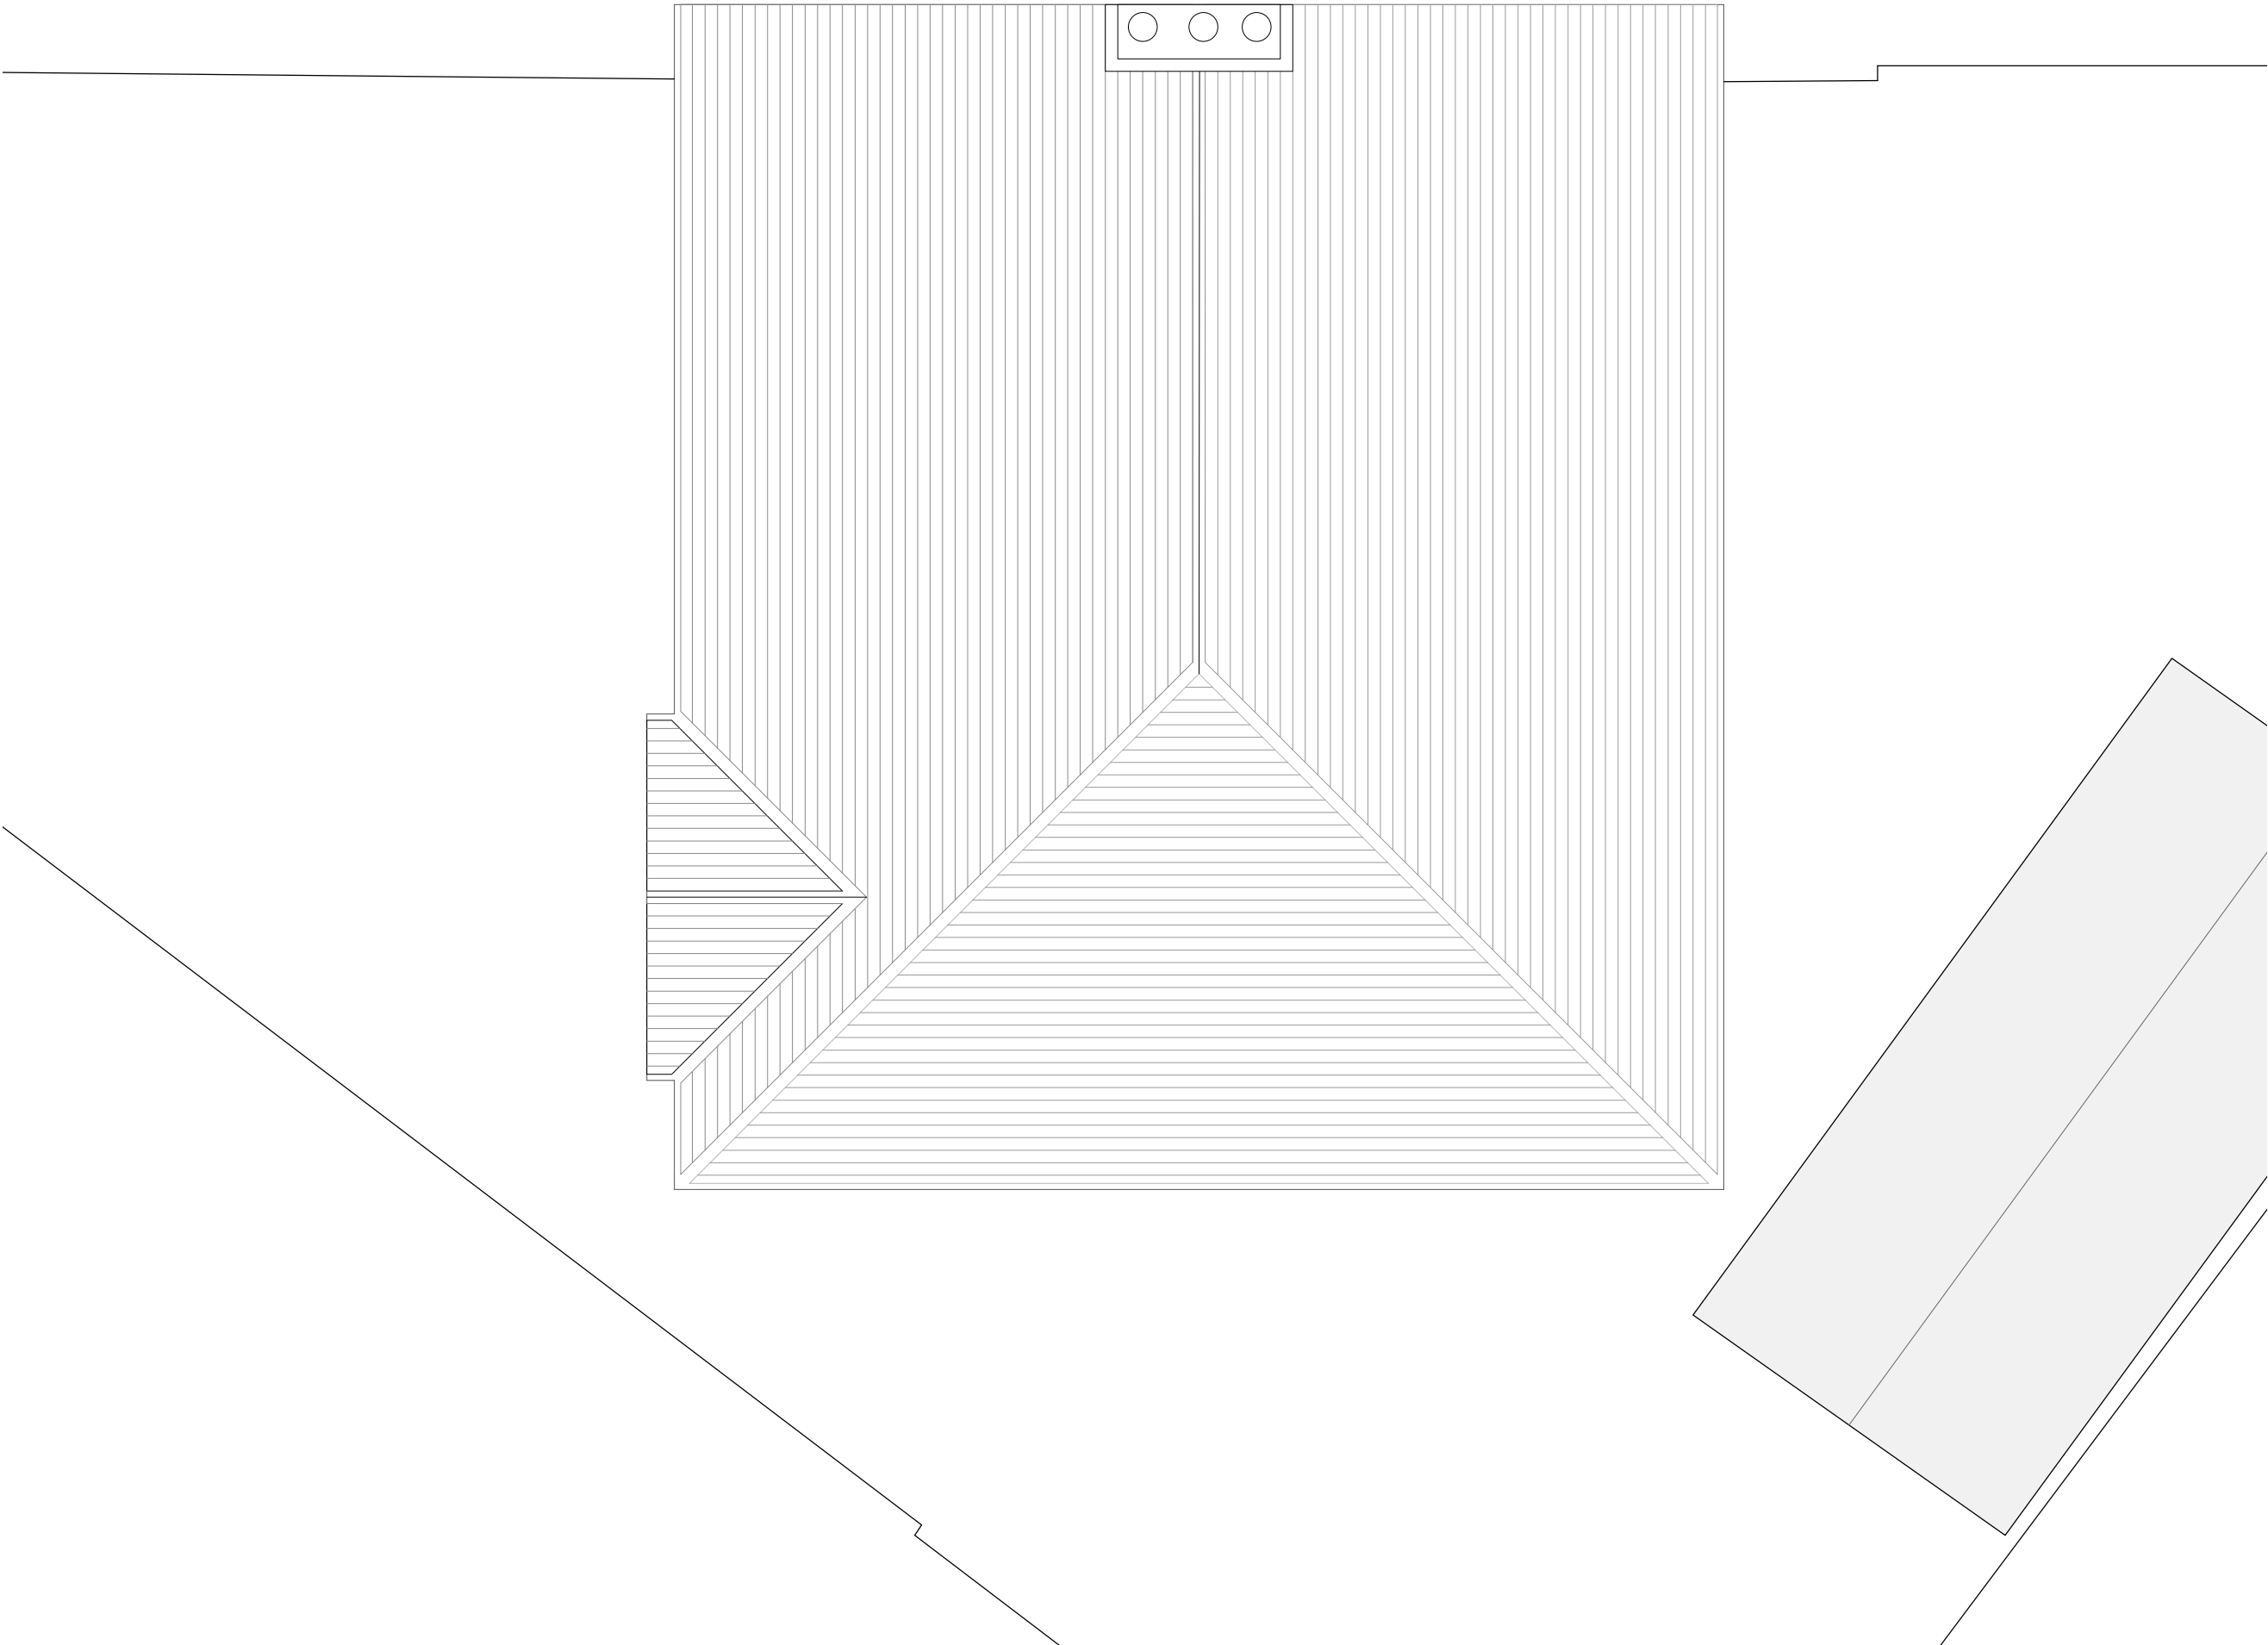

Notes Do not scale: use given dimensions only. All scaling not to be verified on site and any discrepancies to be notified to the Author. This drawing is not to be used for the purpose of planning or construction. ALL DIMENSIONS ARE GIVEN IN MILLIMETERS. ©Copyright Reserved	
Key	
Revisions	
Status PLANNING	
Wodu Architects Unit 3 Widdow's Building, 7 Widdow's Close, London EC2A 4PP, Tel: 020 7460 0000 and 020 7460 0001 E: info@wodu-architects.co.uk www.wodu-architects.co.uk	
Client Mr & Mrs Grimatsion	
Project 57 Bedford Avenue, UB4 0DS	
Drawing Existing Roof Plan	
Date Dec 2020	Drawn by EO
Scale 1:50@A3	Checked by NW
Project No. 20-2006	Rev. ---
Ref. WA 2006 PL 103-1	