


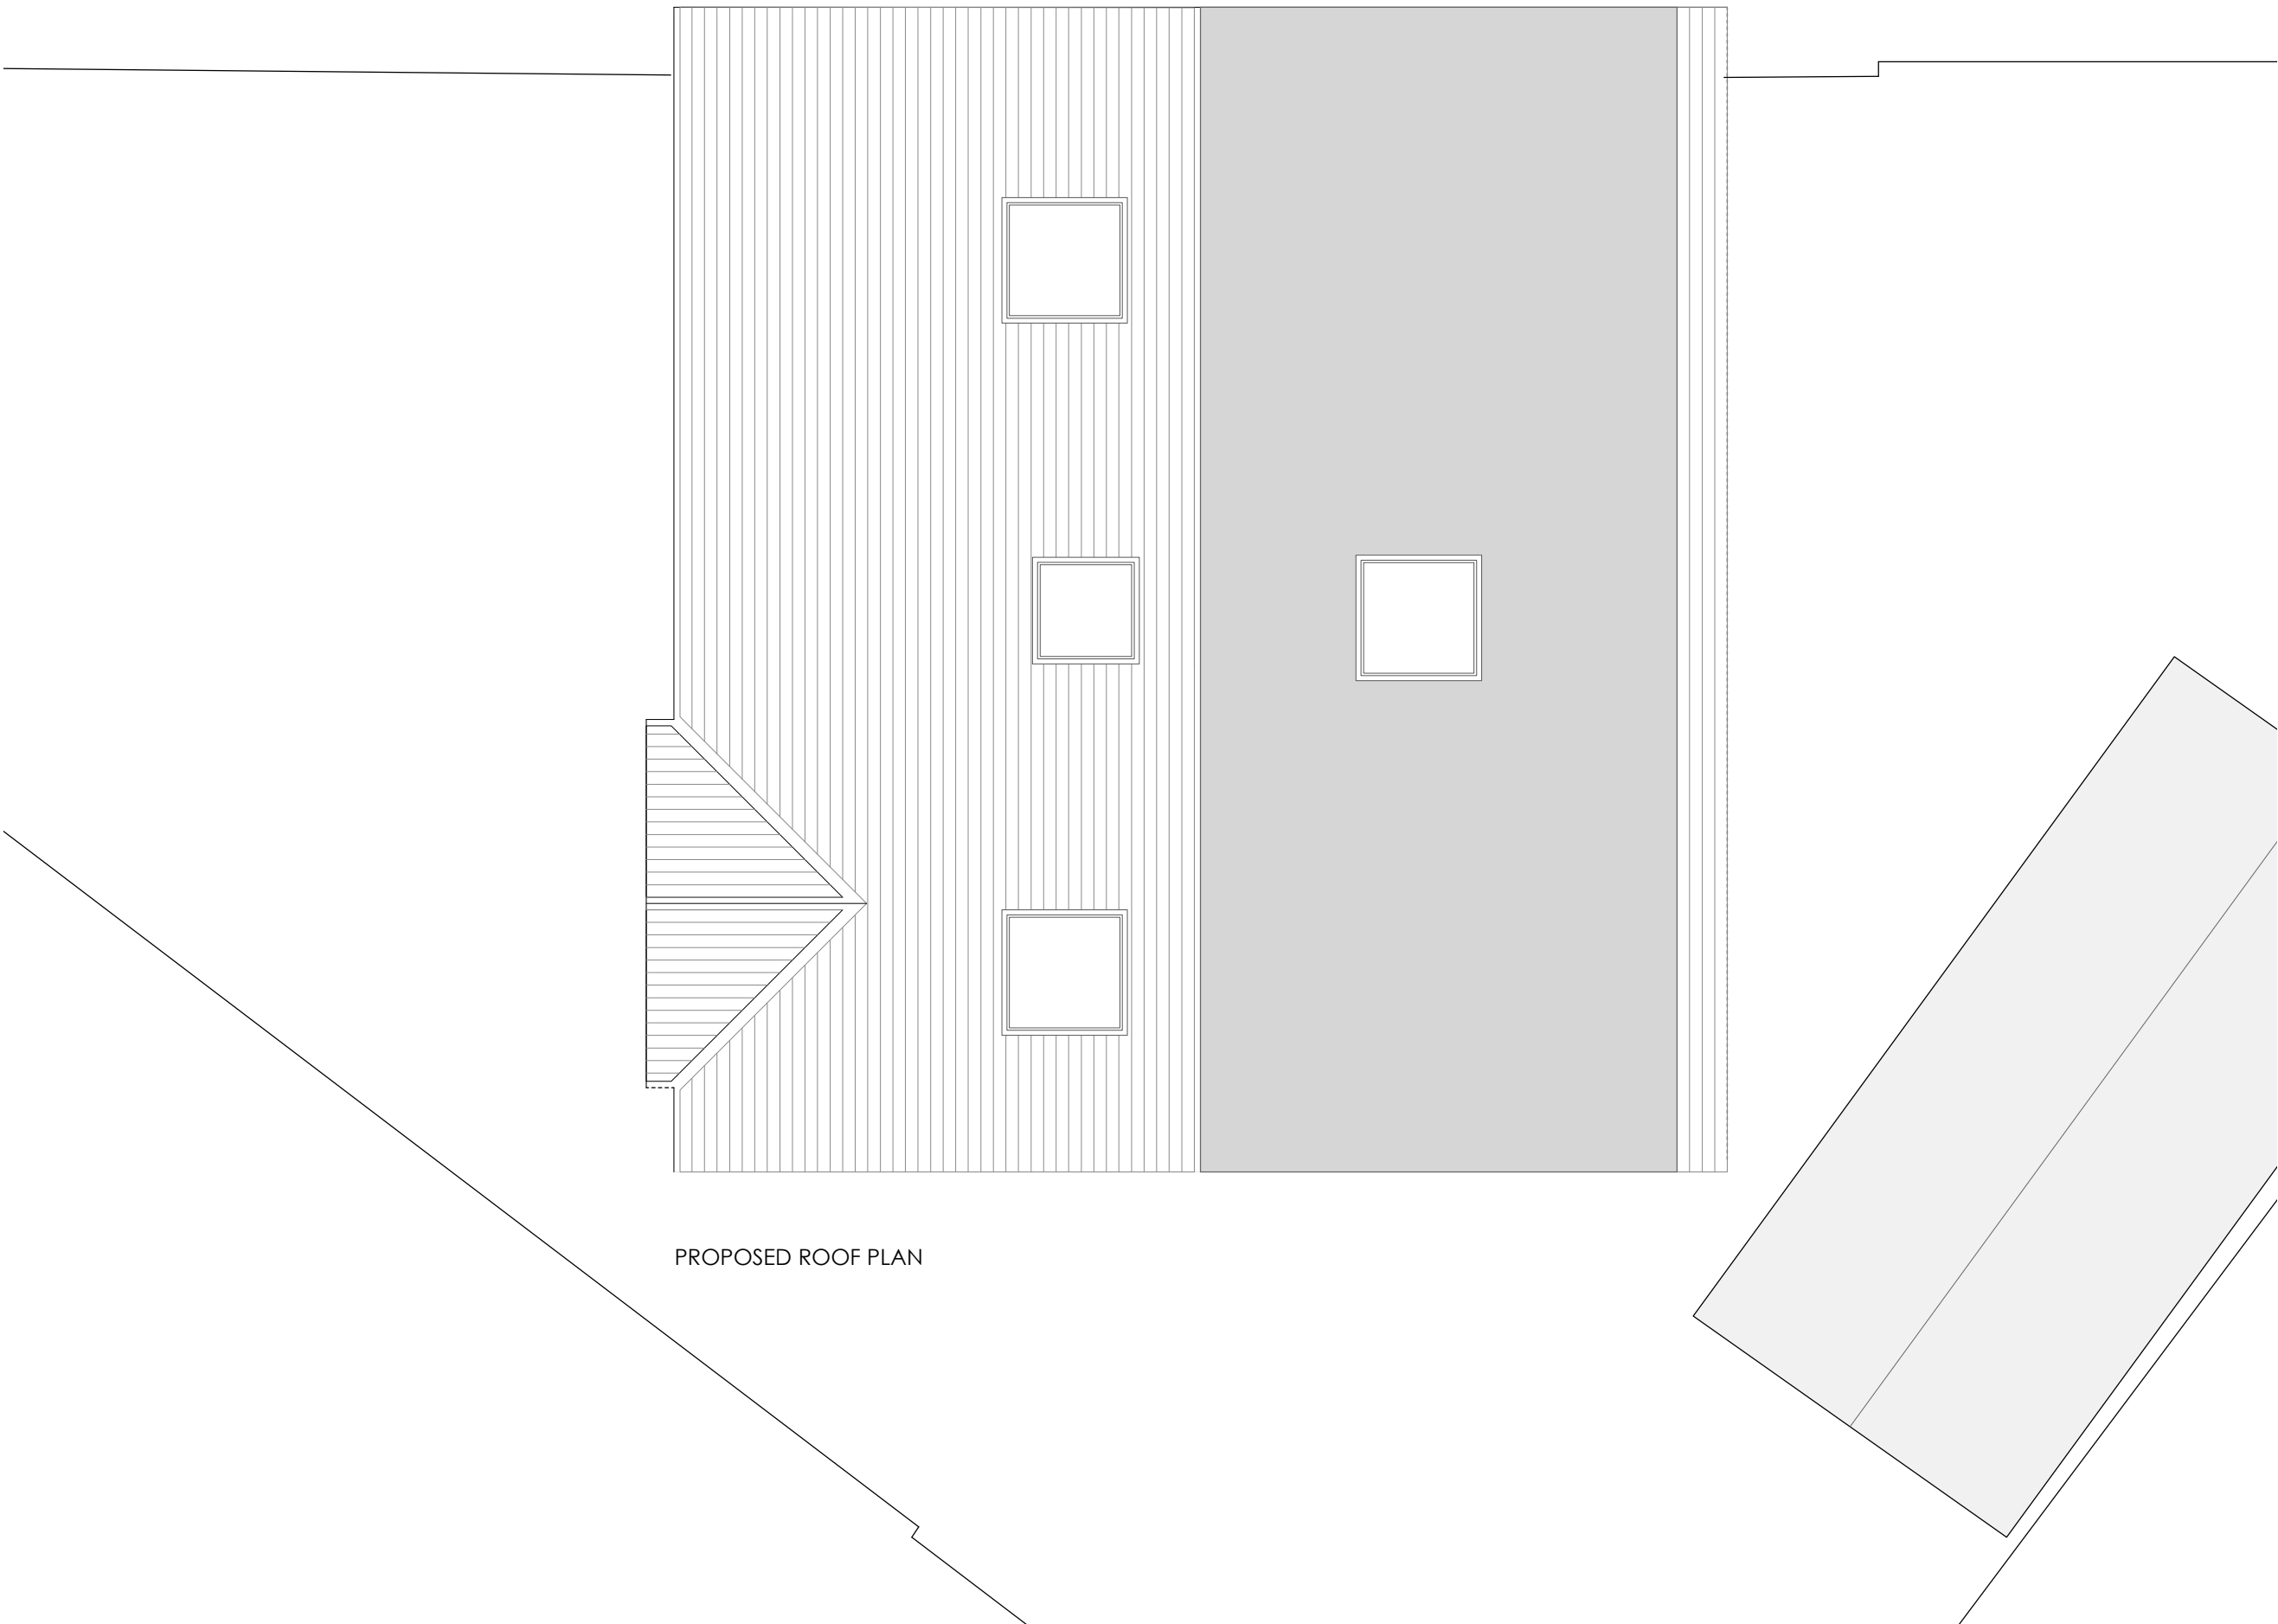

PROPOSED ROOF PLAN


Notes

Do not scale: use given dimensions only. All scaling not to be
verified on site and any discrepancies to be notified to the Author. This drawing is not
to be used for the purpose of planning or construction.

ALL DIMENSIONS ARE GIVEN IN MILLIMETERS.

©Copyright Reserved

Key

 

Revisions

Status

PLANNING

Wodu Architects

Unit 5 Winkley Studios, 7 Winkley Close, London, EC2A 4PP, Tel: 0203 0033 000 and 0203 7606 0700
E: info@woda-architects.co.uk www.woda-architects.co.uk

Client

Mr & Mrs Grimatsion

Project

57 Bedford Avenue, UB4 0DS

Drawing

Proposed Roof Plan

Date

Dec 2020

Drawn by

EO

Scale

1:50@A3

Checked by

NW

Project No.

20-2006

Rev.

Ref.

WA 2006 PL 106-1