


Metres

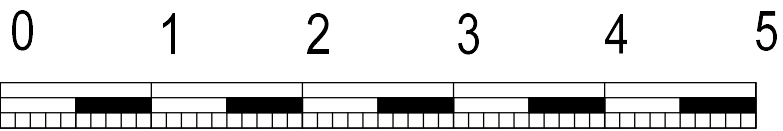


SCALE 1 : 50


REV/NOTES:

Where building to the boundaries the adjacent owner is to be informed under the terms of the Party Wall Act 1996 and its provisions followed. Where building over boundaries the adjacent owner is to be served notice under section 65 of the Town & Country Planning Act 1990.

© This drawing and the works depicted are the copyright of ASB Property Consultants LTD and may not be reproduced or amended except by written permission of ASB Property Consultants LTD

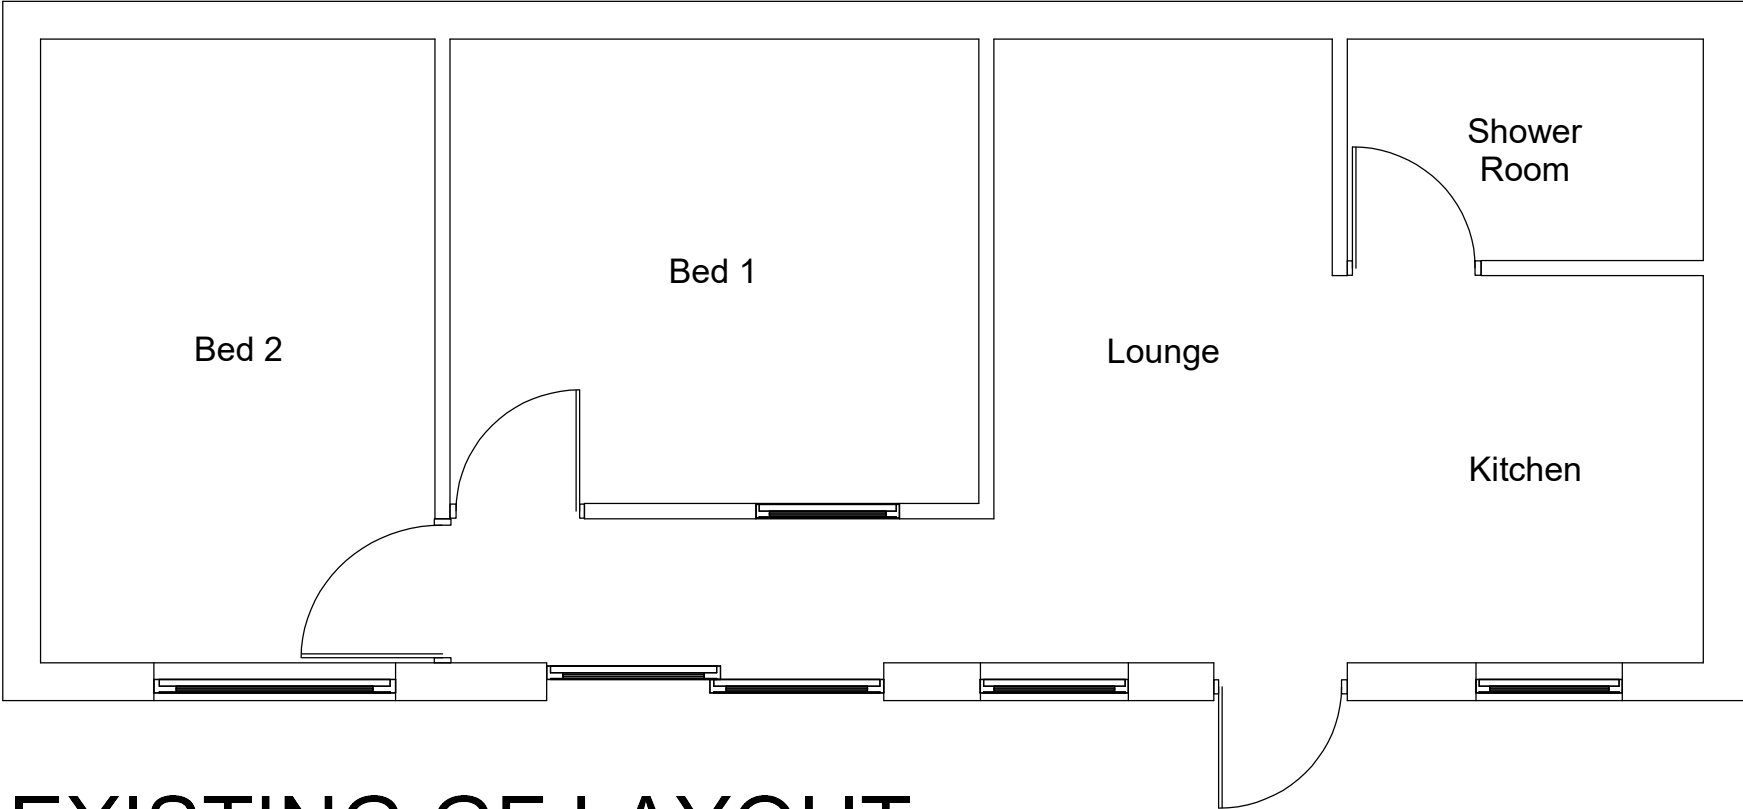

EXISTING GF LAYOUT
Scale 1:50

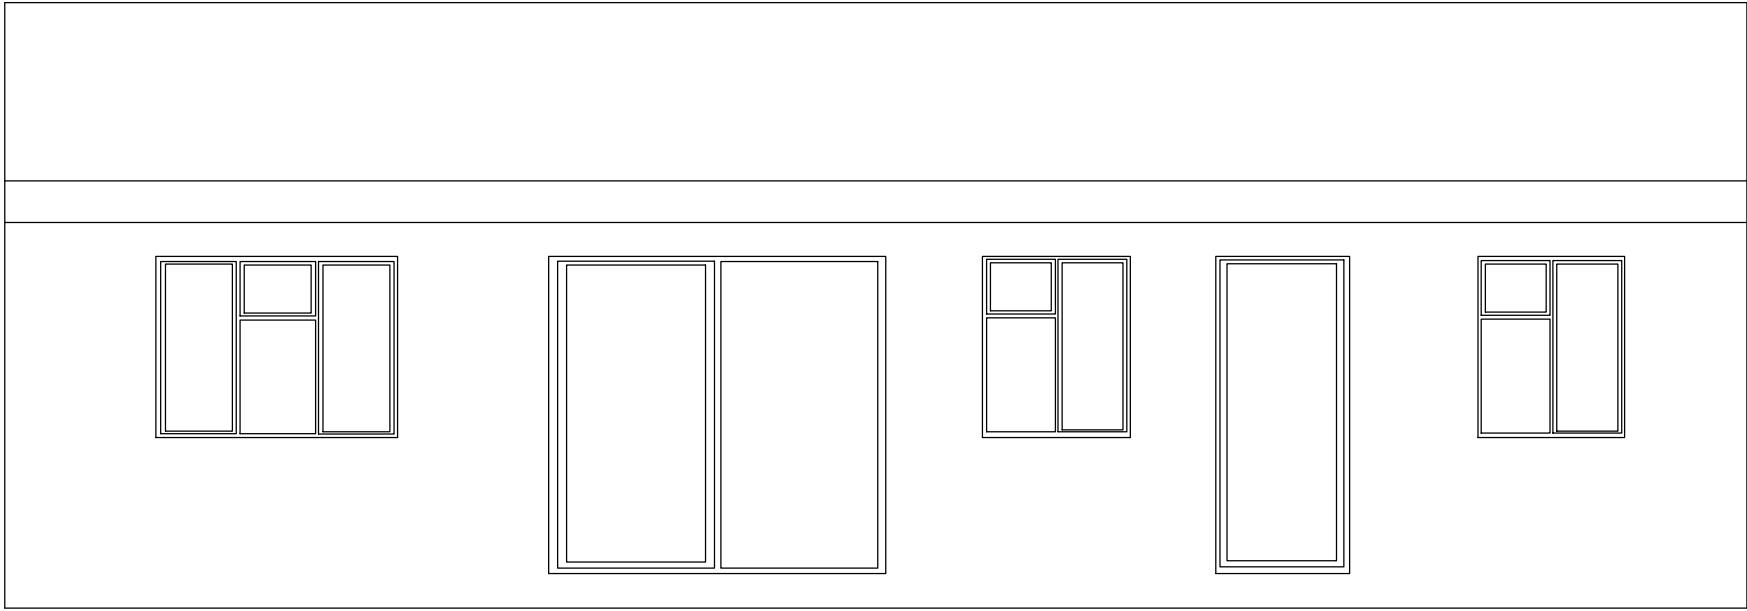

EXISTING FRONT ELEVATION
Scale 1:50

Application: Continued use of outbuilding as a two bedroom flat (Lawful Development Certificate for an Existing Use)			
Client:	Mr Aftar Singh Bal	Date:	27 th May 2019
Site:	298 Coldharbour Lane, Hayes, UB3 3HJ	Drawn By:	Gurps Benning
Scale:	Refer to Drawing @ A3	Dwg.No:	ASB716 - 01

ASB PROPERTY CONSULTANTS LTD
Planning consultants and Surveyors

Exchange House 494
Midsummer Boulevard
Central Milton Keynes Tel : 0121 502 3339 / 07854 351 934
MK9 2EA Email : asb@gtdesignzLtd.com