


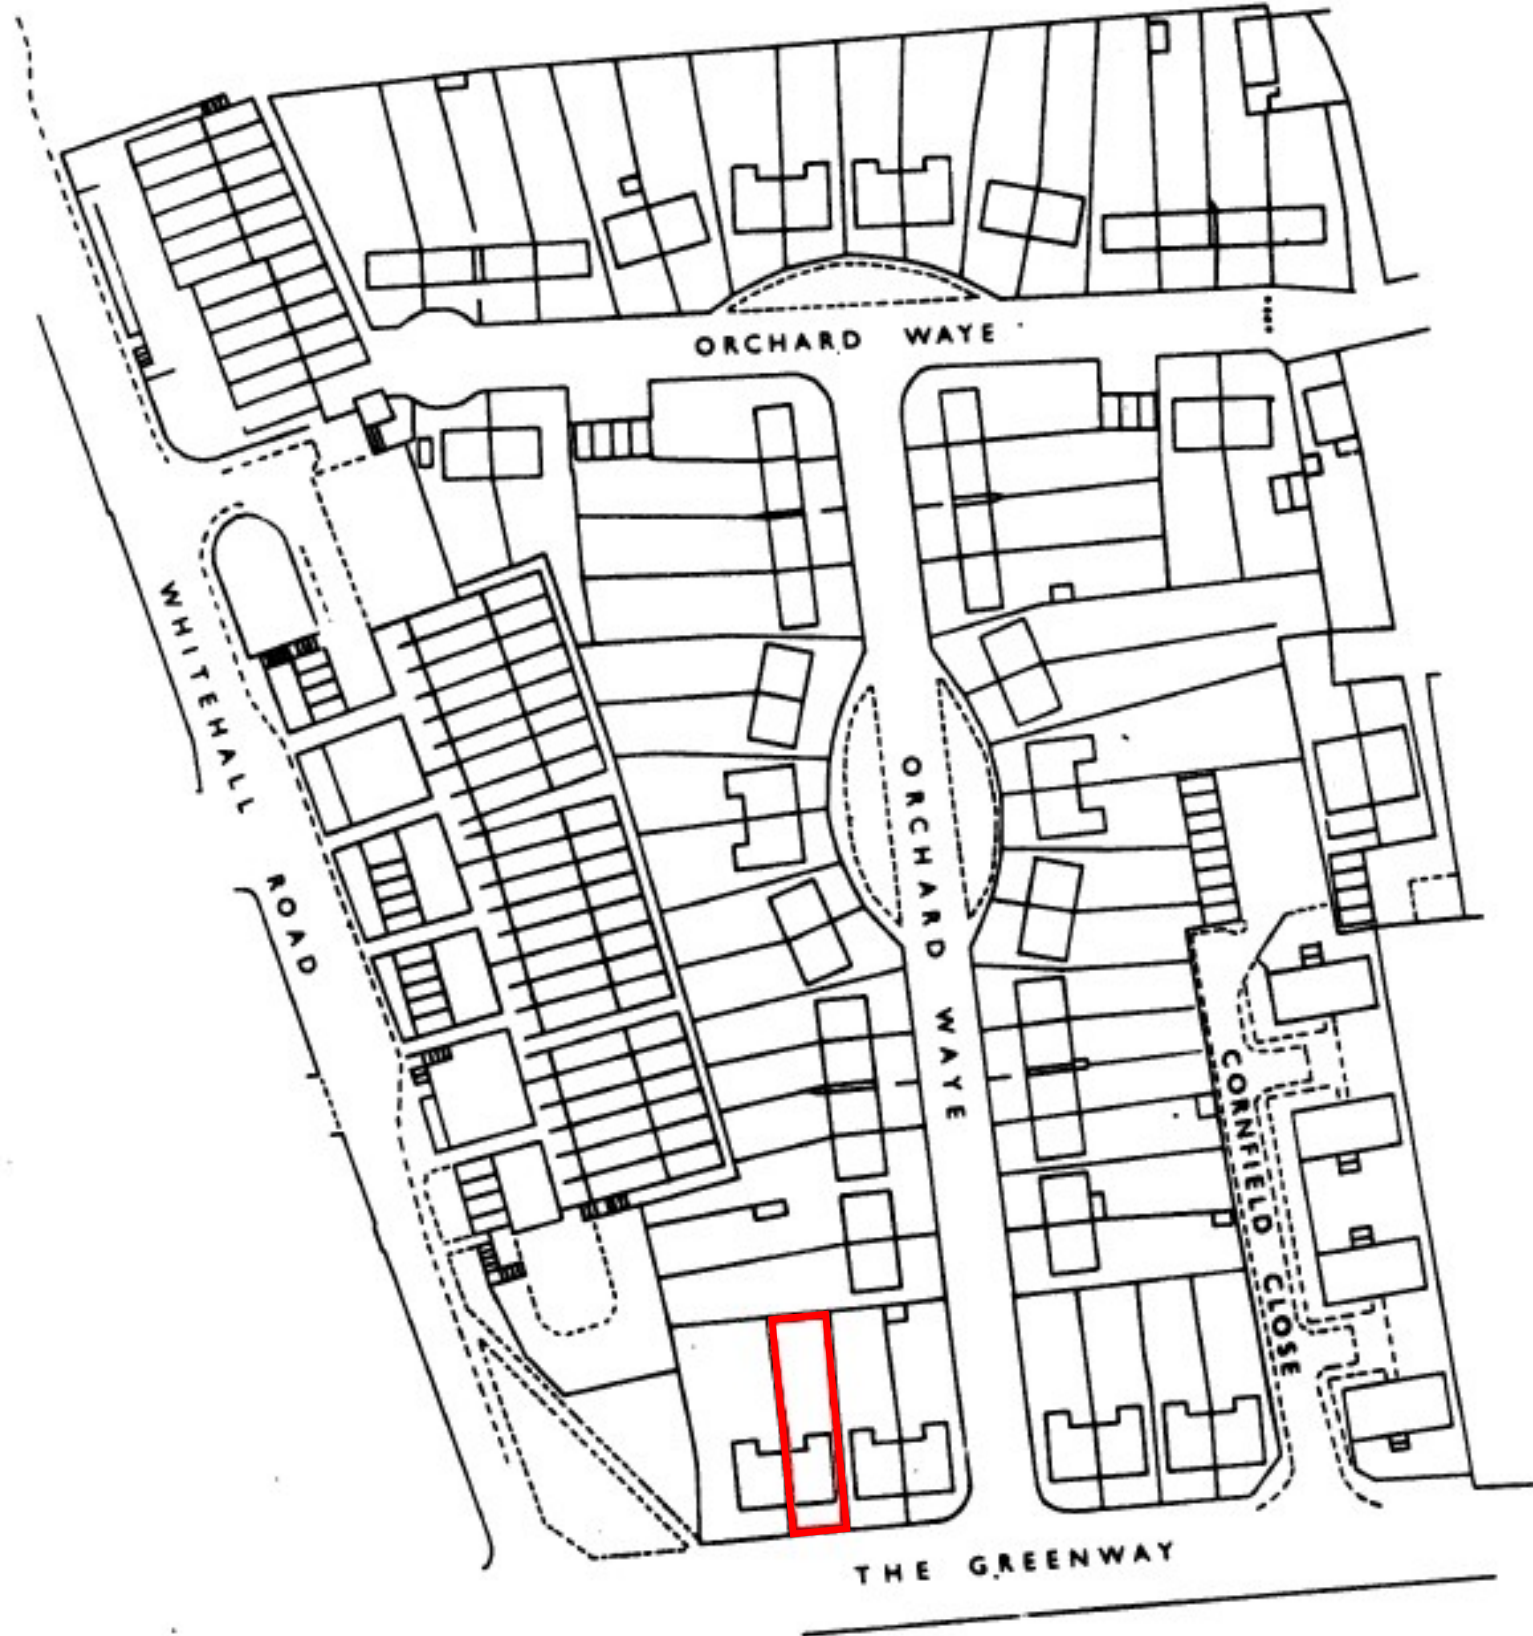

SITE PLAN

Drawing Number:
93TG/OS

IMPORTANT NOTES

ALL DIMENSIONS MUST BE CHECKED ON SITE AND NOT SCALED FROM THIS DRAWING.

STRICTLY FOR PLANNING PURPOSES ONLY. NOT VALID FOR ARCHITECTURAL, ENGINEERING, SURVEYING OR ANY OTHER PURPOSES.

ALL DETAILS SUBJECT TO CHANGES SUBJECT TO ENGINEERING & LOCAL AUTHORITY REQUIREMENTS.

APPLICANTS MUST CONSULT PLANNING AND BUILDING AUTHORITY REGARDING ANY CHANGES


CLIENT & SITE ADDRESS

MR. A. MIRZA
93 THE GREENWAY
UXBRIDGE
LONDON
UB8 2PN


PROPOSAL

ERECTION OF A SINGLE
STOREY REAR EXTENSION
AND CHANGE OF
USE TO HMO


1:1250 - A3 PAPER

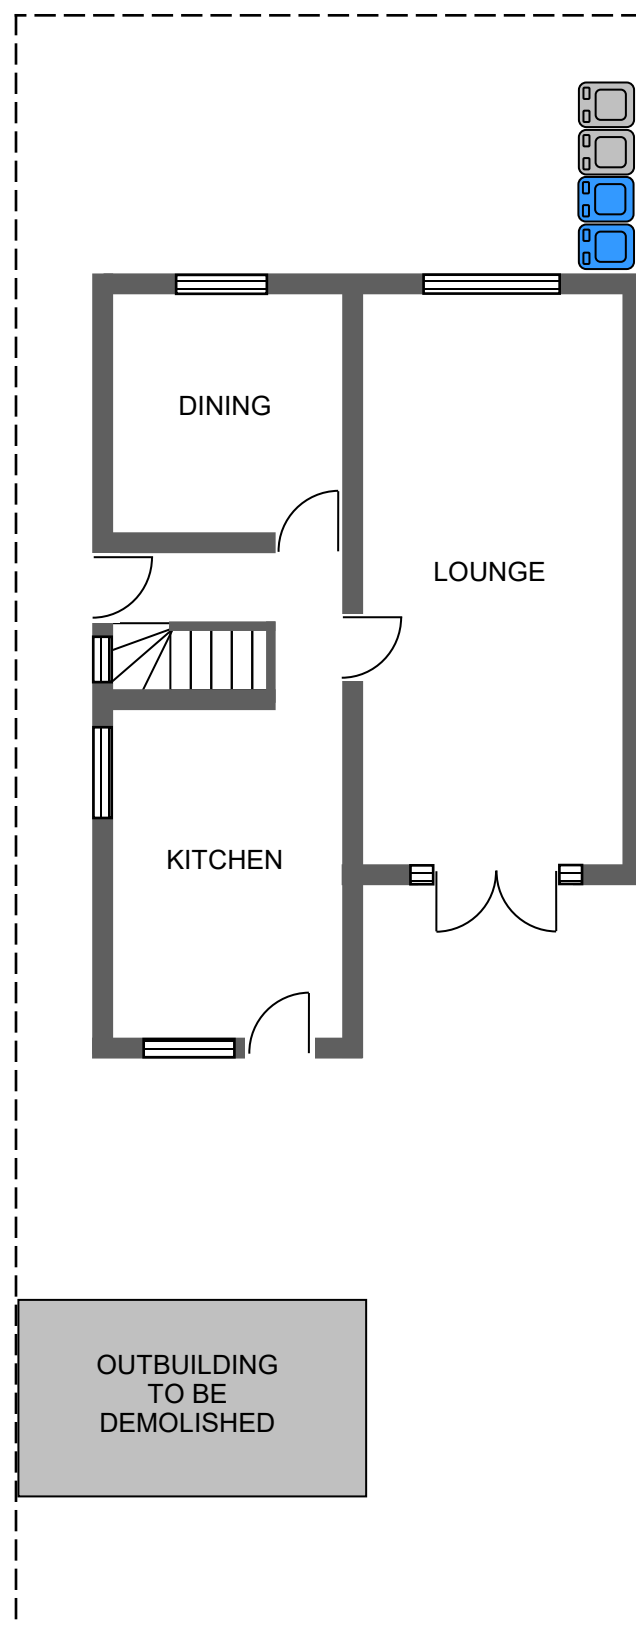

EXISTING GROUND FLOOR

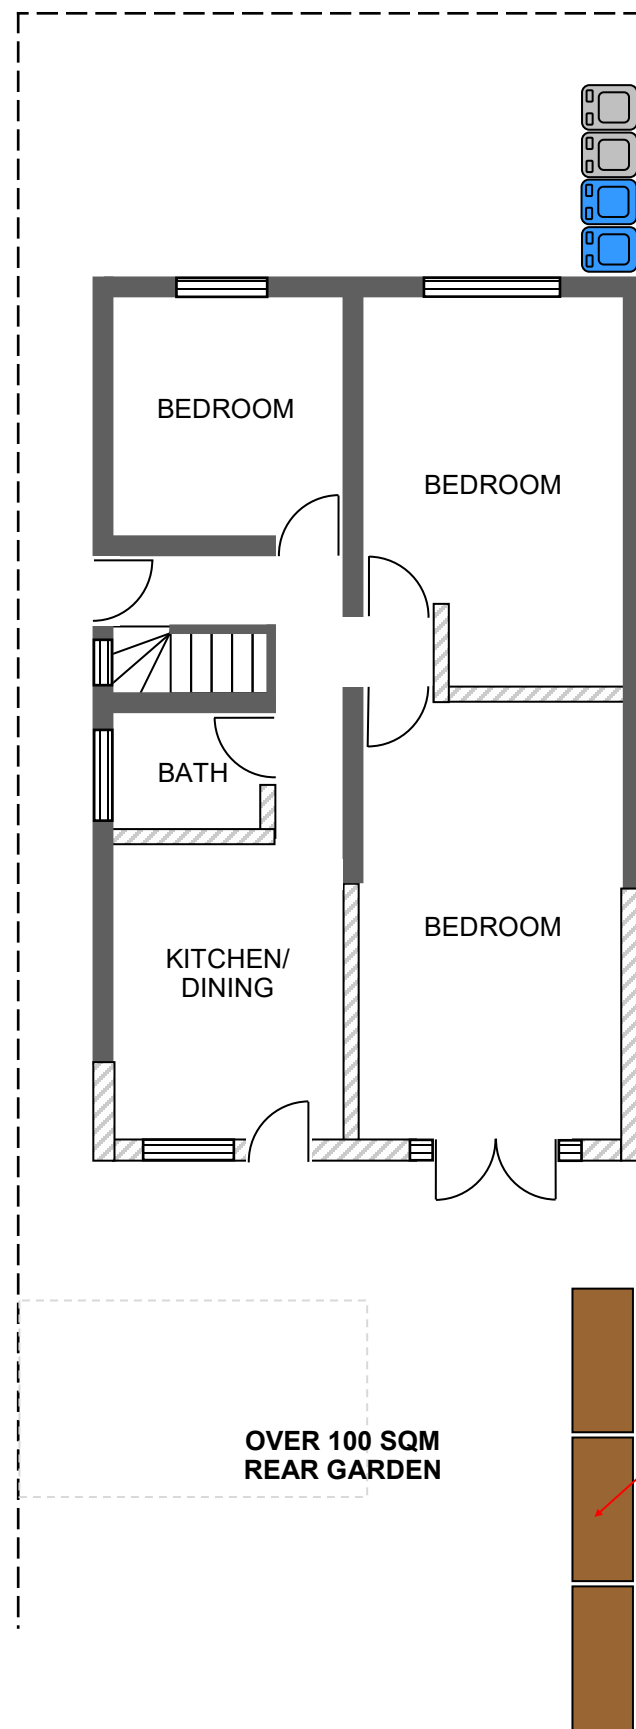

PROPOSED GROUND FLOOR

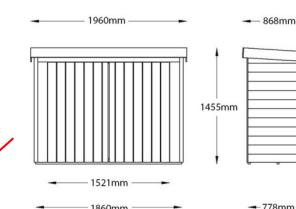

PROPOSED SECURED & LOCKED CYCLE STORES X 3

Drawing Number:
93TG/01

IMPORTANT NOTES

ALL DIMENSIONS MUST BE CHECKED ON SITE AND NOT SCALED FROM THIS DRAWING.

STRICTLY FOR PLANNING PURPOSES ONLY. NOT VALID FOR ARCHITECTURAL, ENGINEERING, SURVEYING OR ANY OTHER PURPOSES.

ALL DETAILS SUBJECT TO CHANGES SUBJECT TO ENGINEERING & LOCAL AUTHORITY REQUIREMENTS.

APPLICANTS MUST CONSULT PLANNING AND BUILDING AUTHORITY REGARDING ANY CHANGES

CLIENT & SITE ADDRESS

**MR. A. MIRZA
93 THE GREENWAY
UXBRIDGE
LONDON
UB8 2PN**

PROPOSAL

ERECTION OF A SINGLE STOREY REAR EXTENSION AND CHANGE OF USE TO HMO

1:100 - A3 PAPER

Drawing Number:
93TG/02

IMPORTANT NOTES

ALL DIMENSIONS MUST BE
CHECKED ON SITE AND NOT
SCALED FROM THIS
DRAWING.

STRICTLY FOR
PLANNING PURPOSES ONLY.
NOT VALID FOR
ARCHITECTURAL,
ENGINEERING, SURVEYING OR
ANY OTHER PURPOSES.

ALL DETAILS SUBJECT TO
CHANGES SUBJECT TO
ENGINEERING & LOCAL
AUTHORITY REQUIREMENTS.

APPLICANTS MUST
CONSULT PLANNING AND
BUILDING AUTHORITY
REGARDING ANY CHANGES


CLIENT & SITE ADDRESS

MR. A. MIRZA
93 THE GREENWAY
UXBRIDGE
LONDON
UB8 2PN


PROPOSAL

ERECTION OF A SINGLE
STOREY REAR EXTENSION
AND CHANGE OF
USE TO HMO

1:100 - A3 PAPER

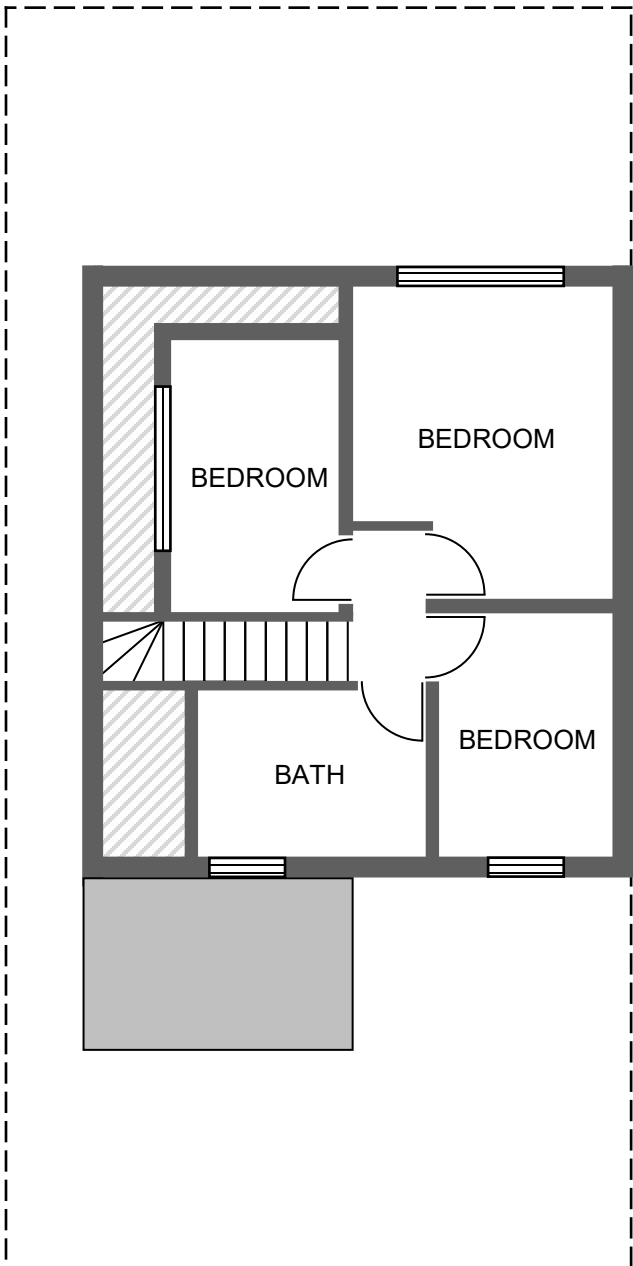

EXISTING FIRST FLOOR

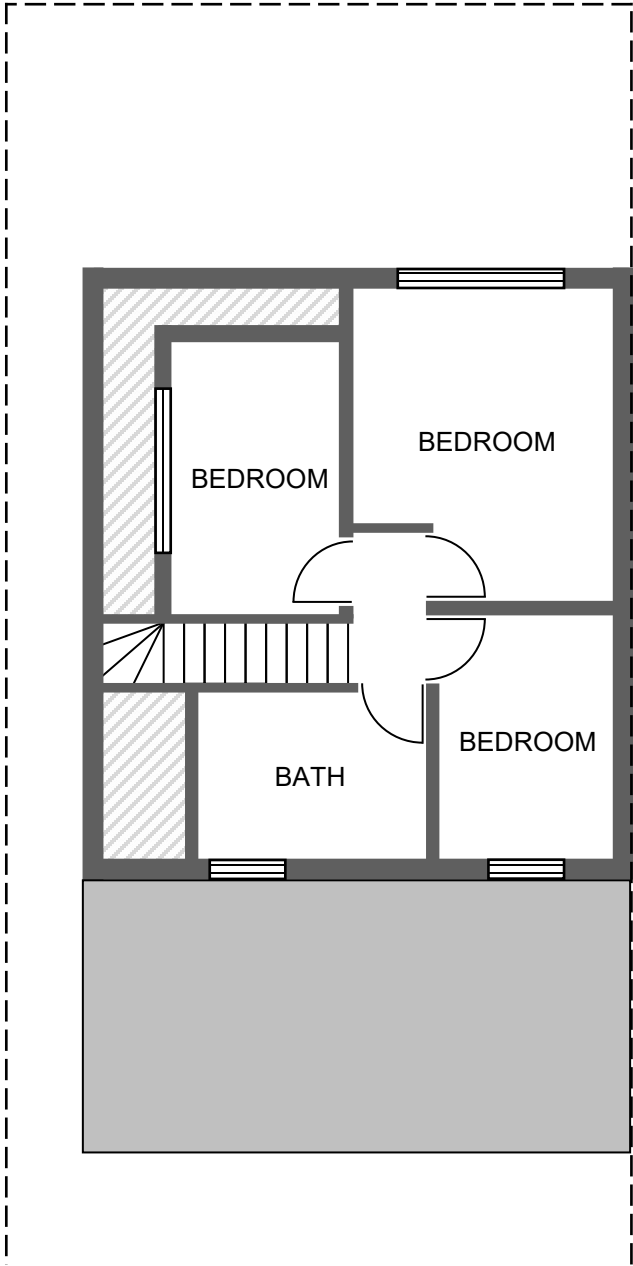

PROPOSED FIRST FLOOR

Drawing Number:
93TG/03

IMPORTANT NOTES

ALL DIMENSIONS MUST BE CHECKED ON SITE AND NOT SCALED FROM THIS DRAWING.

STRICTLY FOR PLANNING PURPOSES ONLY. NOT VALID FOR ARCHITECTURAL, ENGINEERING, SURVEYING OR ANY OTHER PURPOSES.

ALL DETAILS SUBJECT TO CHANGES SUBJECT TO ENGINEERING & LOCAL AUTHORITY REQUIREMENTS.

APPLICANTS MUST CONSULT PLANNING AND BUILDING AUTHORITY REGARDING ANY CHANGES

CLIENT & SITE ADDRESS

MR. A. MIRZA
93 THE GREENWAY
UXBRIDGE
LONDON
UB8 2PN


PROPOSAL

ERECTION OF A SINGLE
STOREY REAR EXTENSION
AND CHANGE OF
USE TO HMO


1:100 - A3 PAPER




EXISTING REAR ELEVATION

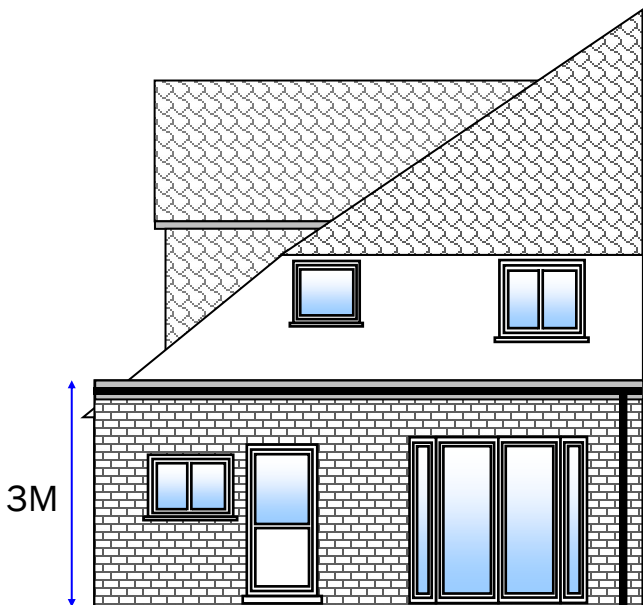

PROPOSED REAR ELEVATION

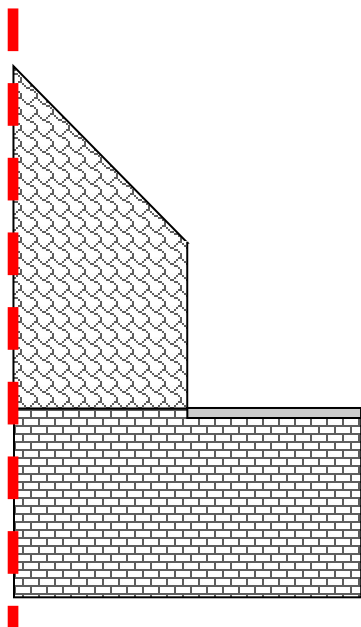

EXISTING PART FLANK ELEVATION

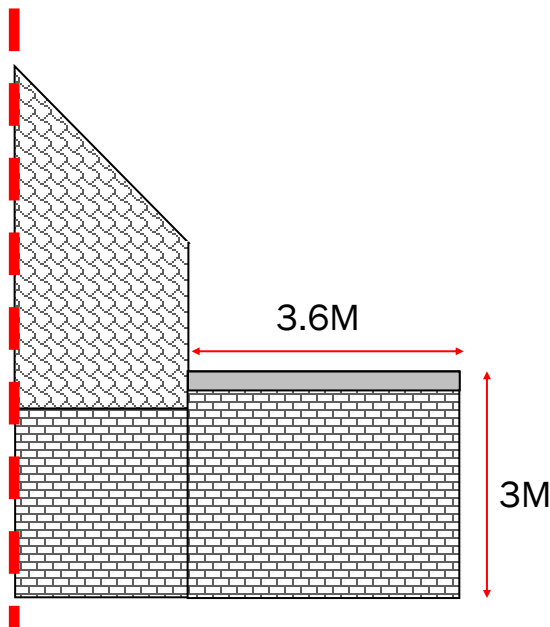

PROPOSED PART FLANK ELEVATION

Drawing Number:
93TG/04

IMPORTANT NOTES

ALL DIMENSIONS MUST BE
CHECKED ON SITE AND NOT
SCALED FROM THIS
DRAWING.

STRICTLY FOR
PLANNING PURPOSES ONLY.
NOT VALID FOR
ARCHITECTURAL,
ENGINEERING, SURVEYING OR
ANY OTHER PURPOSES.

ALL DETAILS SUBJECT TO
CHANGES SUBJECT TO
ENGINEERING & LOCAL
AUTHORITY REQUIREMENTS.

APPLICANTS MUST
CONSULT PLANNING AND
BUILDING AUTHORITY
REGARDING ANY CHANGES


CLIENT & SITE ADDRESS

MR. A. MIRZA
93 THE GREENWAY
UXBRIDGE
LONDON
UB8 2PN


PROPOSAL

ERECTION OF A SINGLE
STOREY REAR EXTENSION
AND CHANGE OF
USE TO HMO

1:200 - A3 PAPER

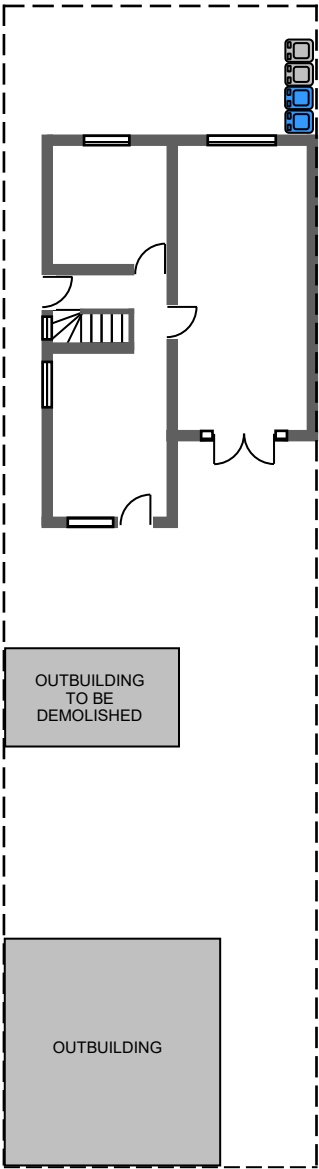

EXISTING BLOCK PLAN

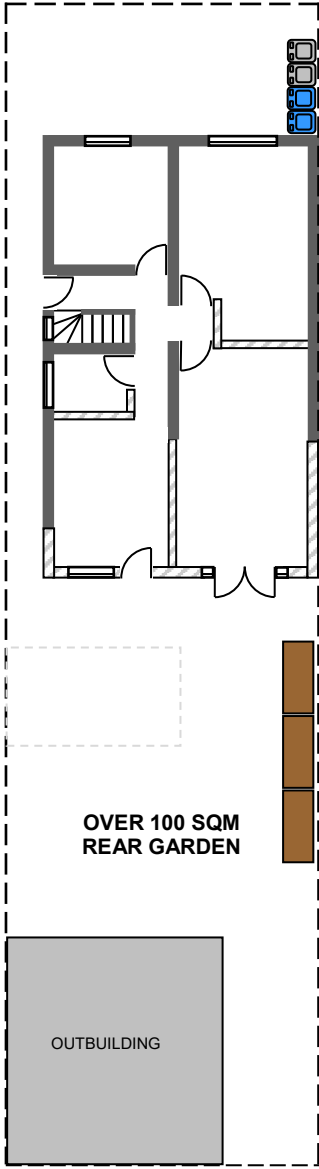

PROPOSED BLOCK PLAN