



SCALE BAR 1:100 0 1M 2 3 4 5 6 7 8 9 10M


SCALE BAR 1:200 0 2M 4 6 8 10 12 14 16 18 20M

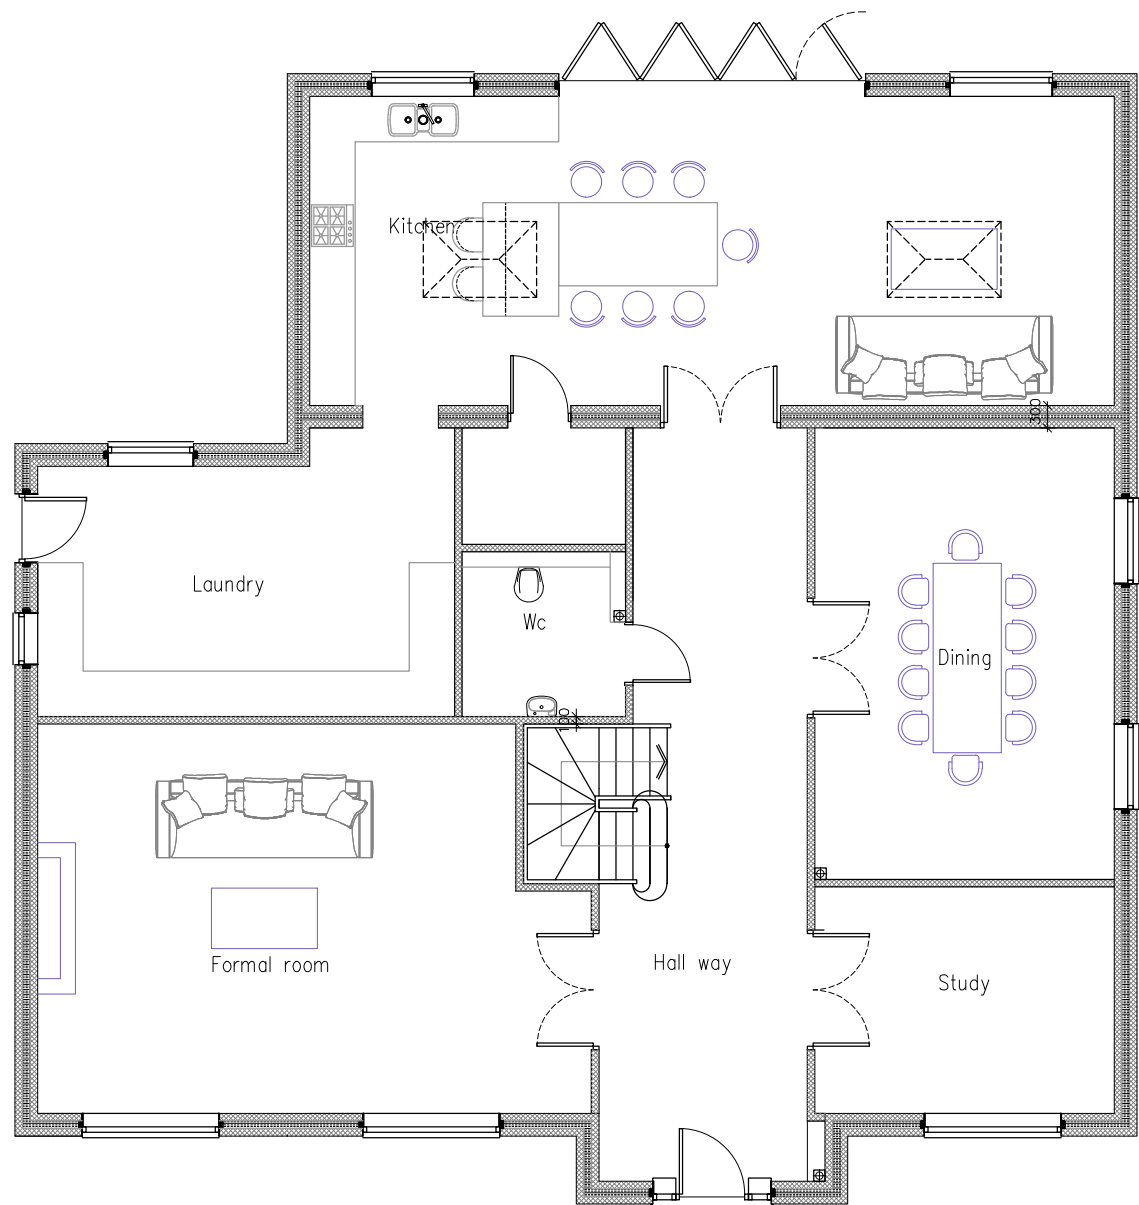


PROPOSED GROUND FLOOR PLAN
SCALE 1:100

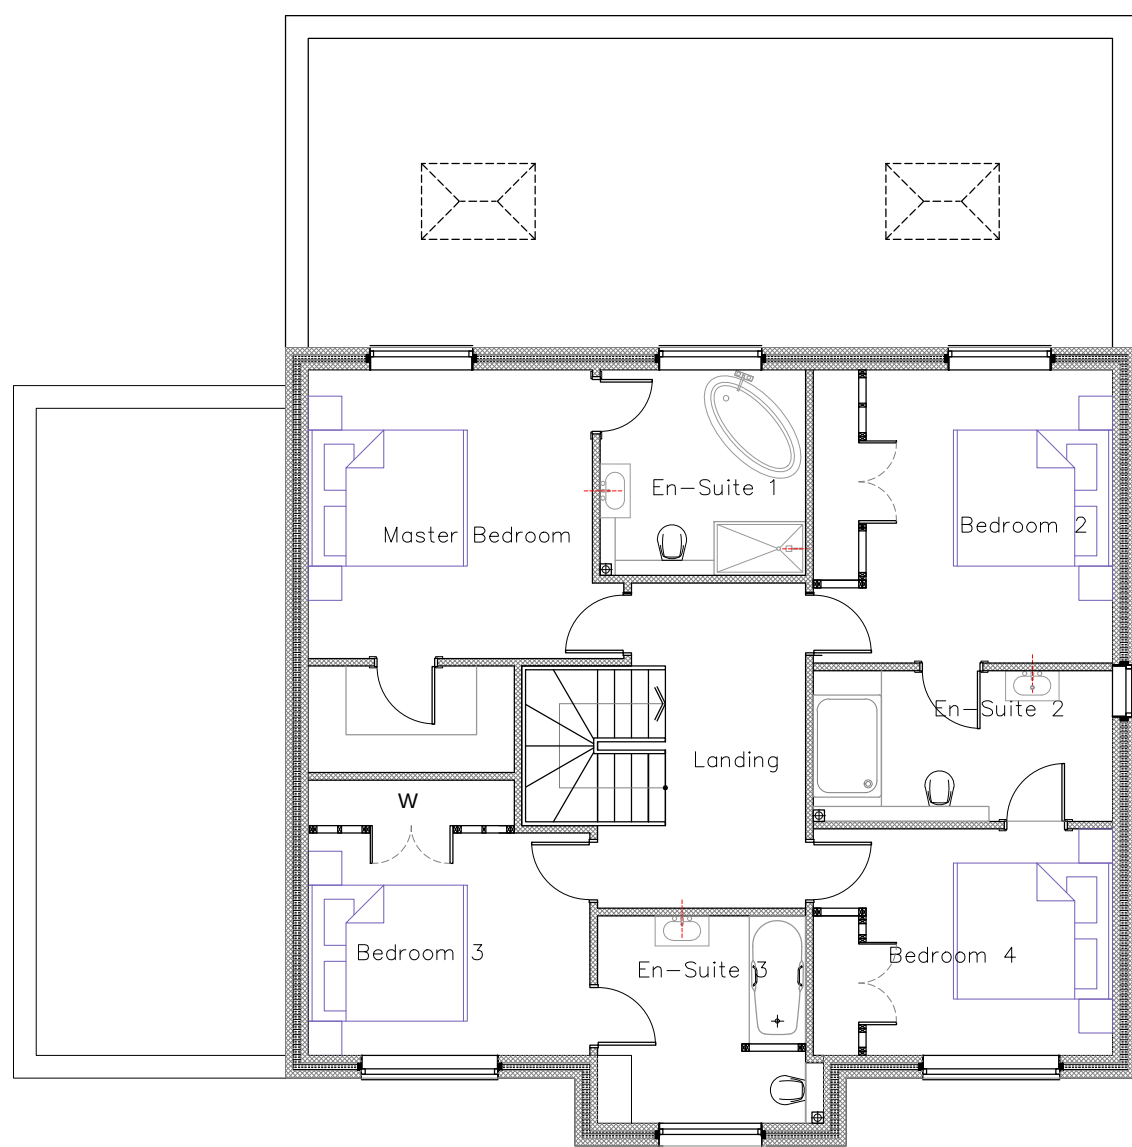

PROPOSED FIRST FLOOR PLAN
SCALE 1:100

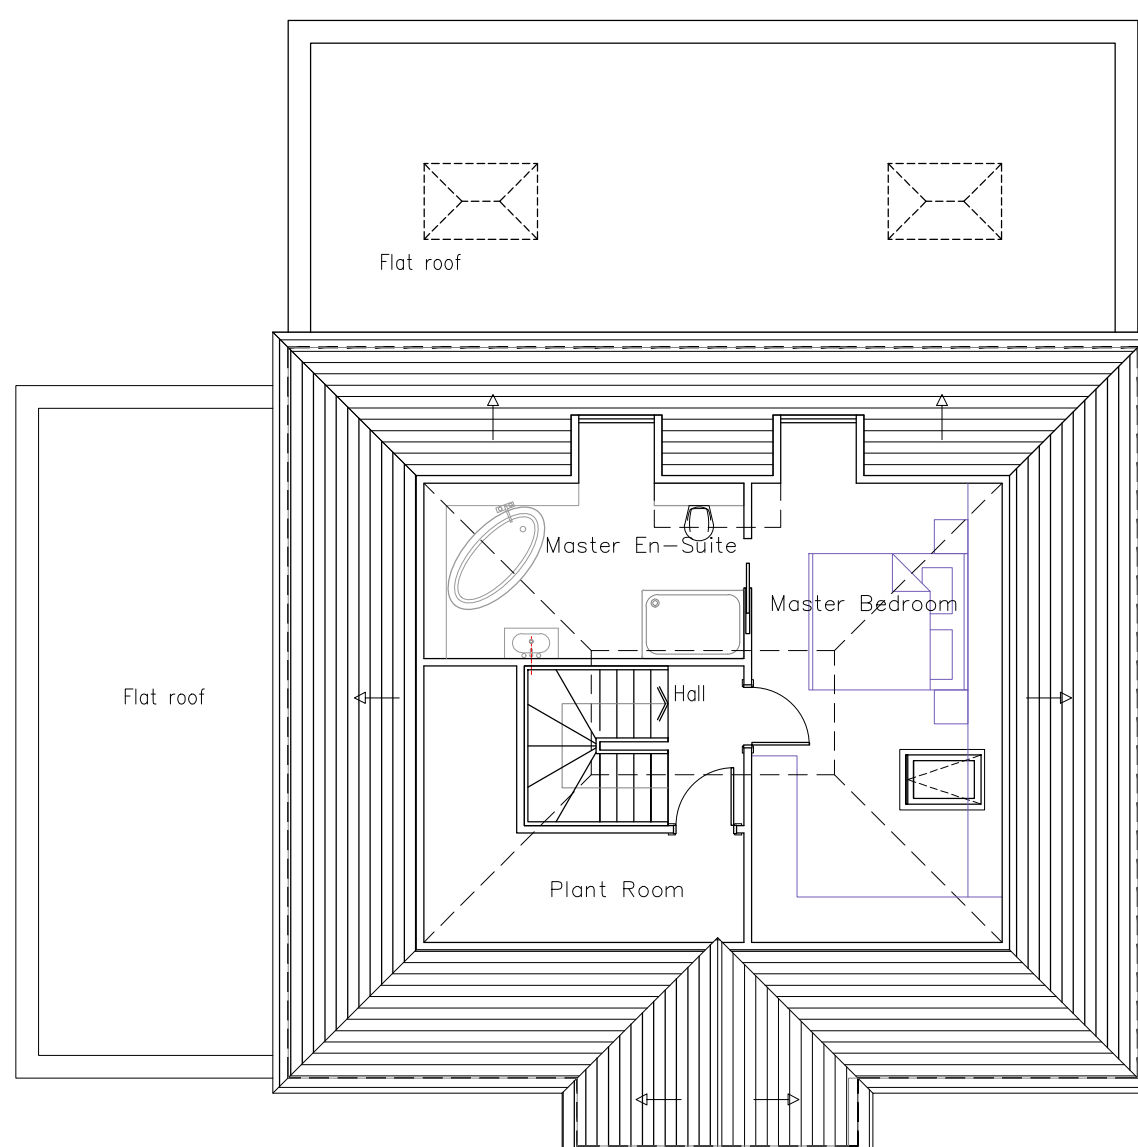

PROPOSED SECOND FLOOR PLAN
SCALE 1:100

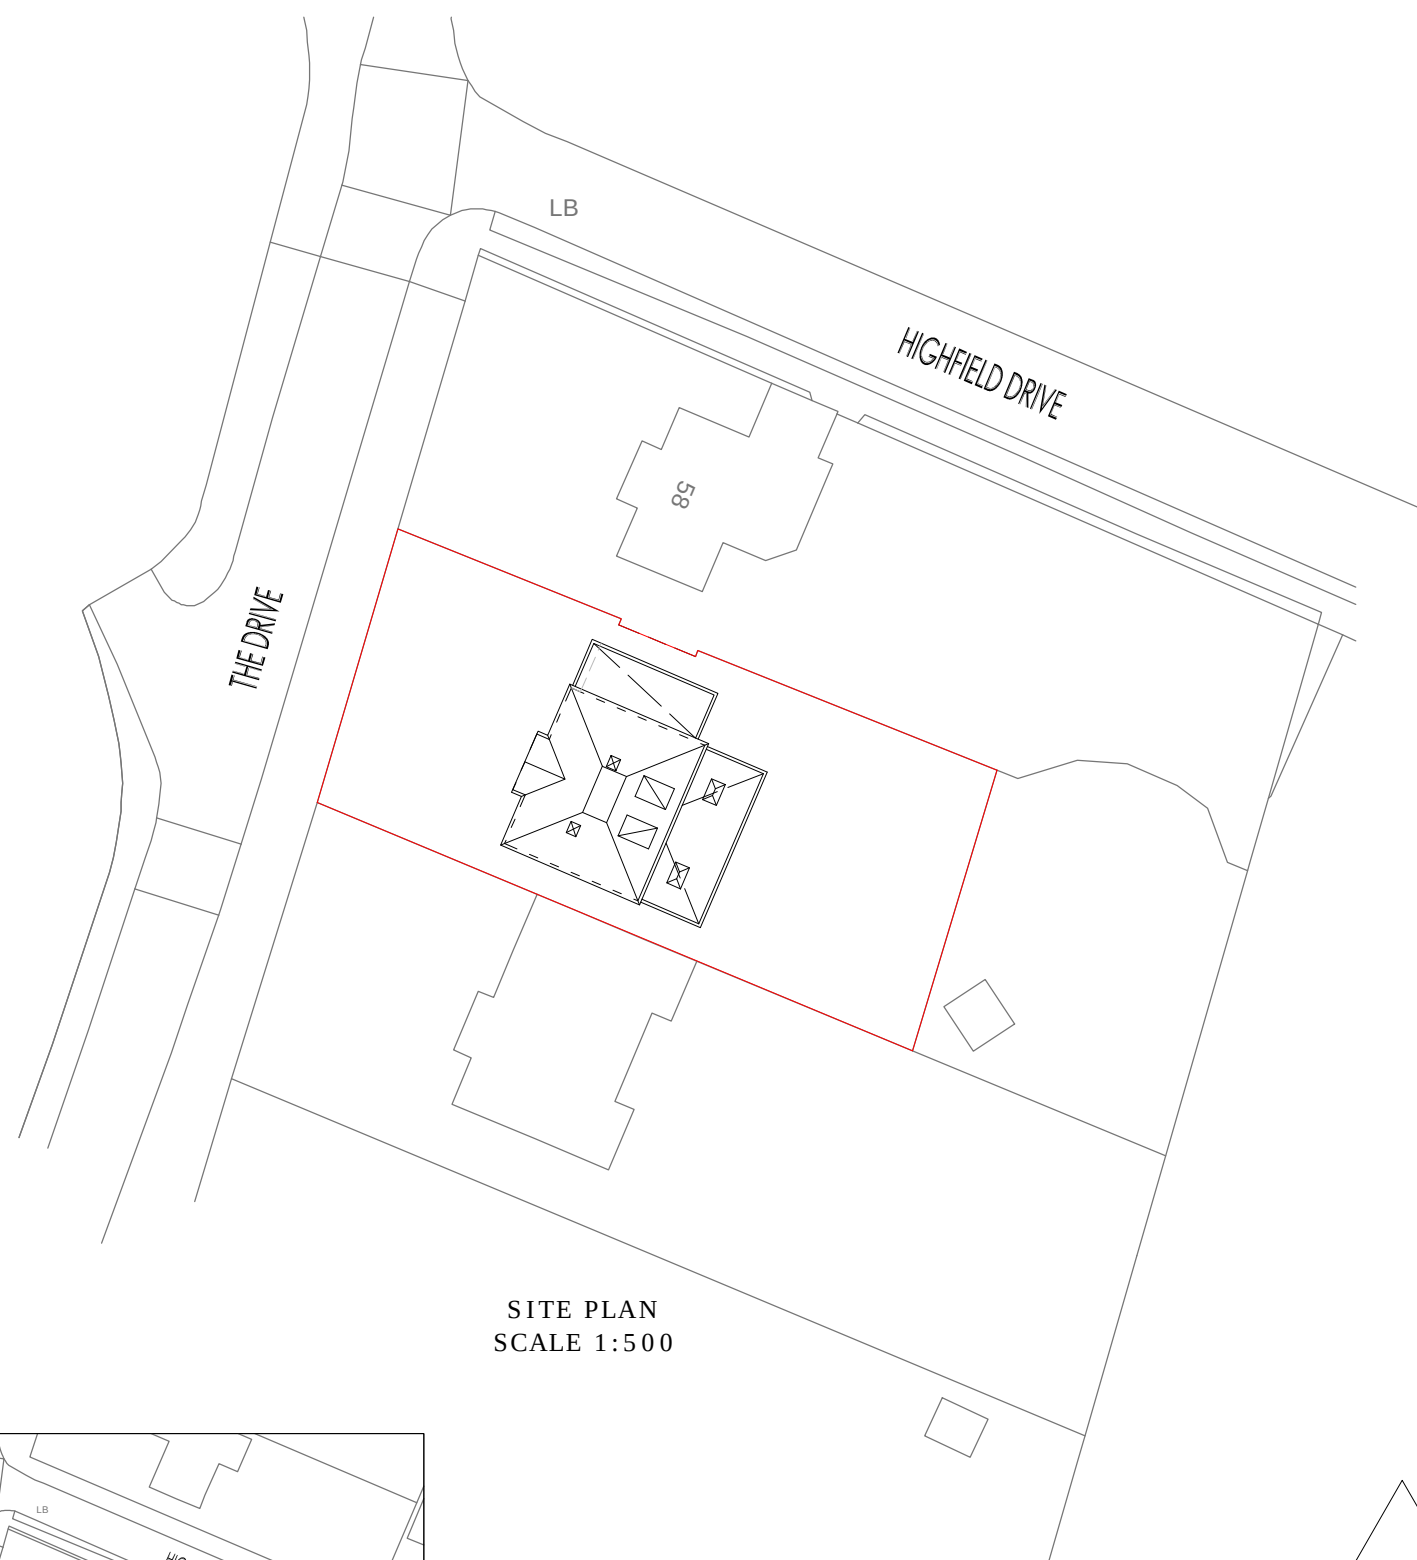

SITE PLAN
SCALE 1:500





PROPOSED FRONT ELEVATION
SCALE 1:100




PROPOSED REAR ELEVATION
SCALE 1:100



LOCATION PLAN
SCALE 1:1250

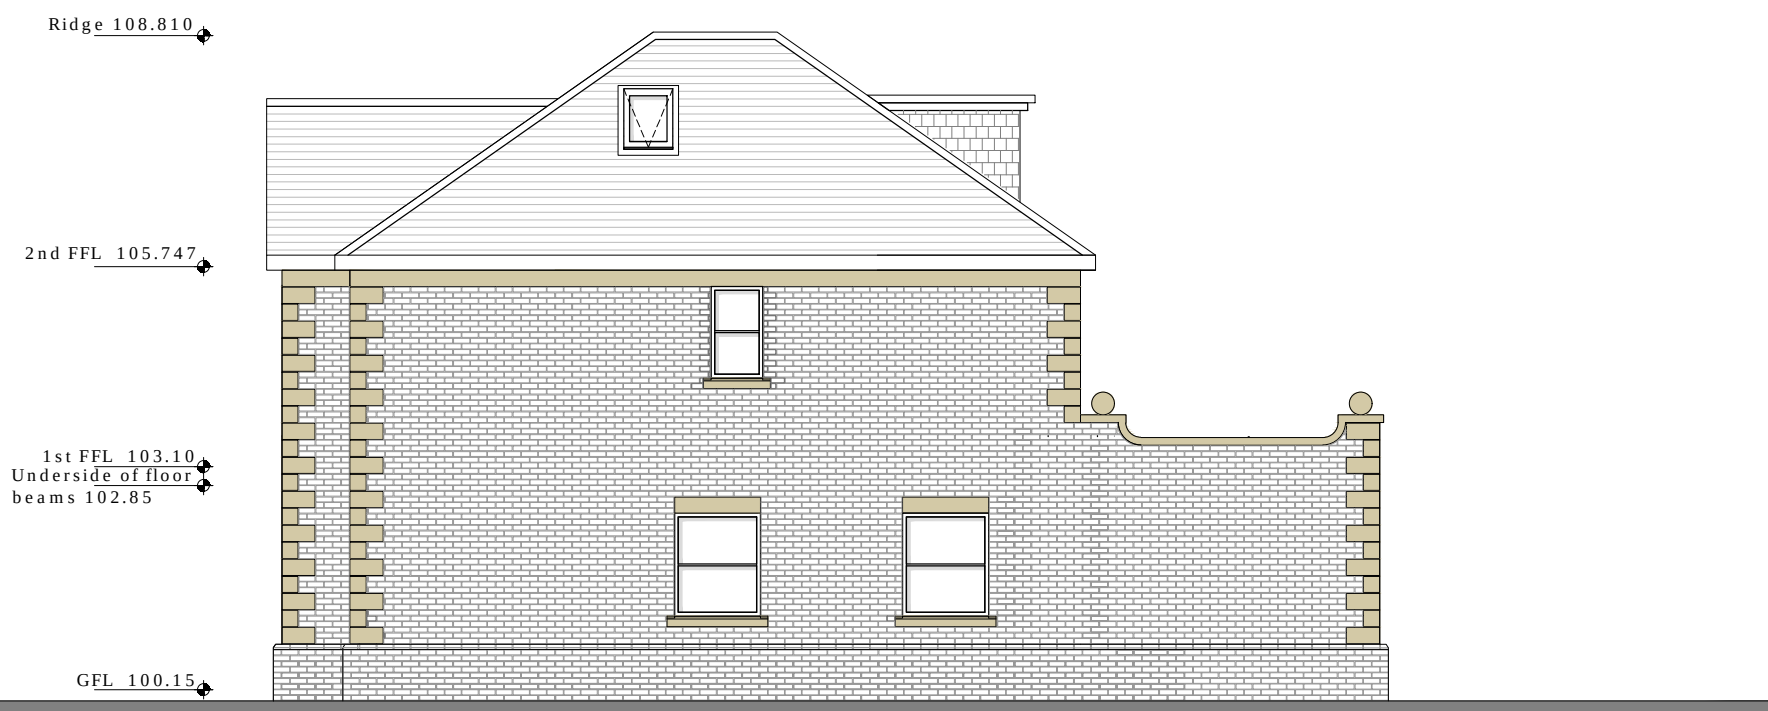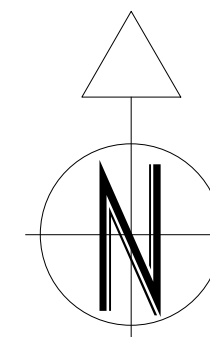

PROPOSED SIDE ELEVATION
SCALE 1:100

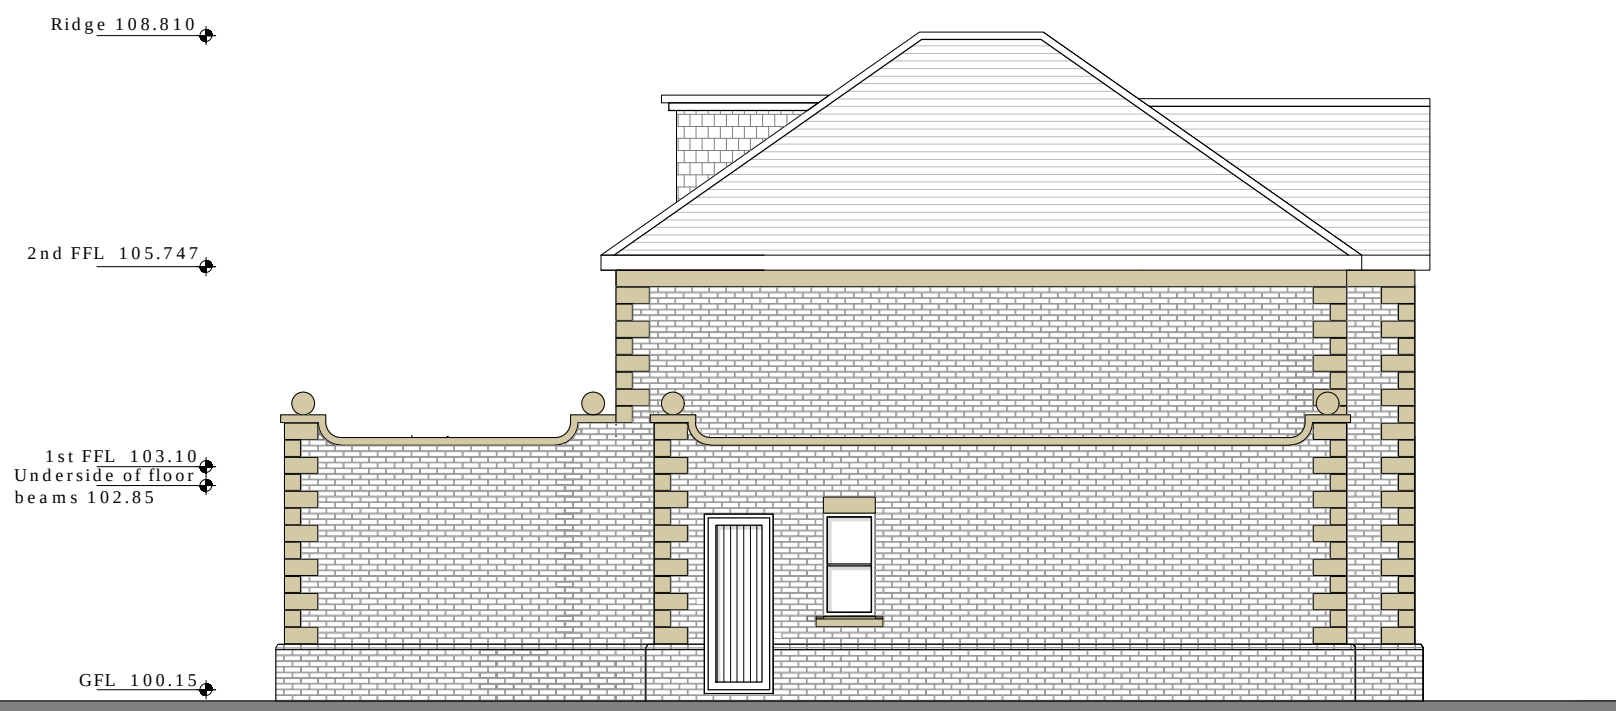

PROPOSED SIDE ELEVATION
SCALE 1:100

SCALE BAR 1:500 0 5M 10 15 20 25 30 35 40 45 50M

SCALE BAR 1:1250 0 10M 20 30 40 50 60 70 80 90 100 110 120M

THE PILLARS
SLADE OAK LANE,
GERRARDS CROSS
BUCKINGHAMSHIRE, SL9 0DE
TEL: 01895 832 560
FAX: 01895 832 600
EMAIL: INFO@LANDMARK-GROUP.CO.UK

RTPI
Chartered Town Planners

CIOB
THE CHARTERED INSTITUTE OF BUILDING

IN PARTNERSHIP
WITH
LABC

CLIENT / JOB ADDRESS:
56 THE DRIVE
ICKENHAM
MIDDLESEX
UB10 8AG

DRAWING TITLE / DESCRIPTION:
DWELLING TO BE BUILT

SUBMISSION / REF
PLANNING

DRAWING NO.
AG/56/2017

SCALE: 1:100 / 500 / 1250
DRAWN BY: AG
DATE: 09/01/2017
CHECKED BY: HM

REVISION	DESCRIPTION	DRAWN BY	DATE
01	LAY OUT PLAN MODIFIED	LML	11/11/2016

NOTE: All measurements to be checked on site and not scaled from this drawing. Any discrepancies to be reported to Landmark Designs Ltd. Party will (etc) act 1996 to be agreed with adjoining neighbors prior to all work to the satisfaction of local authority inspector. No deviation from these drawing what so ever unless agreed in writing with Landmark Designs Ltd.

DISCLAIMER:
THESE ARE THE PLANNING DRAWINGS AND SHOULD NOT BE USED FOR STRUCTURAL CALCULATIONS OR ANY ENGINEERING PURPOSE.

IMPORTANT NOTE:
ALL GUTTERS, FOUNDATIONS AND DOWNPIPES TO REMAIN WITHIN THE BOUNDARY LINES OF THE SUBJECT PROPERTY
ALL PLANS ARE SUBJECT TO FULL PLANS APPROVAL BY BUILDING CONTROL, NOT BUILDING NOTICE