



SCALE 1:50


DEPTH OF NEIGHBOURING EXTENSION

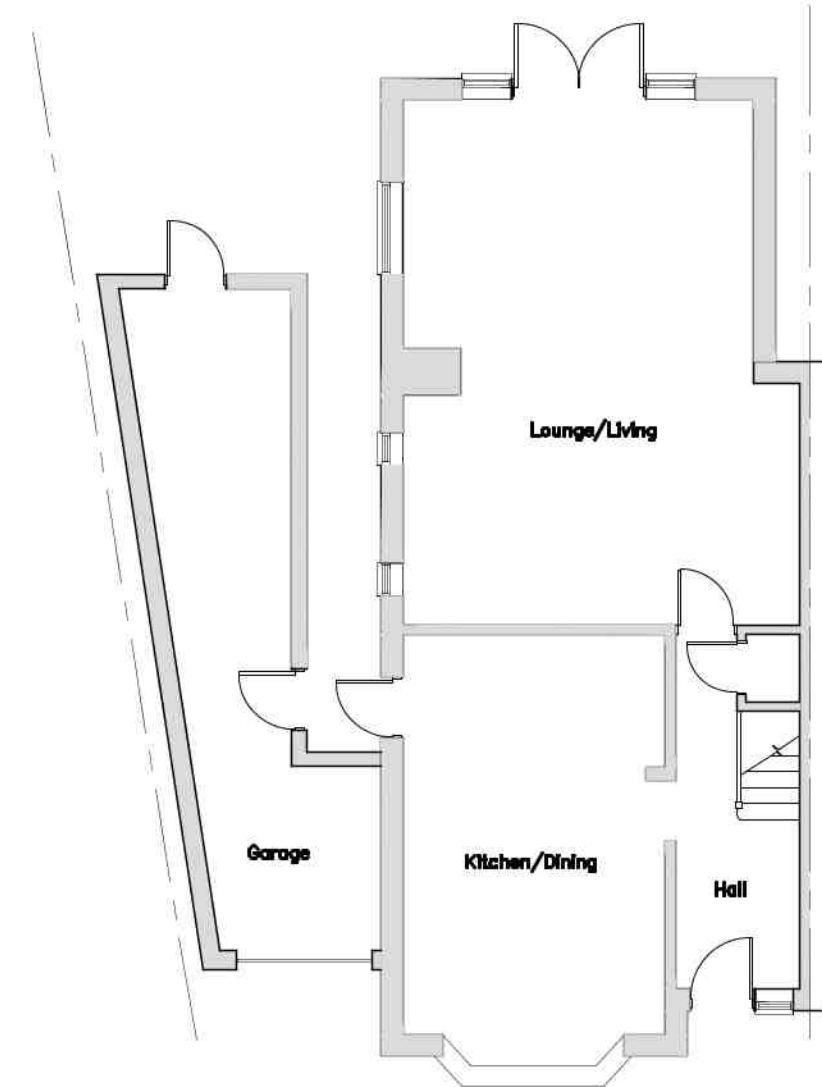


EXISTING GROUND FLOOR PLAN
1:100

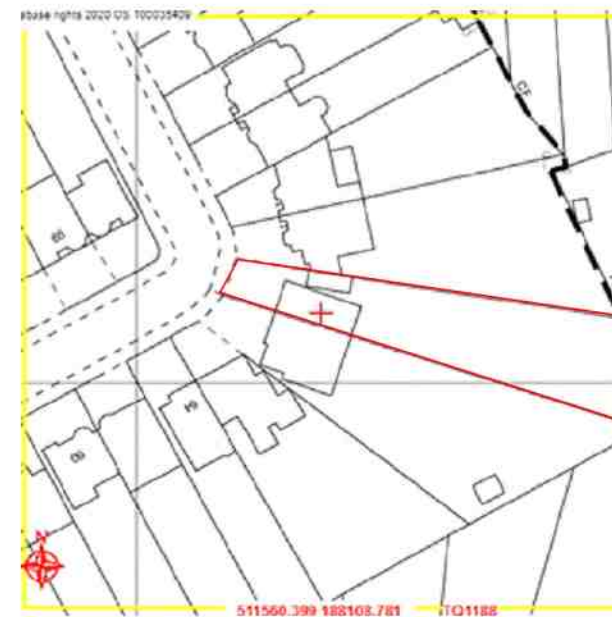

SITE LOCATION PLAN
1:1250

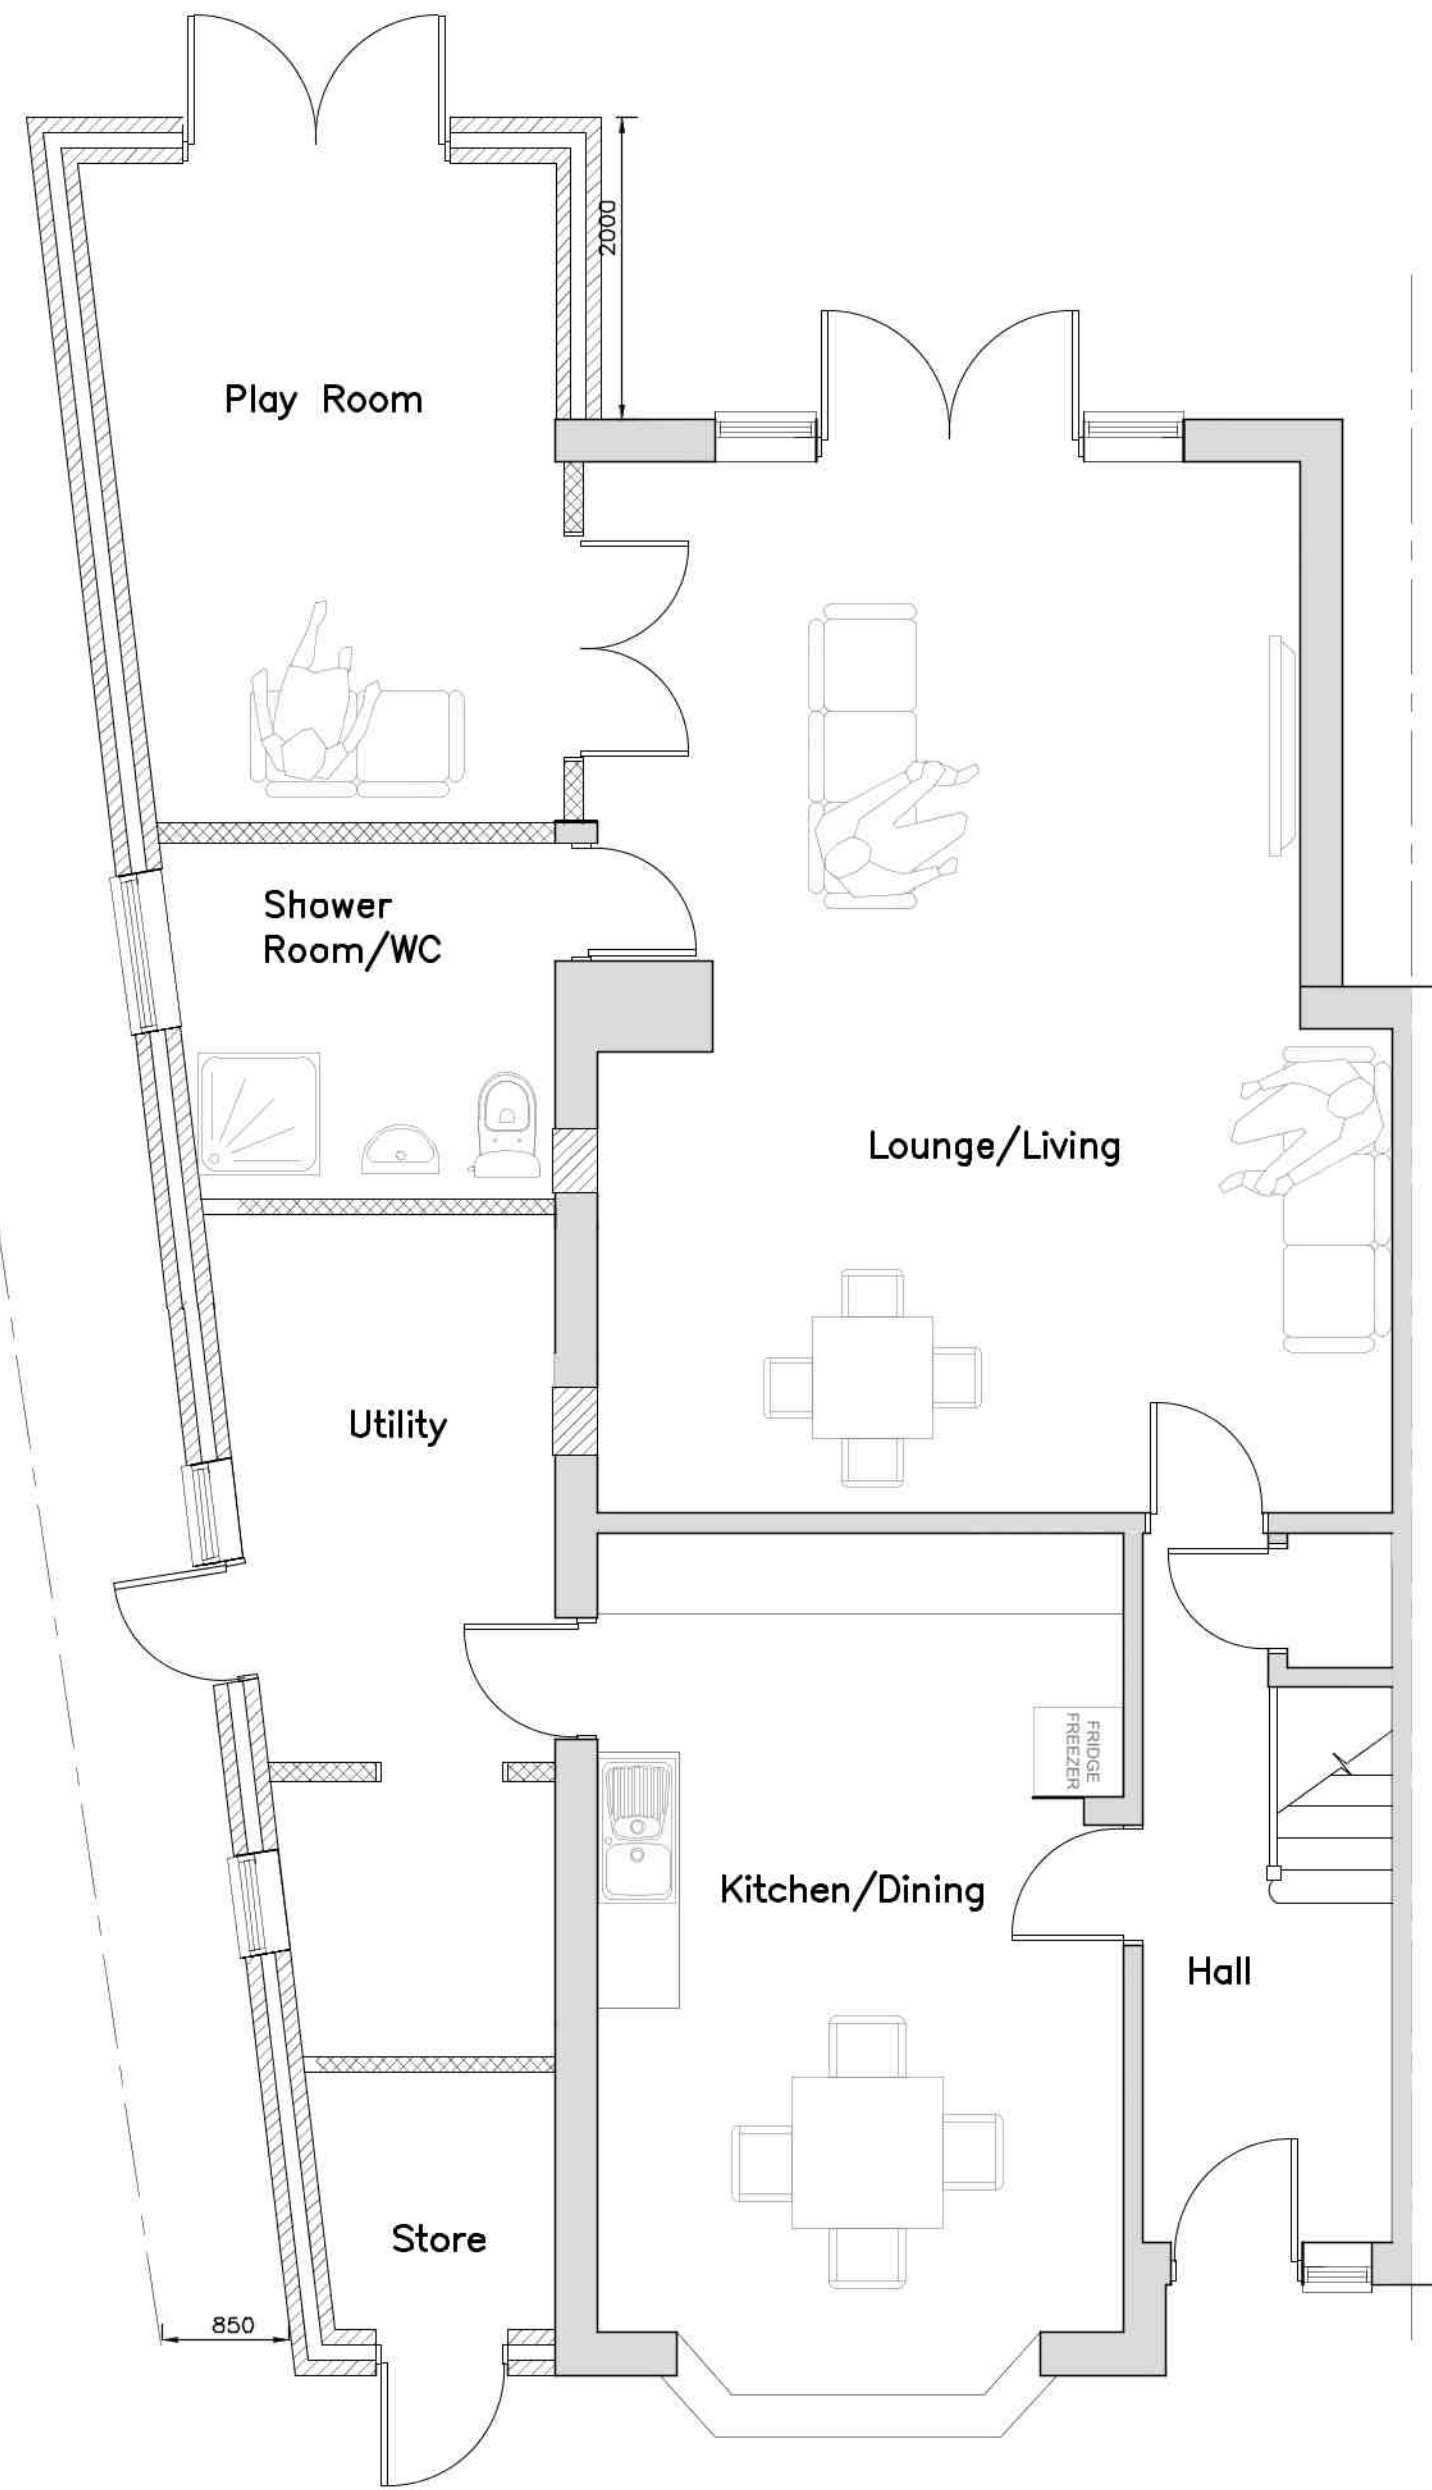

PROPOSED GROUND FLOOR PLAN

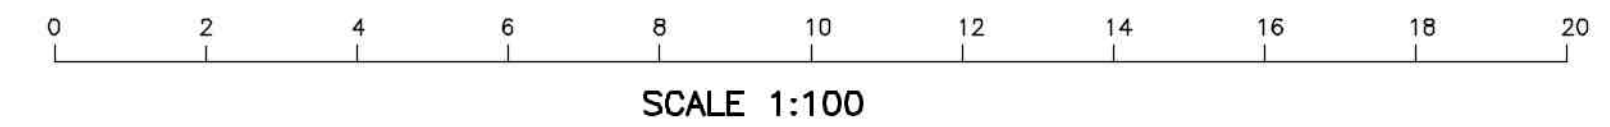

SCALE 1:100



EXISTING FRONT ELEVATION
1:100



PROPOSED FRONT ELEVATION
1:100



EXISTING REAR ELEVATION
1:100




PROPOSED REAR ELEVATION
1:100




EXISTING SIDE ELEVATION
1:100



PROPOSED SIDE ELEVATION
1:100

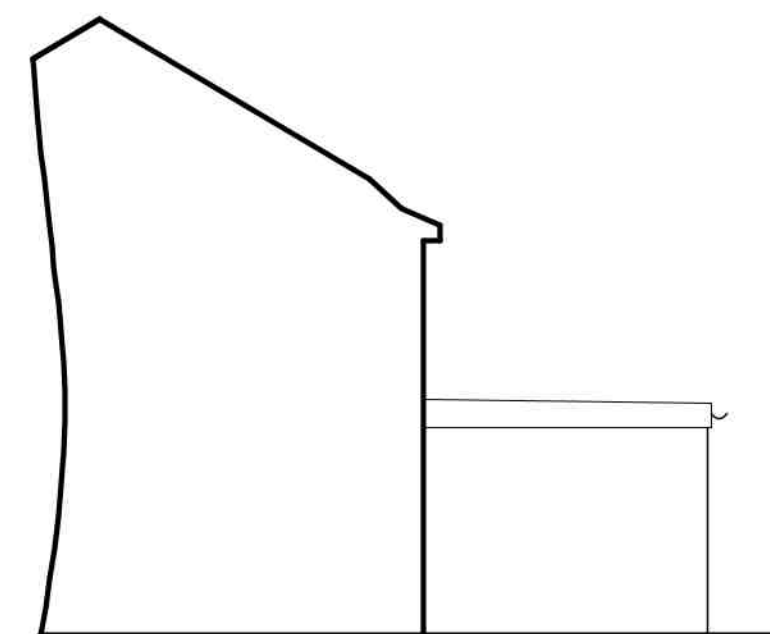

EXISTING SIDE ELEVATION
1:100

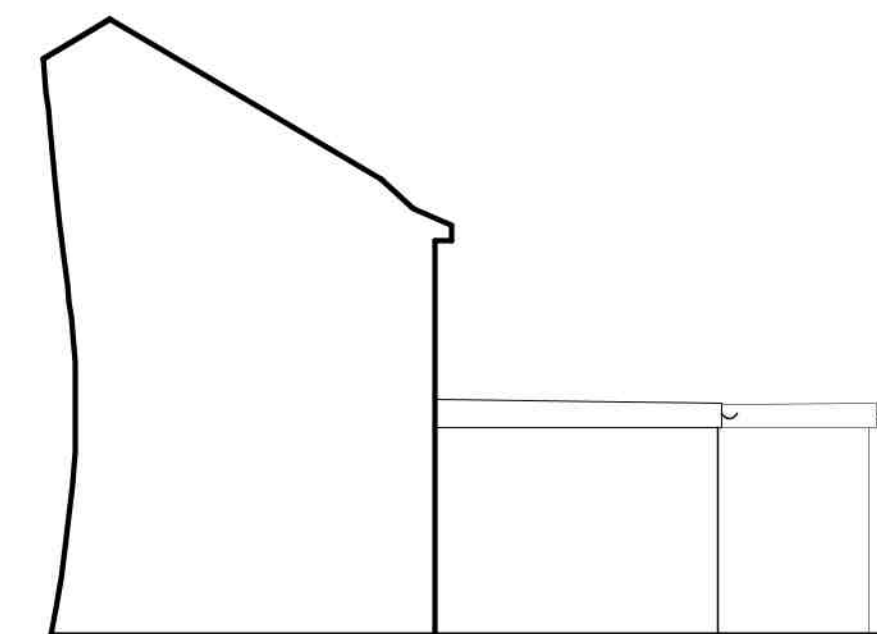

PROPOSED SIDE ELEVATION
1:100

Rev	Description	Date
 KDA Designs Ltd. Architectural & Structural Services kevin@kdadesigns.co.uk		
Project PROPOSED SINGLE STOREY SIDE EXTENSION 70 LOWLANDS ROAD PINNER HAS 1TU		
Drawing EXISTING/PROPOSED PLANS/ ELEVATIONS		
Drawn KDA	Checked	
Scale A1@1:50	Date AUGUST 2020	
Stage Drg. No.	Rev	
70LR/P01		A