


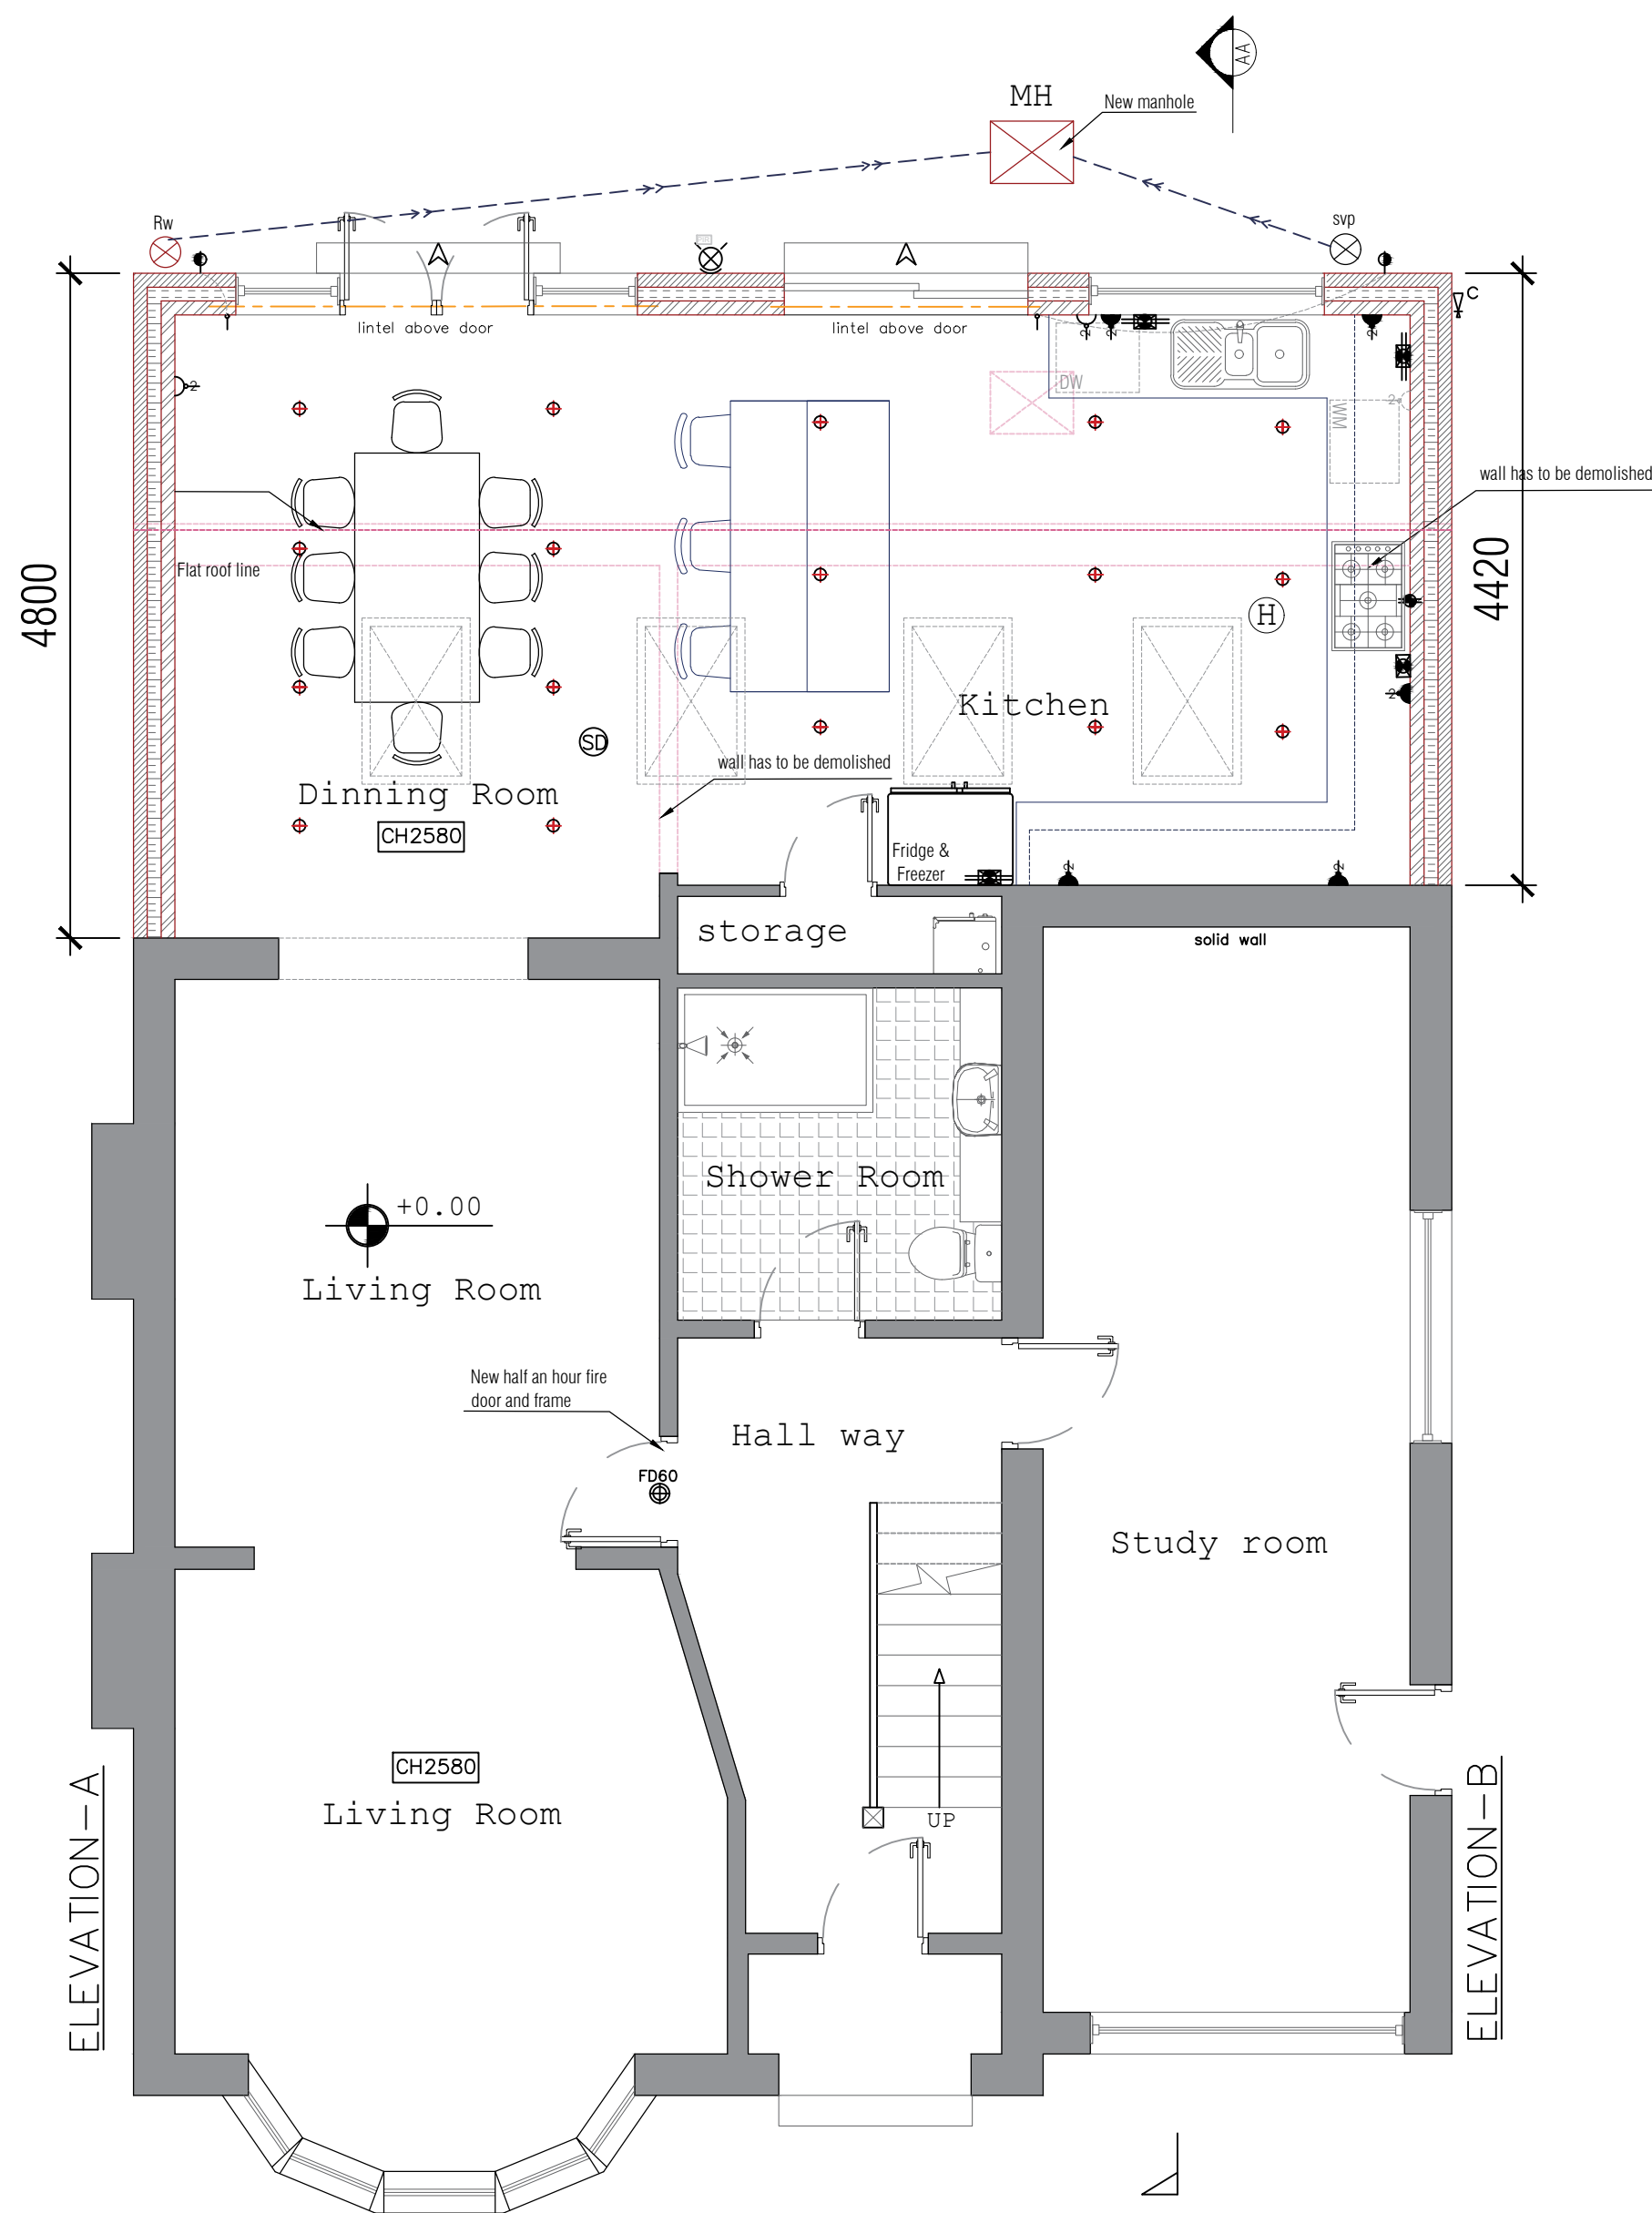

PROPOSED GROUND FLOOR PLAN

SCALE 1:50

LEGEND:


	DOUBLE SWITCHED WALL SOCKET	04
	DOUBLE SWITCHED WALL SOCKET 1200MM ABOVE FLOOR LEVEL	05
	RECESSED DOWNLIGHTER	13
	MECHANICAL EXTRACT FAN	03
	COOKER HOB HOOD	
	COMBINED HEAT DETECTOR AND FIRE ALARM SOUNDER	01
	COMBINED SMOKE/HEAT DETECTOR AND FIRE ALARM SOUNDER	01
	45 A COOKER SWITCH	01
	13A FUSE SWITCH	04
	EXTERNAL LIGHT	02
	EXTERNAL COLD WATER TAP	01
	EXTERNAL SENSOR LIGHT	01
	1 GANG LIGHT SWITCH	02

FD30

All new doors to be 1/2 hour fire resistant FD30 with 25mm min. rebates.


SD

Position of mains operated interconnected smoke alarms to BS 5446:Part 1:1990 to circulation areas at all levels, as required by Approved document Part B

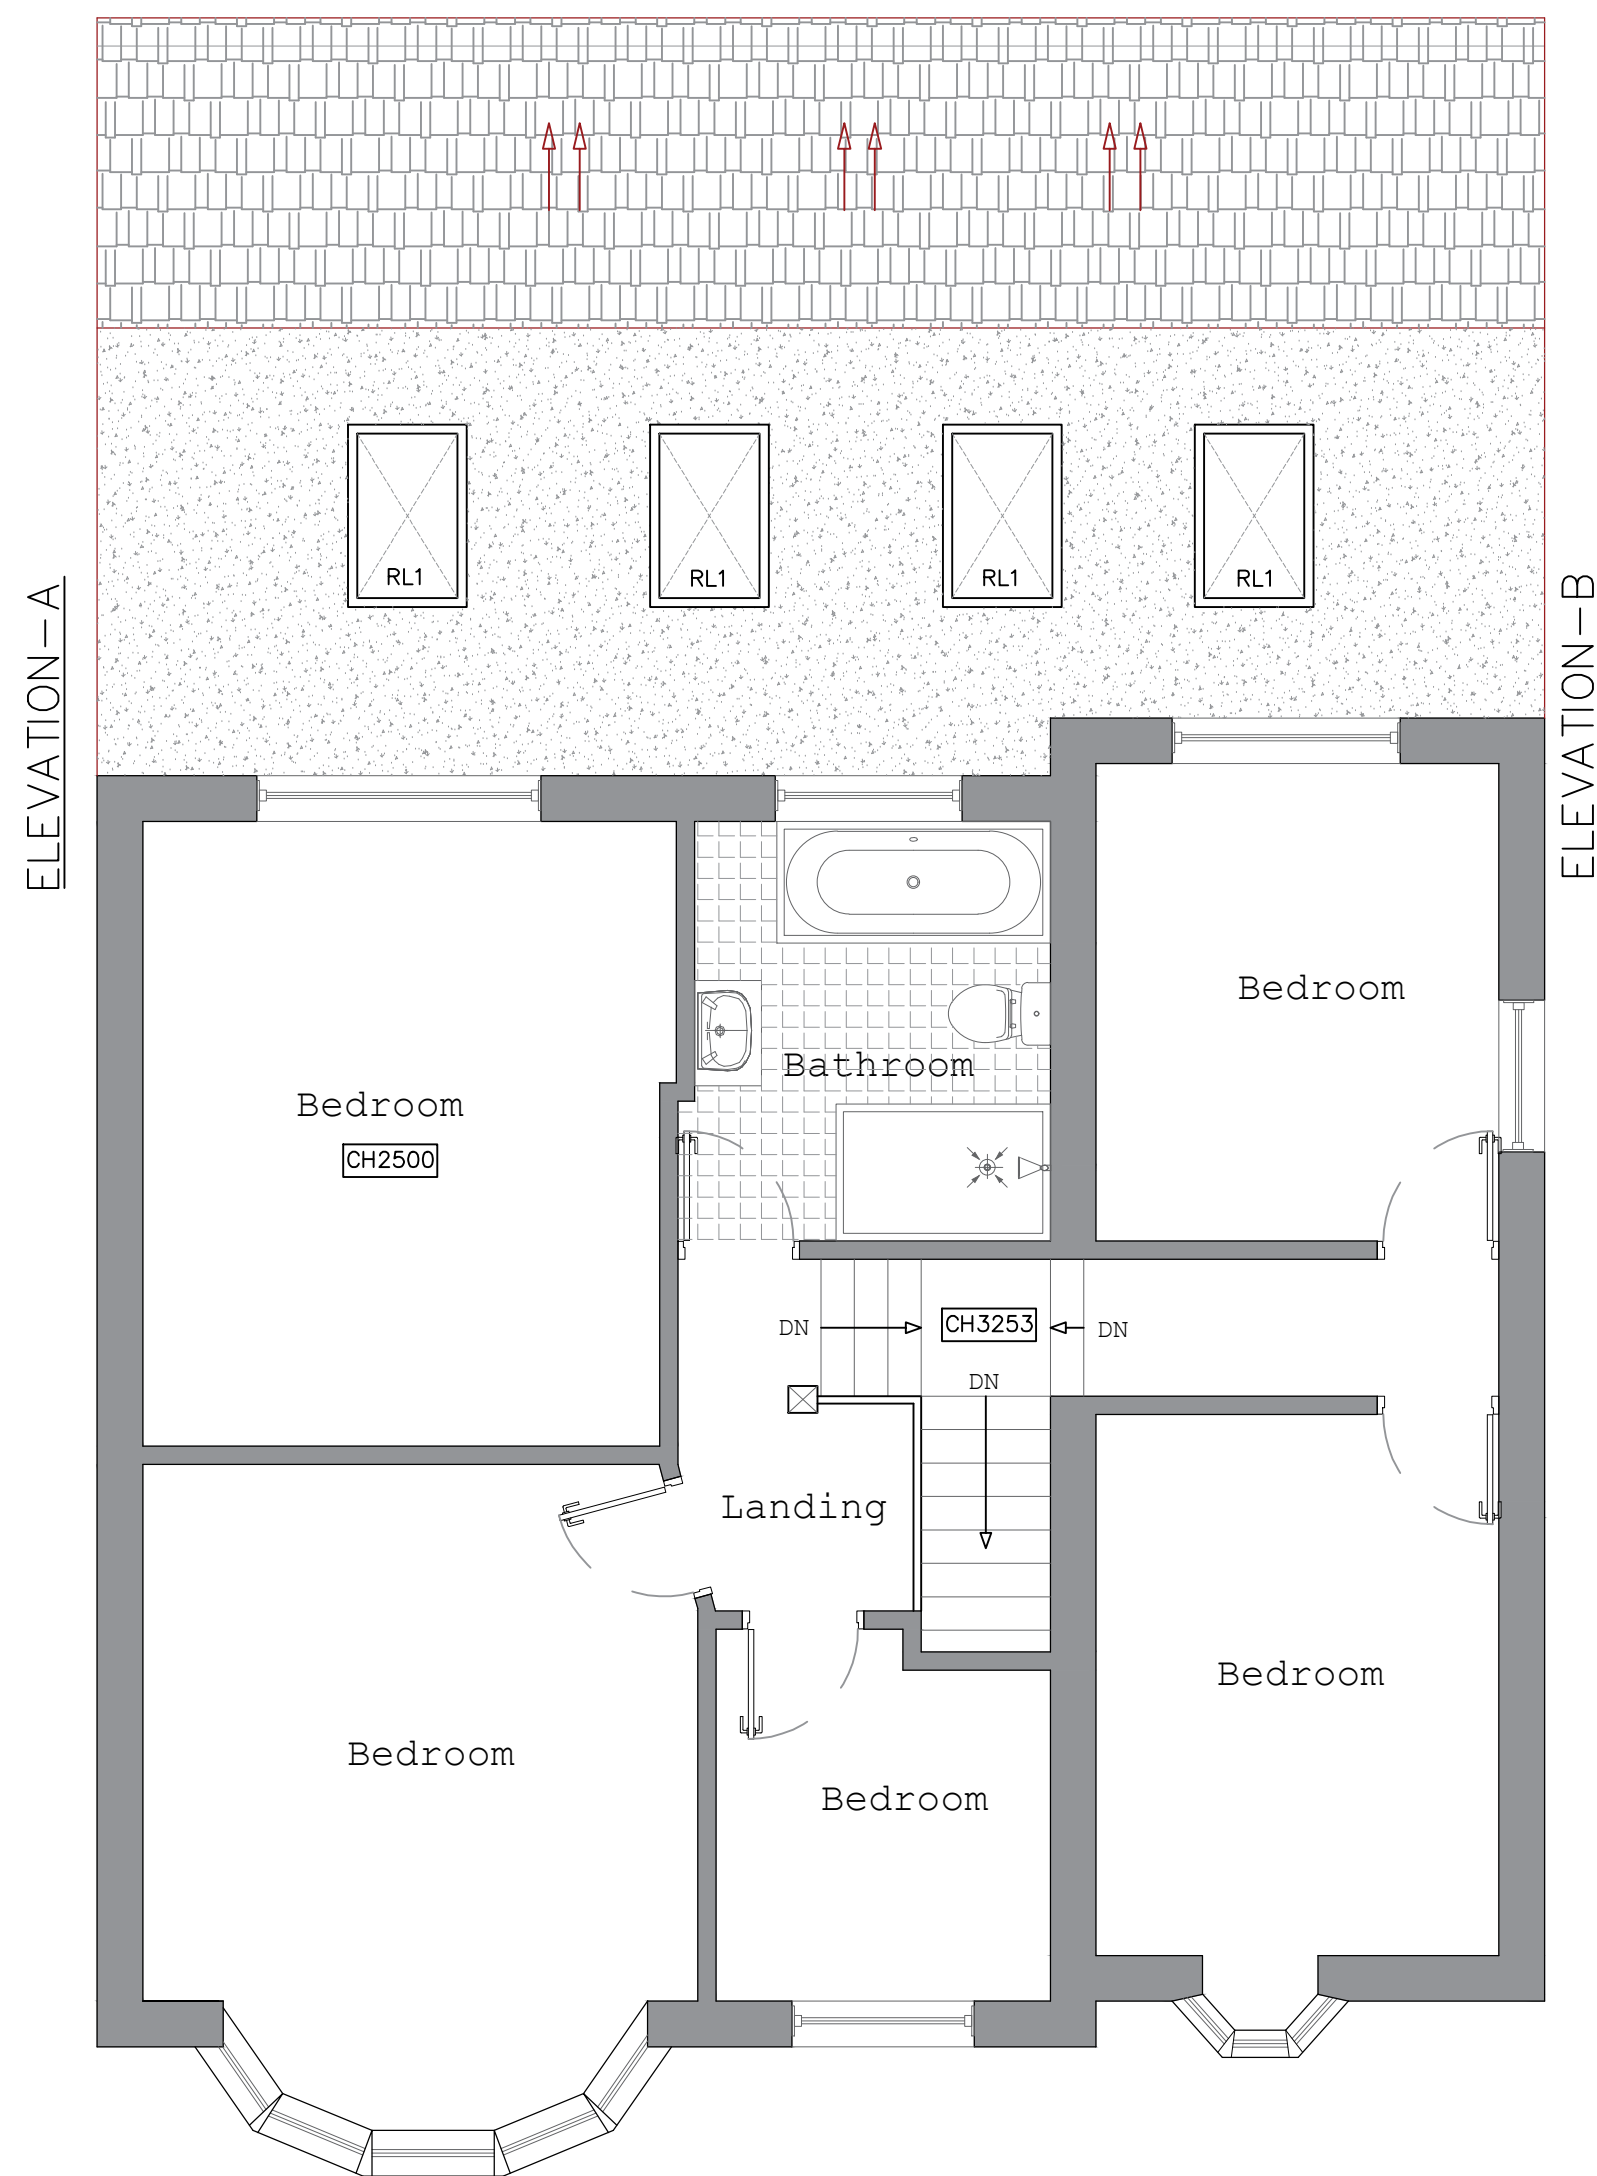

PROPOSED FIRST FLOOR PLAN

SCALE 1:50

 

General Notes

Project Titel:

PROPOSED FLOOR
PLANS

This drawing is the copy right of 1st construction(uk)Ltd and may not be amended, copied or reproduce without written permission. No liability will be accepted for amendments made by other person.

Do not scale off the drawings (scale only for planning purposes).

No.	Revision/Issue	Date

Firm Name and Address



Ali Shir Mohammadi B.Eng. M. Phil

Director

© +44 (0) 7932 399 033 © +44 (0) 20 7433 3651

© ali@1stconstruction.co.uk

© 565 Finchley Rd, London NW3 7BN

Project Name and Address

265 Church road,
Hillingdon UB3 2LQ

Project
SD 30/ P-02

Date
16.03.2020

Scale
1:100

Sheet

A1