


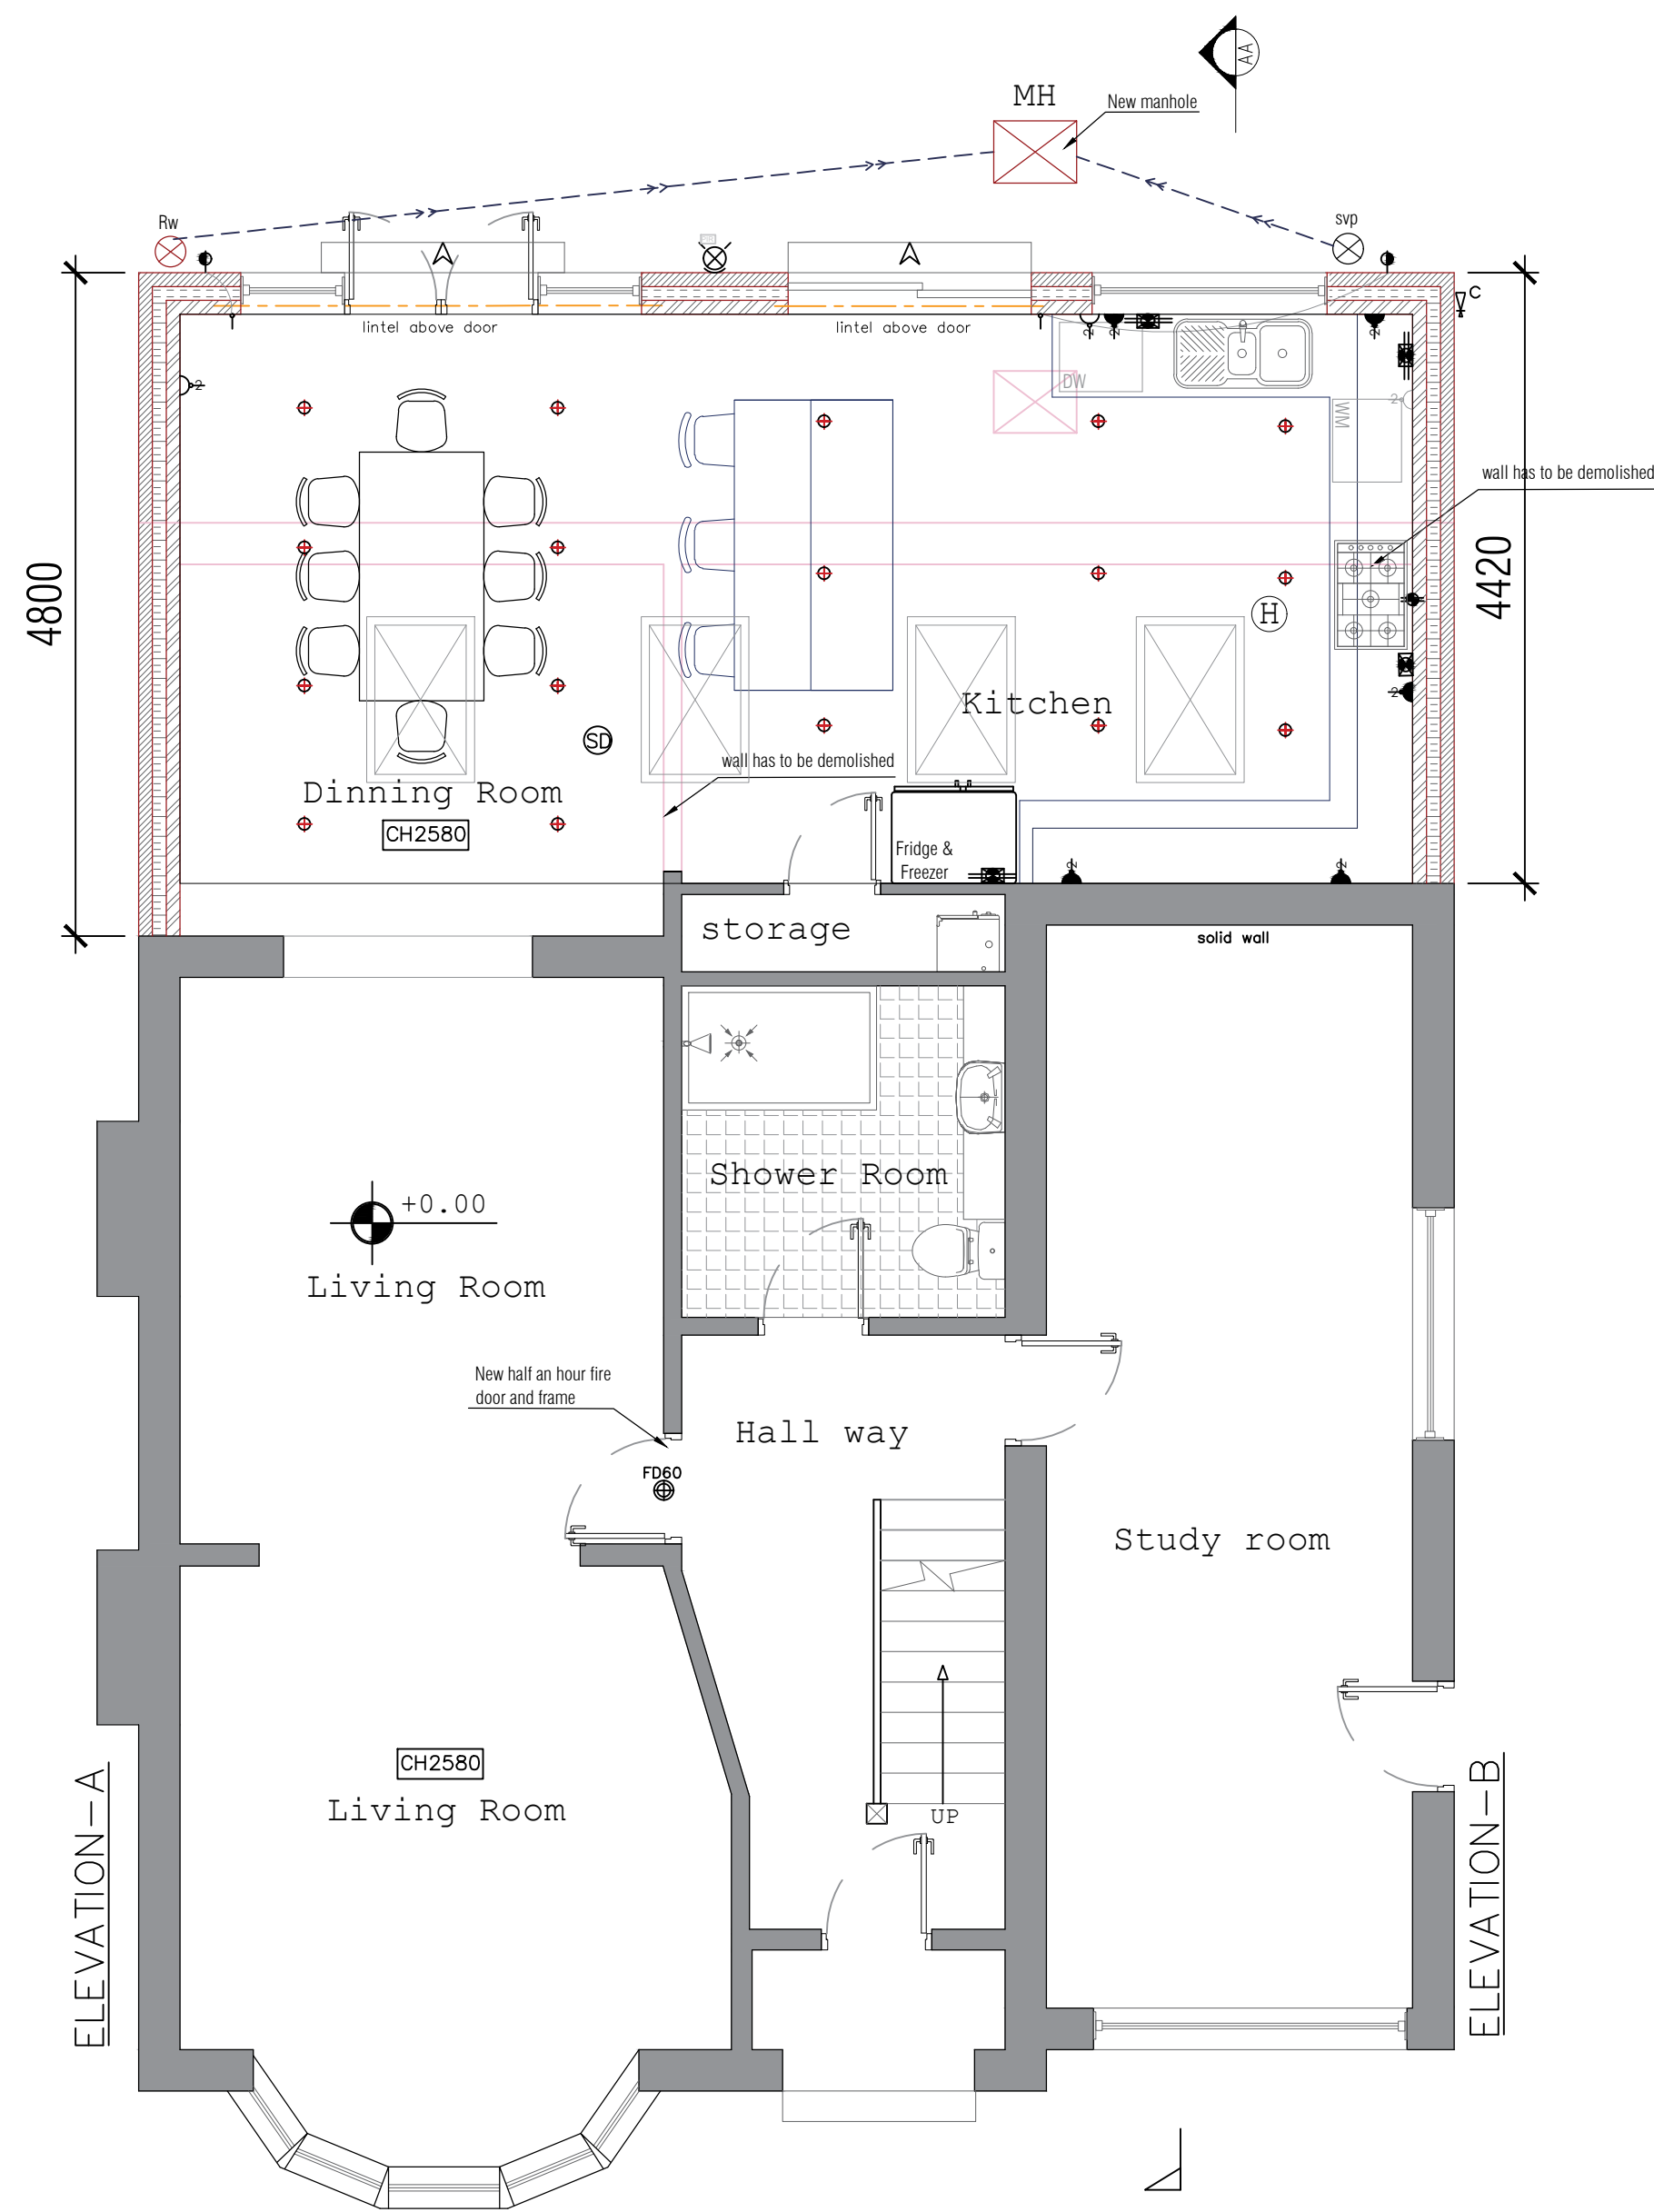

PROPOSED GROUND FLOOR PLAN

SCALE 1:50


LEGEND:

	DOUBLE SWITCHED WALL SOCKET	04
	DOUBLE SWITCHED WALL SOCKET 1200MM ABOVE FLOOR LEVEL	05
	RECESSED DOWNLIGHTER	13
	MECHANICAL EXTRACT FAN	03
	COOKER HOB HOOD	01
	COMBINED HEAT DETECTOR AND FIRE ALARM SOUNDER	01
	COMBINED SMOKE/HEAT DETECTOR AND FIRE ALARM SOUNDER	01
	45 A COOKER SWITCH	01
	13A FUSE SWITCH	04
	EXTERNAL LIGHT	02
	EXTERNAL COLD WATER TAP	01
	EXTERNAL SENSOR LIGHT	01
	1 GANG LIGHT SWITCH	02

FD30
FD30
FD30

All new doors to be 1/2 hour fire resistant FD30 with 25mm min. rebates.

Position of mains operated interconnected smoke alarms to BS 5446:Part 1:1990 to circulation areas at all levels, as required by Approved document Part B

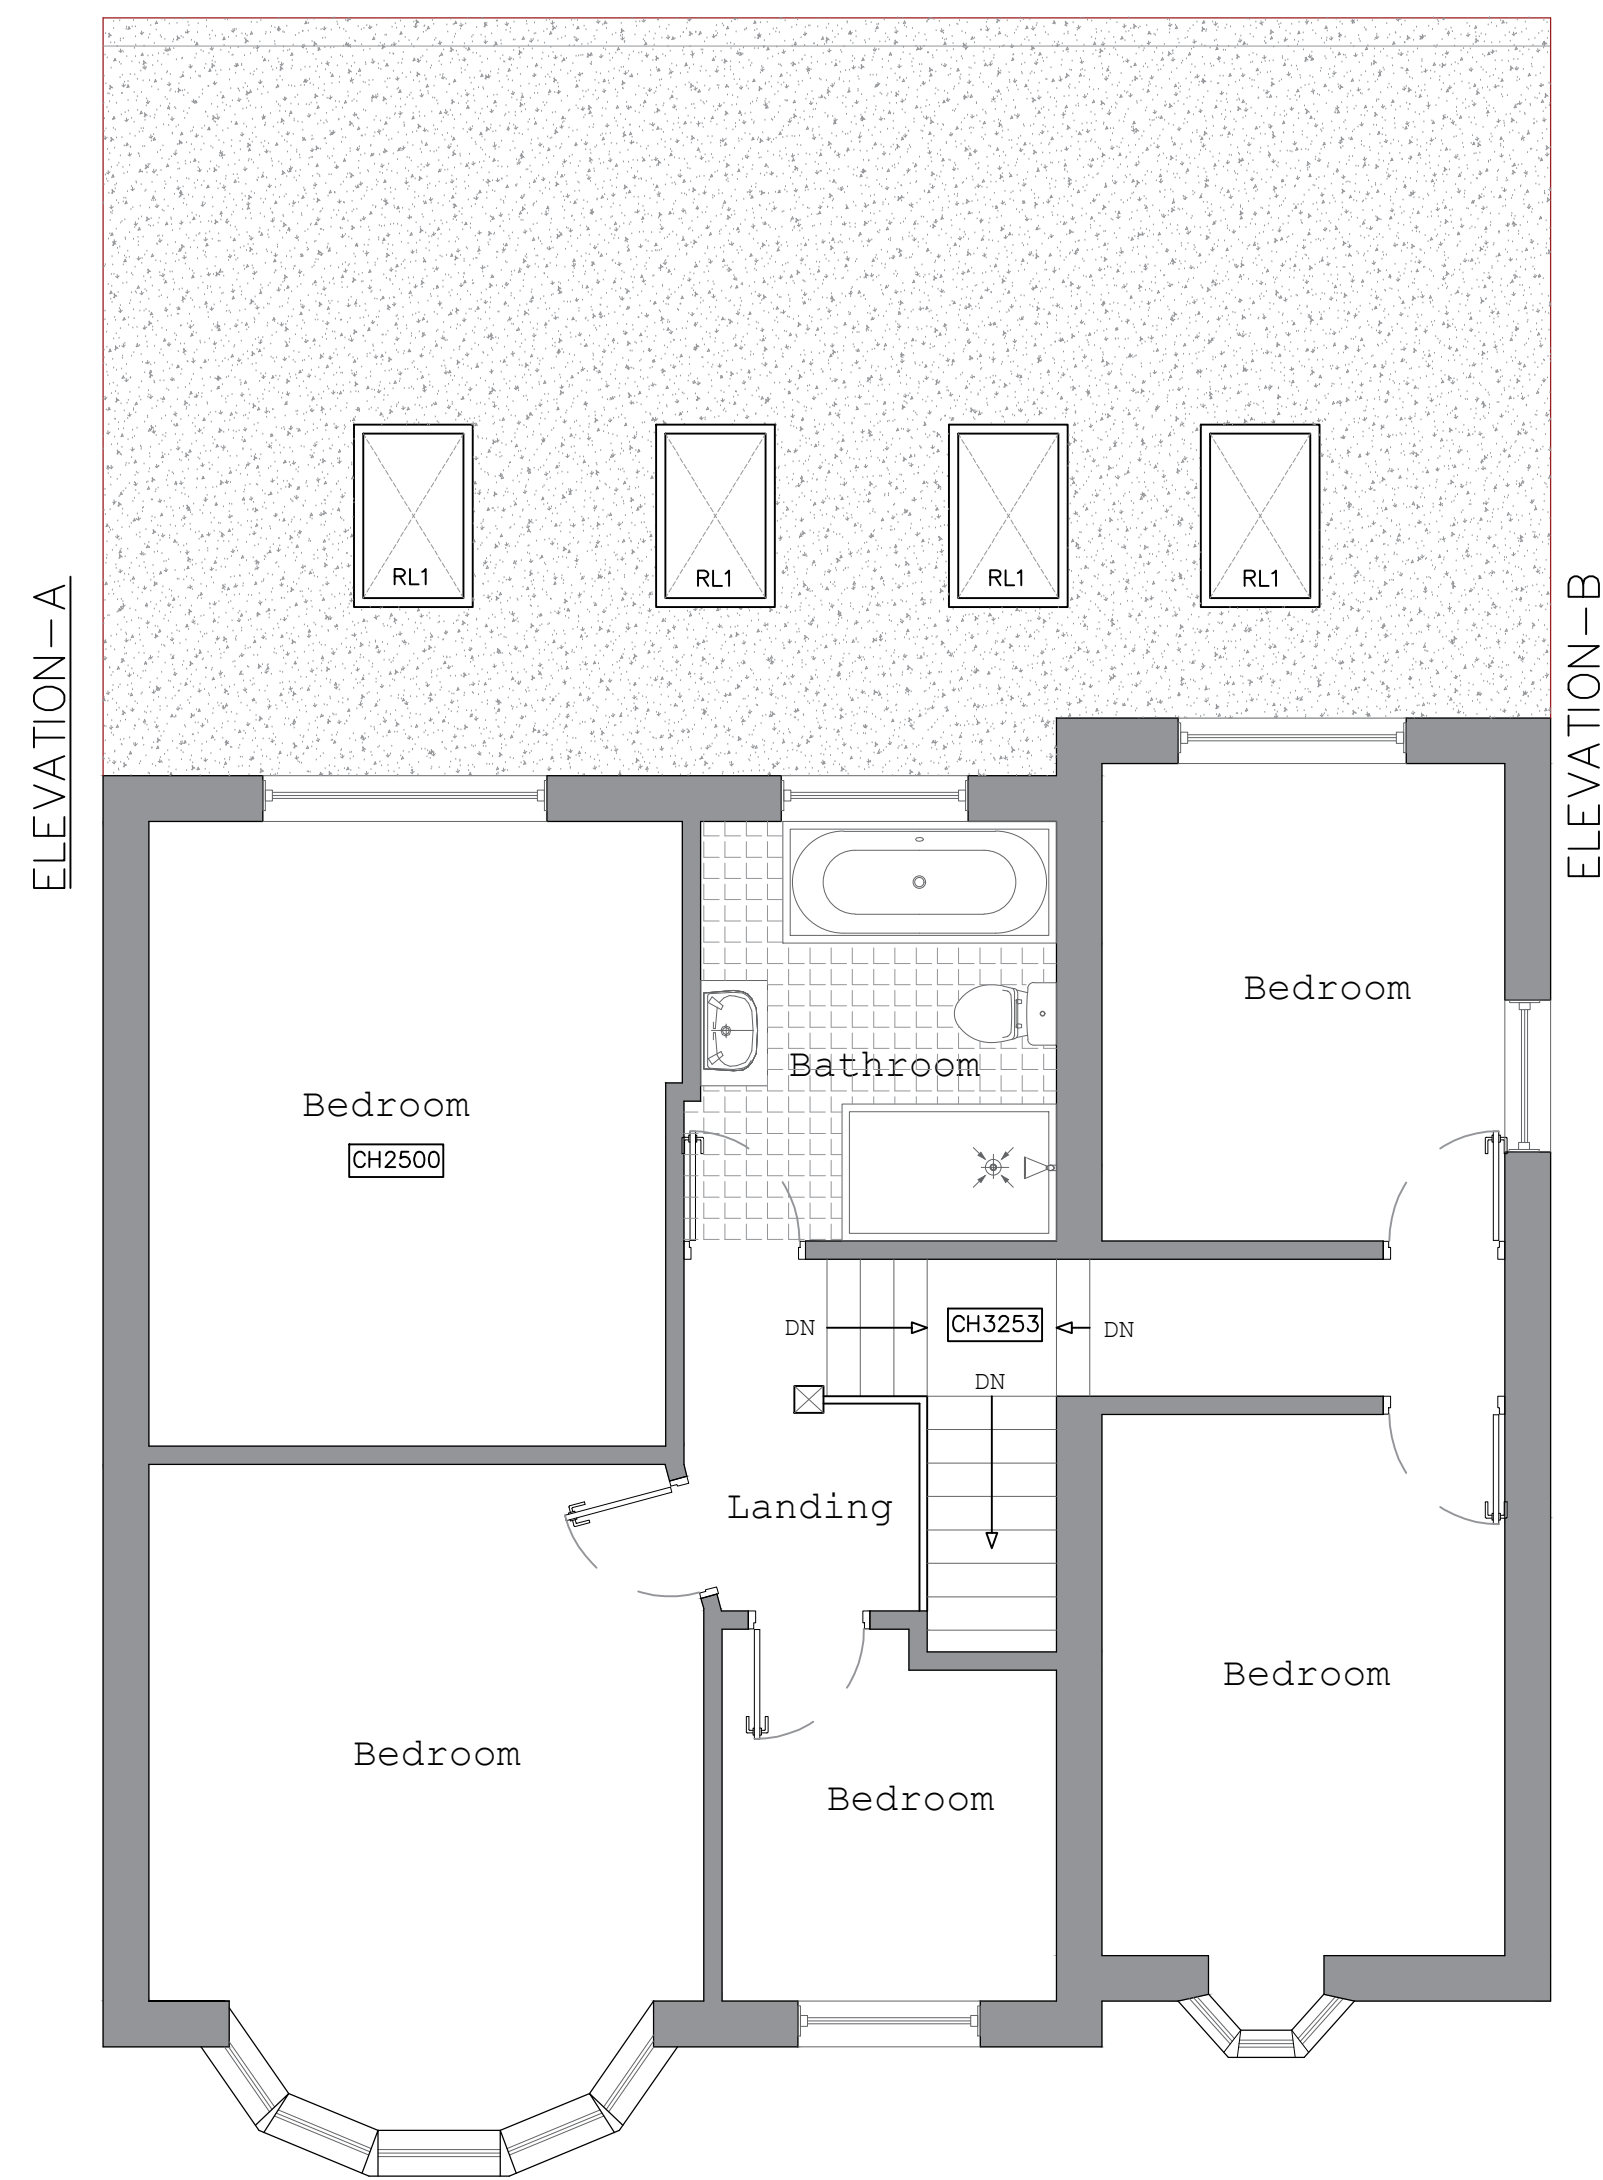

PROPOSED FIRST FLOOR PLAN

SCALE 1:50

Rev.A
Change the pitch
roof to the new
flat roof

1:50
0 1000 2000 3000 4000mm

General Notes

Project Titel:

PROPOSED FLOOR
PLANS

This drawing is the copy
right of 1st
construction(uk)Ltd and
may not be amended,
copied or reproduce
without written
permission. No liability
will be accepted for
amendments made by
other person.

Do not scale off the
drawings (scale only for
planning purposes).

No.	Revision/Issue	Date

Firm Name and Address	
Ali Shir Mohammadi B.Eng. M. Phil Director	
© +44 (0) 7932 399 033 © +44 (0) 20 7433 3651 © ali@1stconstruction.co.uk © 565 Finchley Rd, London NW3 7BN	

Project Name and Address	
265 Church road, Hillingdon UB3 2LQ	

Project	SD 30/ P-02	Sheet	Rev.A
Date	02.06.2020	A1	
Scale	1:100		