



Boundary line

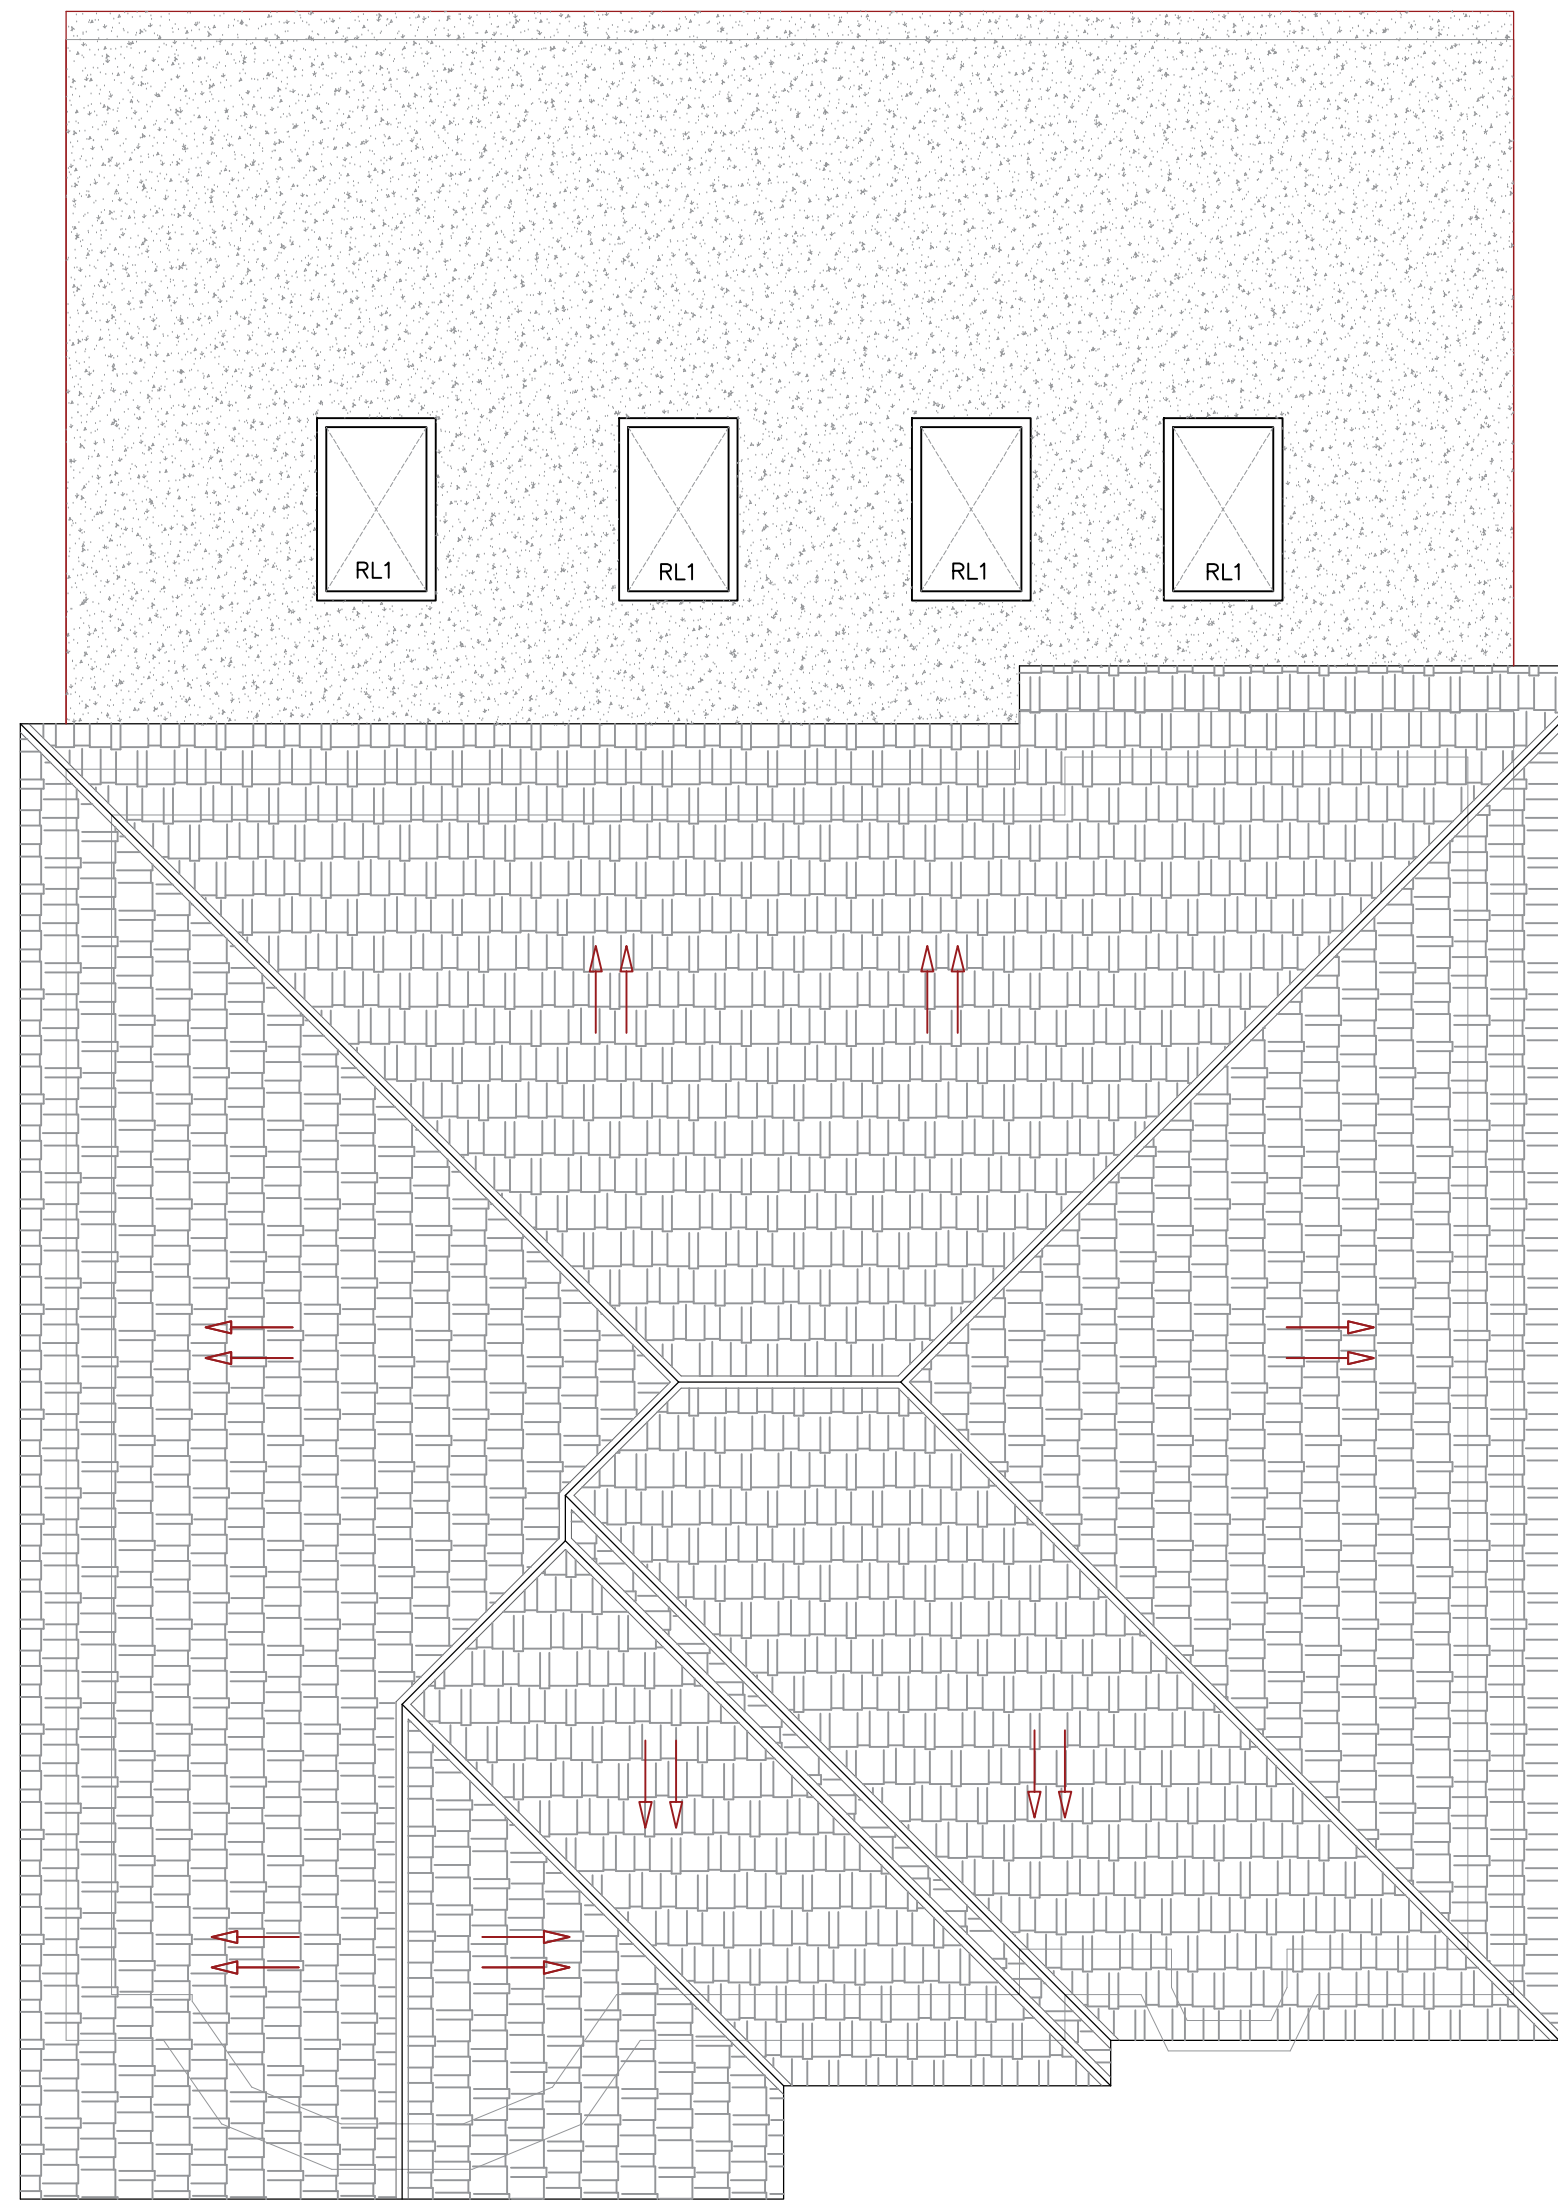

PROPOSED FIRST ROOF PLAN
SCALE 1:50

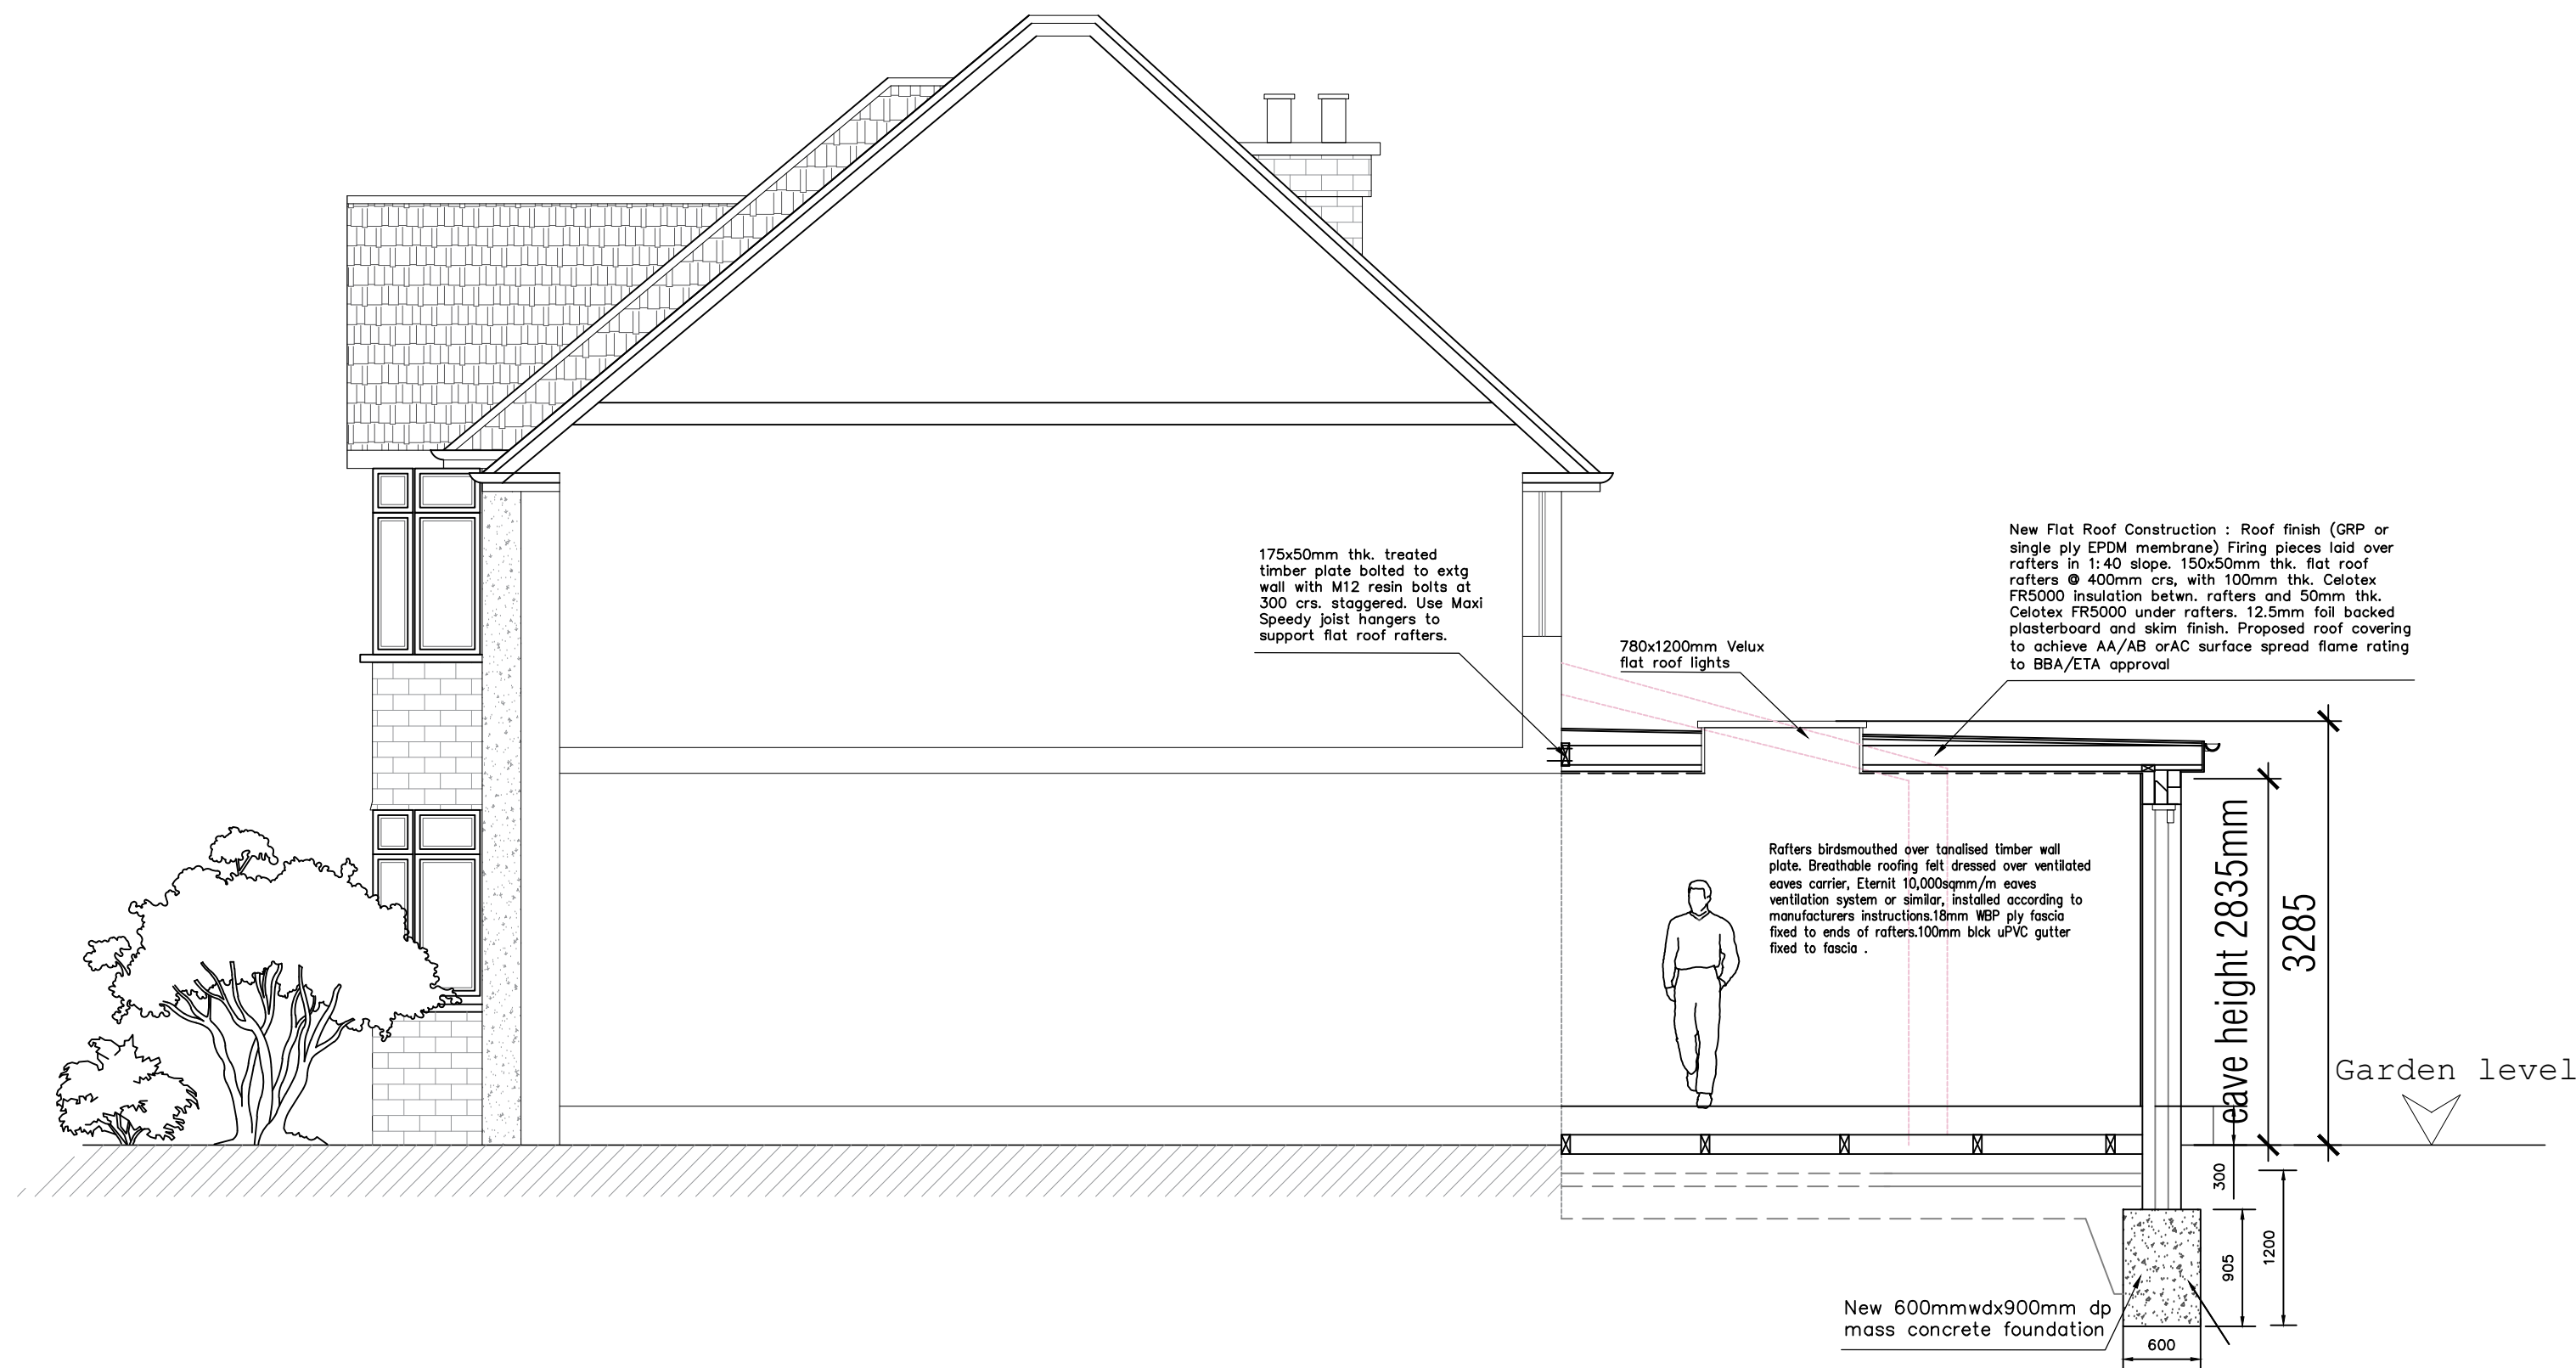

Rev.A
Change the pitch
roof to the new
flat roof

1:50
0 1000 2000 3000 4000mm

General Notes

Project Titel:

PROPOSED ROOF PLAN
& SECTION AA

This drawing is the copy
right of 1st
construction(uk)Ltd and
may not be amended,
copied or reproduce
without written
permission. No liability
will be accepted for
amendments made by
other person.

Do not scale off the
drawings (scale only for
planning purposes).

No.	Revision/Issue	Date

Firm Name and Address

1st CONSTRUCTION (UK) LTD.
FINANCE (London) Ltd.
Ali Shir Mohammadi B.Eng, M.Phil
Director
☎ +44 (0) 7932 399 033 ☎ +44 (0) 20 7433 3651
✉ ali@1stconstruction.co.uk
©565 Finchley Rd, London NW3 7BN

Project Name and Address

265 Church road,
Hillingdon UB3 2LQ

Project SD30/P-03/A	Sheet A1
Date 02.06.2020	
Scale 1:50	