




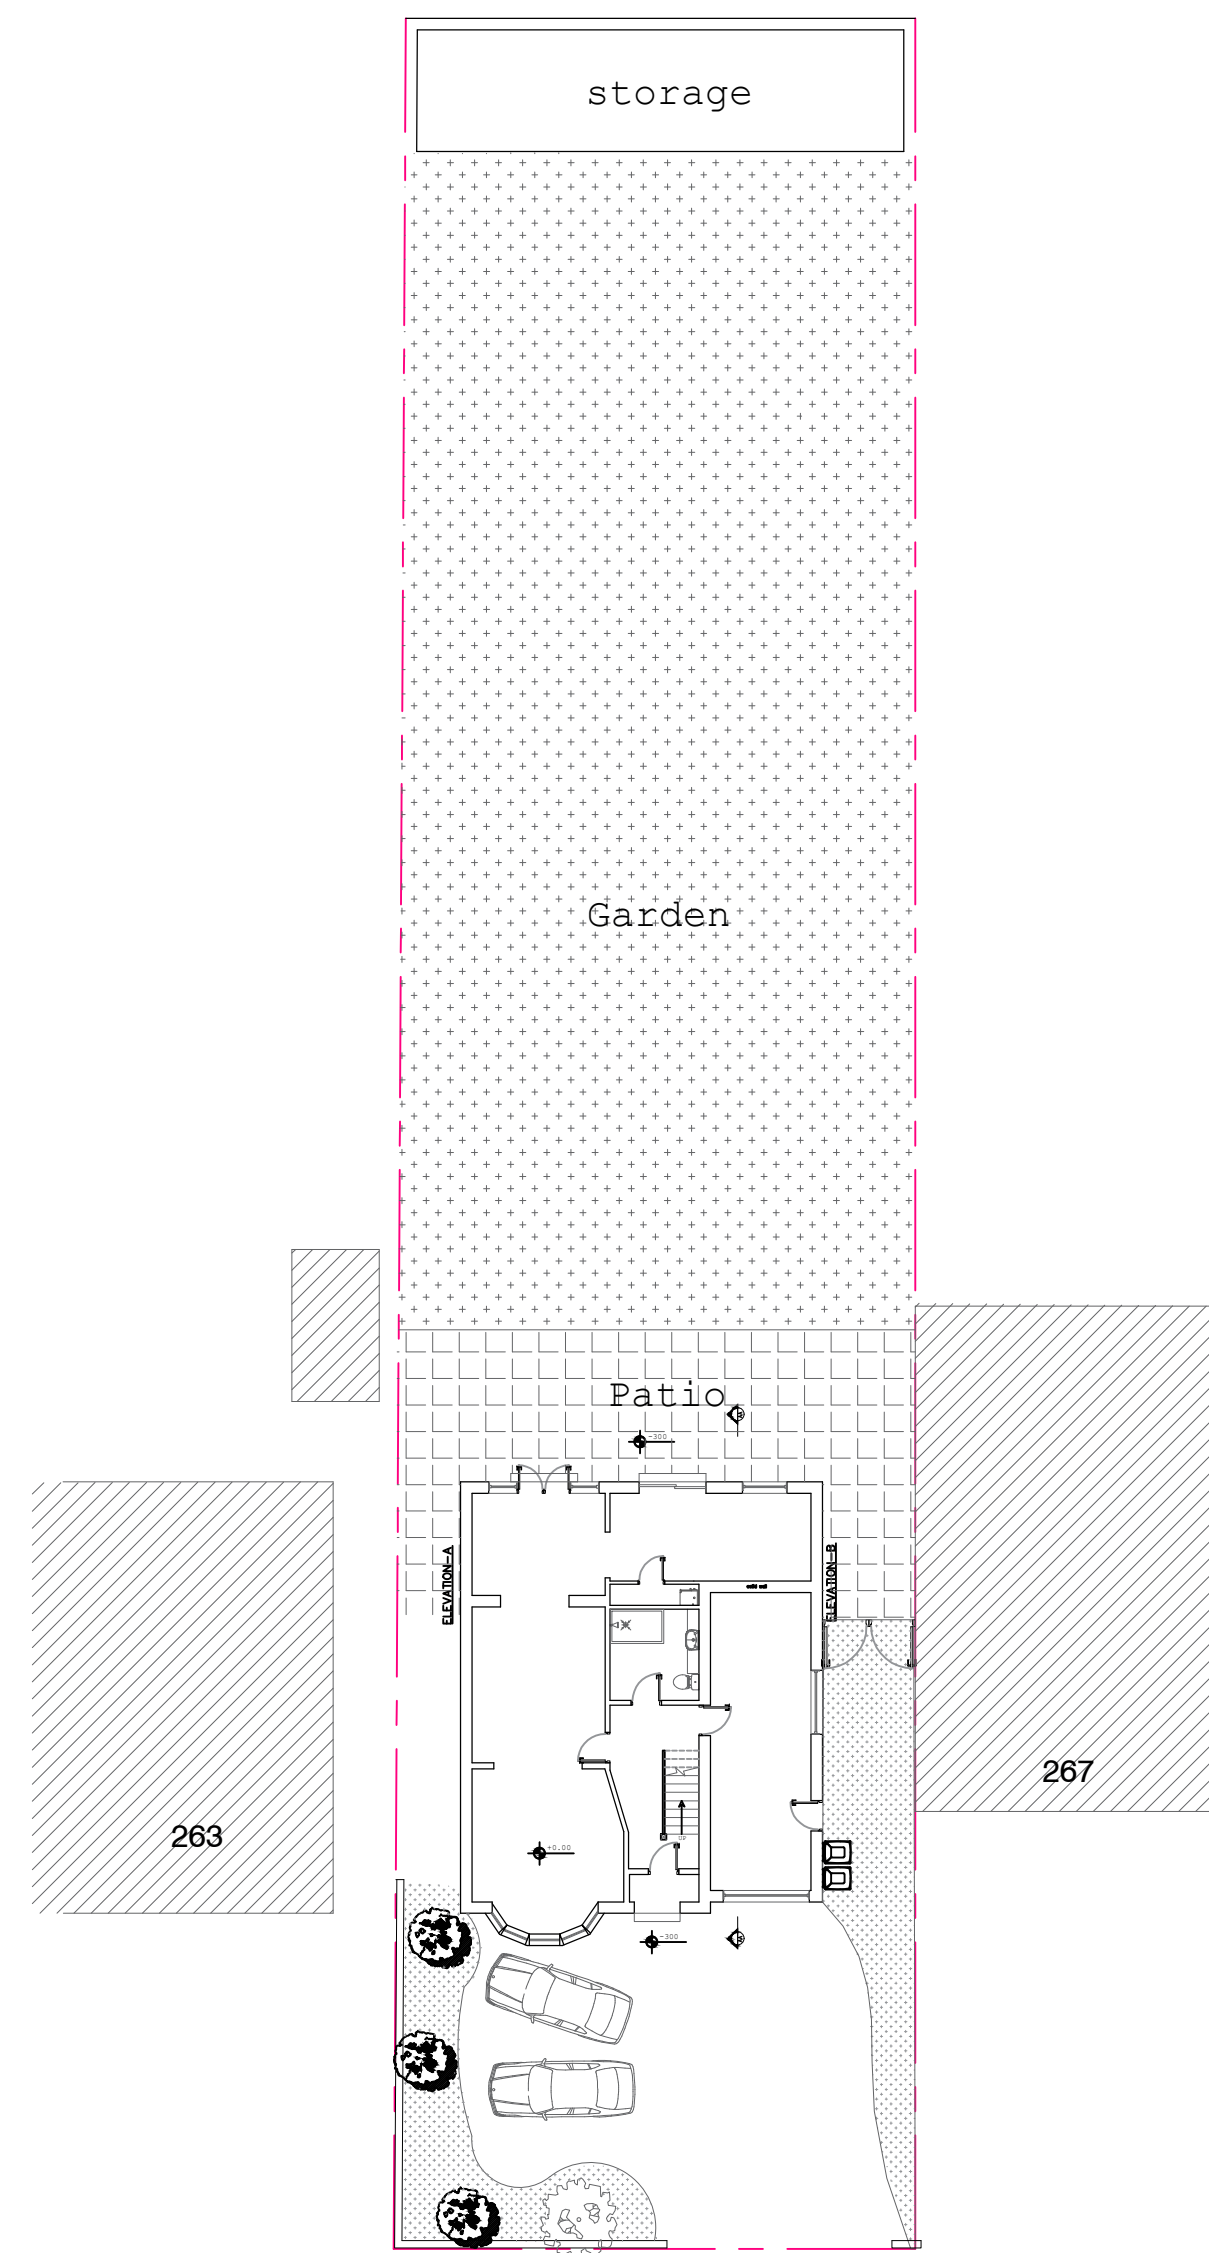

EXISTING SITE PLAN
SCALE 1:200

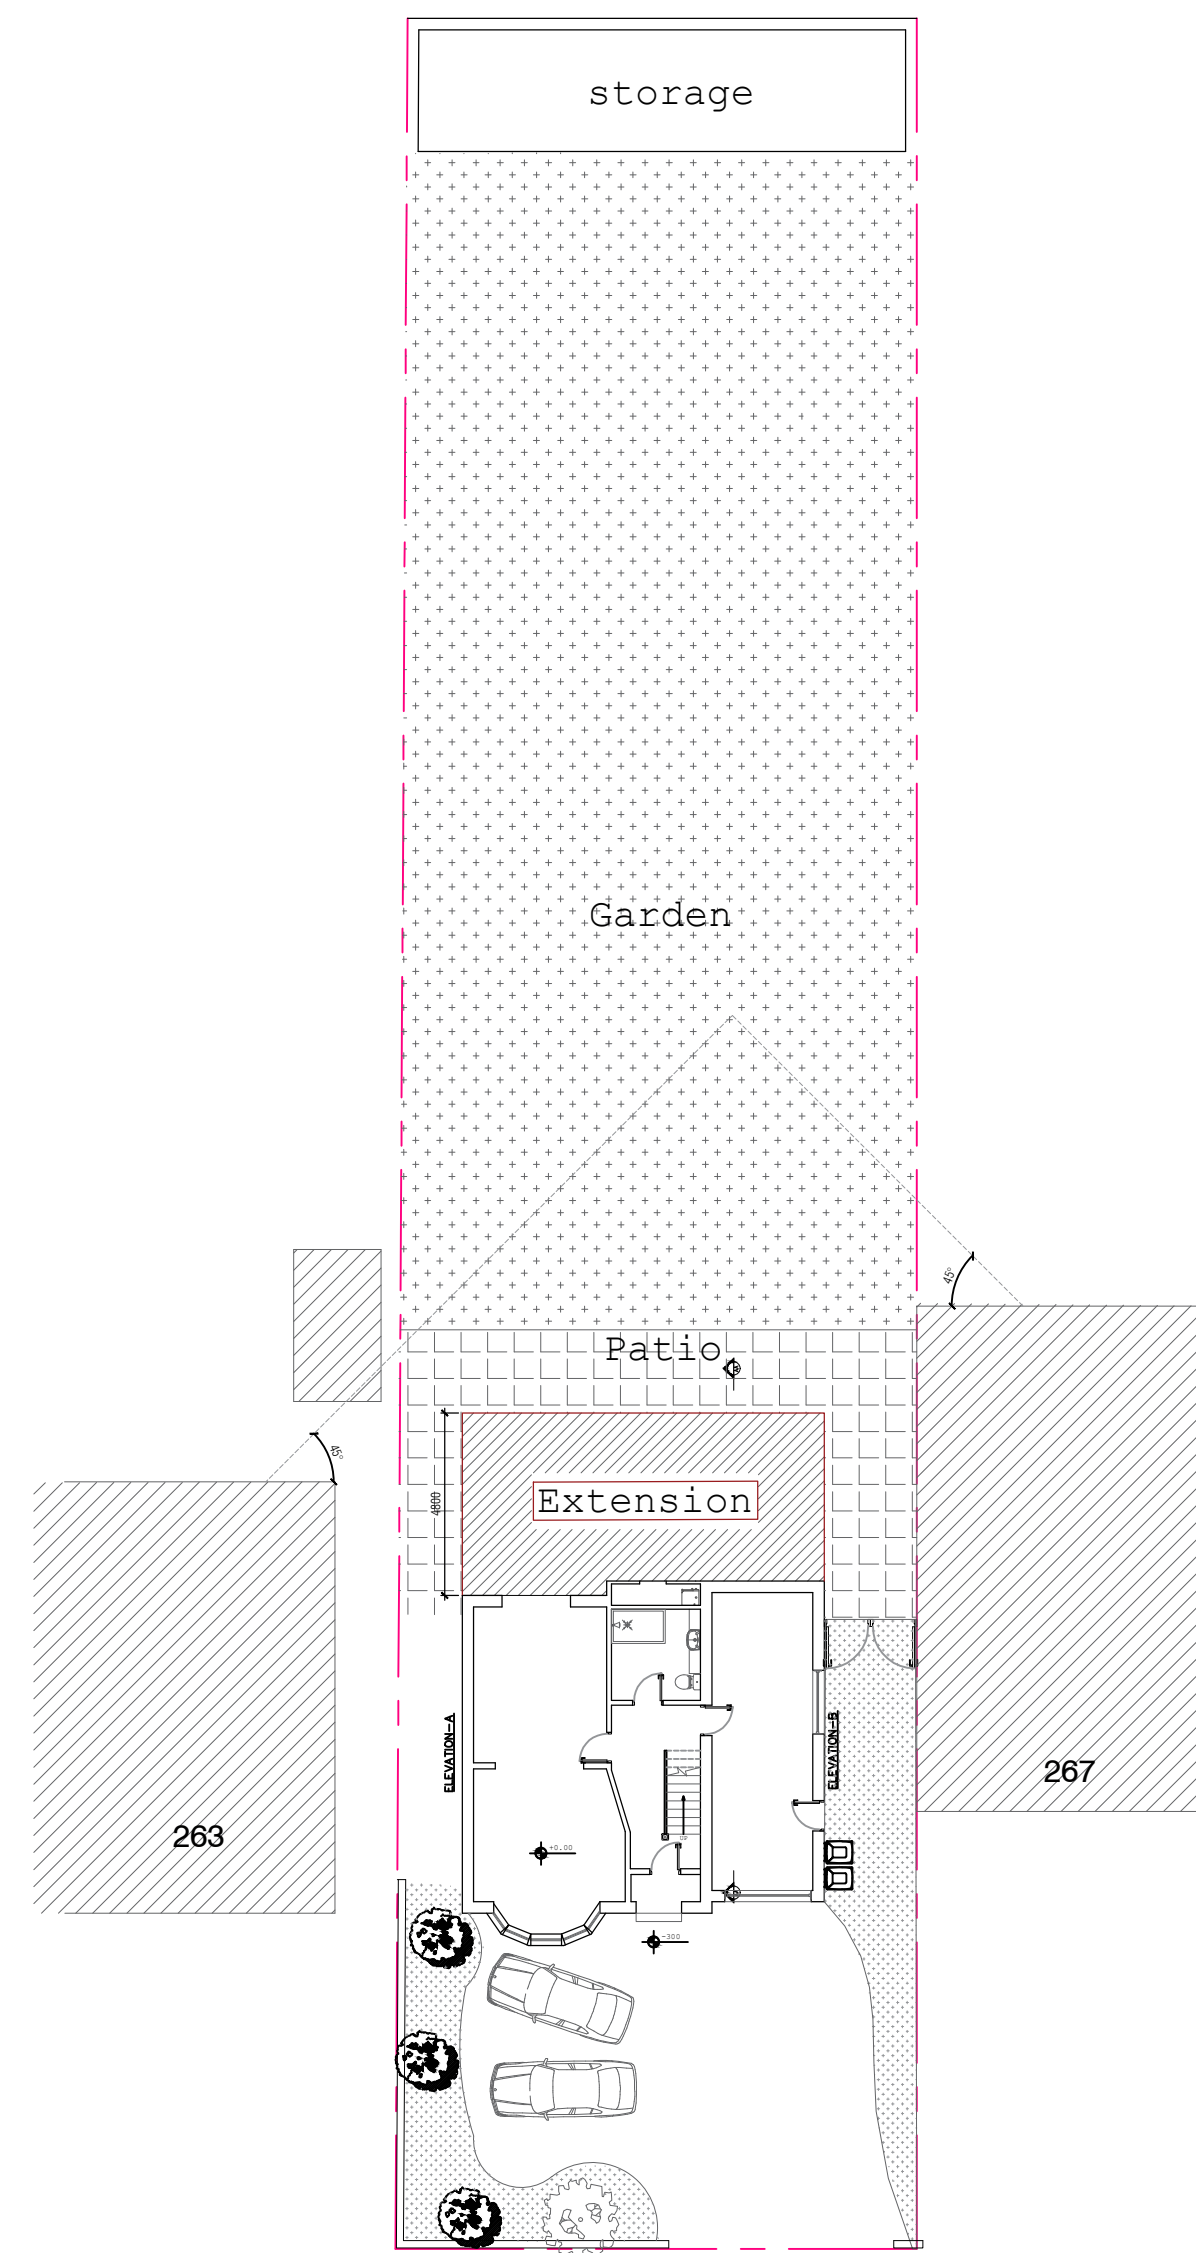

PROPOSED SITE PLAN
SCALE 1:200

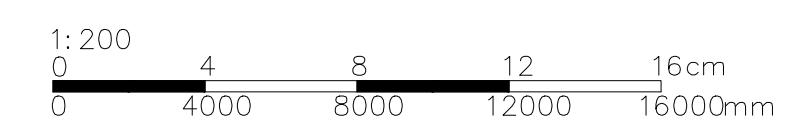

General Notes

Project Titel:

EXISTING & PROPOSED
SITE PLANS

This drawing is the copy right of 1st construction(uk)Ltd and may not be amended, copied or reproduce without written permission. No liability will be accepted for amendments made by other person.

Do not scale off the drawings (scale only for planning purposes).

No.	Revision/Issue	Date

Firm Name and Address

1st CONSTRUCTION(UK) Ltd.
FINANCE(uk) Ltd.

Ali Shir Mohammadi B.Eng, M. Phil
Director

☎ +44 (0) 7932 399 033 ☎ +44 (0) 20 7433 3651
✉ ali@1stconstruction.co.uk
©565 Finchley Rd, London NW3 7BN

Project Name and Address

265 Church road,
Hillingdon UB3 2LQ

Project SD 30/ P-06	Sheet A1
Date 16.03.2020	
Scale 1:200	