


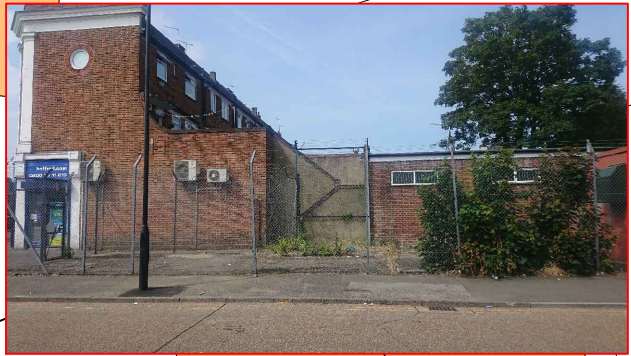

SITE AREA = 394m²

Rev	Revision notes	Initials	Date
 HILLINGDON LONDON RESIDENTS SERVICES CAPITAL PROGRAMME WORKS SERVICE 2E/10, CIVIC CENTRE, UXBRIDGE, MIDDLESEX, UBB 1UW Tel: 01895 250 111 Fax: 01895 277 224			
PROJECT BET FRED KINGSHILL PARADE KINGSHILL AVENUE, HAYES, UB4 8BX			
DESCRIPTION EXISTING AND TOPOGRAPHICAL SITE PLAN			
SCALE 1:200 @ A3	DRAWN BY MY	CHECKED BY DB	DATE OCT 2021
DRAWING No.			REV.
2021/D317/P/02			