




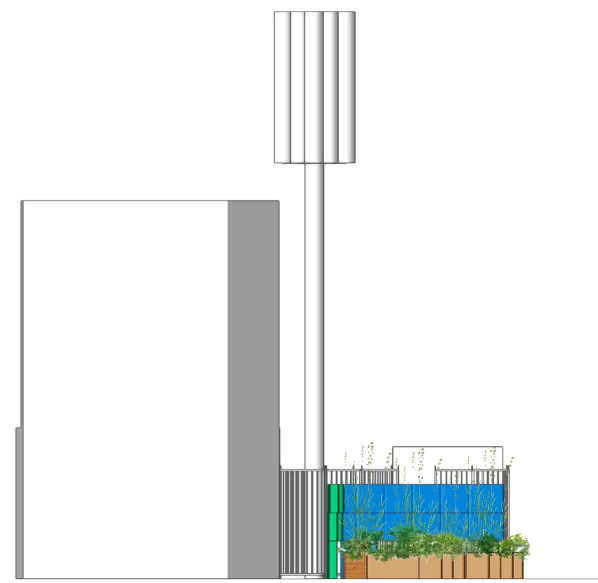


Front Elevation

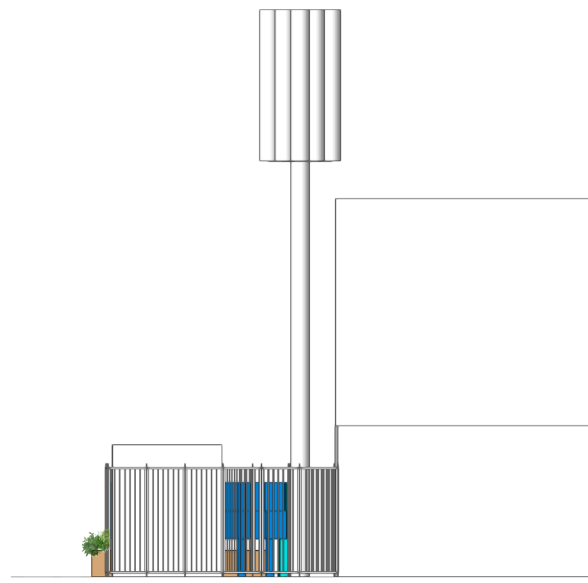

Back Elevation

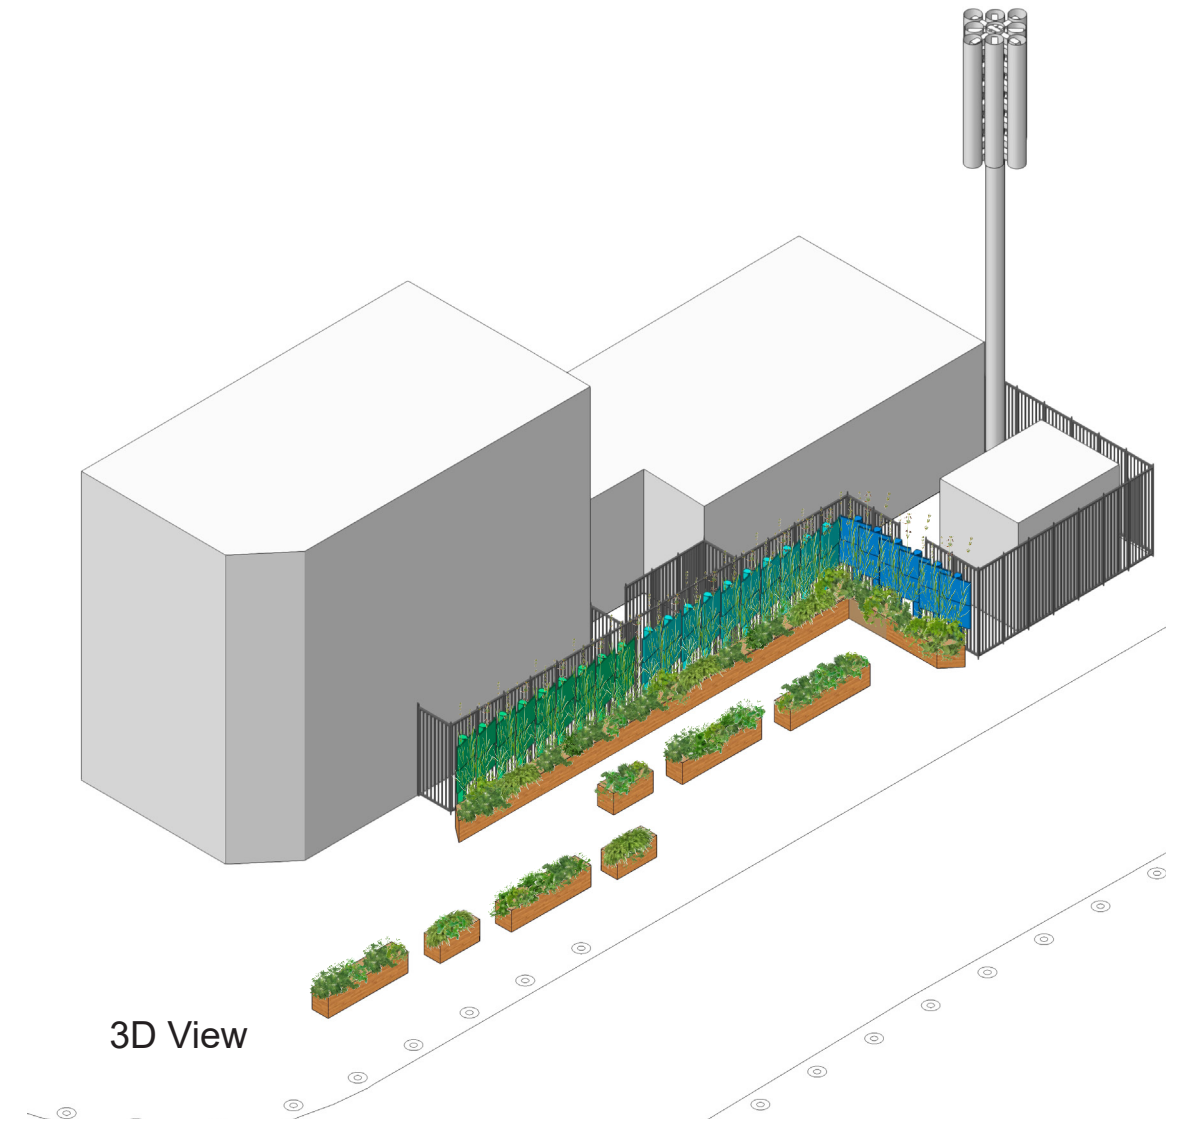


3D View

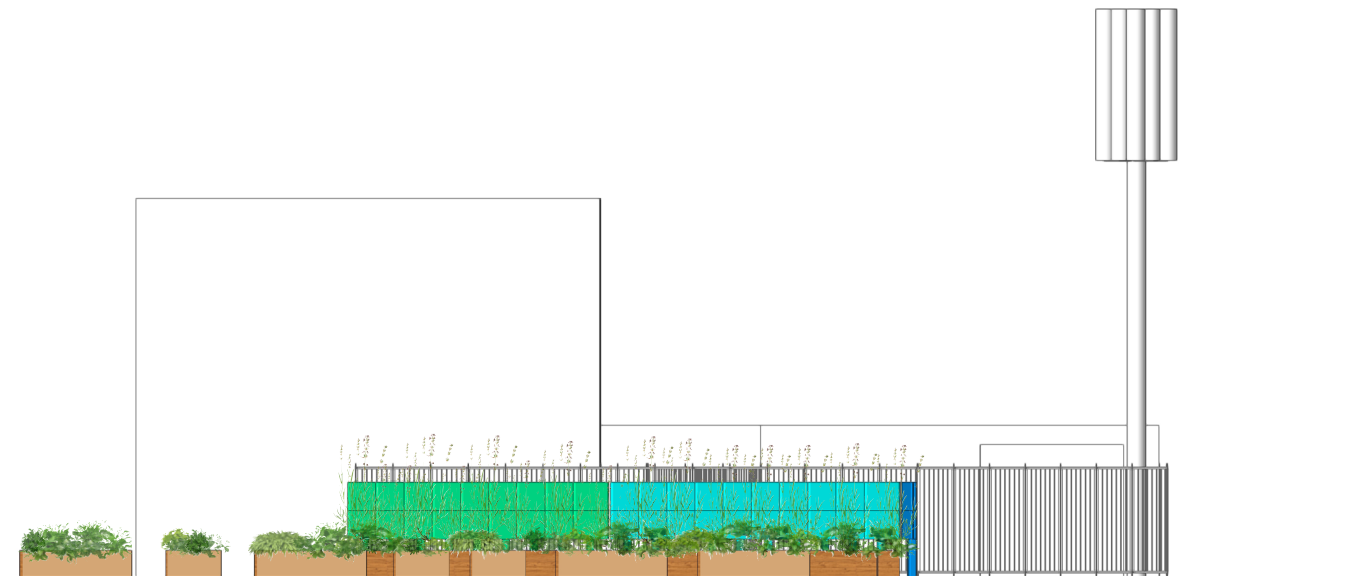

Side Elevation

Notes:

- create a colourful screen/planter trellis to hide unsightly elevations
- elevations and 3D model showing coloured perforated stainless steel fins
- creating a timber planter walk through paving size modules
- wildflower or air purifying planting to encourage biodiversity
- maintain a secure separation to private dwellings
- planters and screen designed to be relocated
- planter beds to have european union/hm/hillingdon logo
- new fencing of timber/metal construction

 

A	Planters rearranged, dims and notes added.	MY	19.01.2022
Rev	Revision notes	Initials	Date
 HILLINGDON LONDON RESIDENTS SERVICES CAPITAL PROGRAMME WORKS SERVICE 2E/10, CIVIC CENTRE, UXBRIDGE, MIDDLESEX, UB8 1UW Tel: 01895 250 111 Fax: 01895 277 224			
PROJECT BET FRED KINGSHILL PARADE KINGSHILL AVENUE, HAYES, UB4 8BX			
DESCRIPTION PROPOSED ELEVATIONS WITHOUT PLANTING			
SCALE 1:200 @ A3	DRAWN BY MY	CHECKED BY DB	DATE SEPT 2021
DRAWING No. 2021/D317/P/04			REV.