


PROPOSED NORTH ELEVATION

PROPOSED LOUVRED GABLE WALL
TO ACHIEVE 25.52 M3/S COLOUR TO
MATCH MURAL ON FRONT WALL

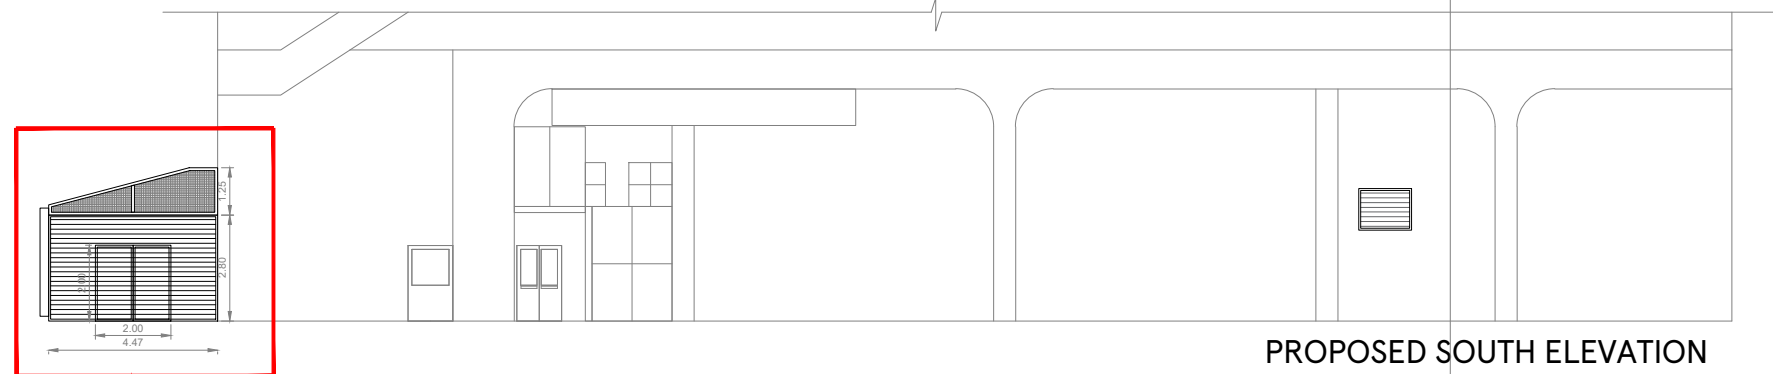


PROPOSED SOUTH ELEVATION

PROPOSED LOUVRED GABLE WALL
COMPLETE WITH DOUBLE DOORS
TO ACHIEVE 25.52 M3/S COLOUR
TO MATCH MURAL ON FRONT WALL

DOOR DETAIL AT-A


SCALE 1 : 100

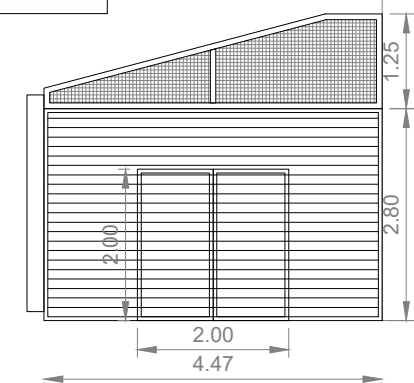

PROPOSED LOUVRED GABLE WALL COMPLETE WITH DOUBLE
DOORS TO ACHIEVE 25.52 M3/S COLOUR TO MATCH MURAL ON
FRONT WALL

SCALE BAR

1:200

 

DRAWING NO
02_3335_03B

SCALE DATE
1:200@A3 01.06.2020

CHECKED BY
ANDY HORWOOD
DRAWN BY
GAUTHAM.R

STORE TYPE
METRO

STORE NAME
UXBRIDGE

CONTENT
PROPOSED ELEVATIONS

TESCO
FEASIBILITY PLANNING
STORE PLANNING DEPARTMENT

PROPERTY SERVICES
HIGHWOODS BUILDING, KESTRAL WAY
WELWYN GARDEN CITY, HERTFORDSHIRE, AL7 1GB UK
TELEPHONE : 01707 395150

THE COPYRIGHT AND ALL OTHER RIGHTS IN AND RELATING TO THIS PUBLICATION
BELONG TO AND ARE THE SOLE PROPERTY OF TESCO STORES LIMITED.
ALL RIGHTS ARE RESERVED. NEITHER THE WHOLE NOR ANY PART OF THIS
PUBLICATION MAY BE REPRODUCED OR TRANSMITTED IN ANY FORM OR BY ANY
ELECTRONIC OR MECHANICAL MEANS INCLUDING PHOTOCOPYING AND RECORDING
OR FROM ANY RETRIEVAL SYSTEM WITHOUT THE PRIOR WRITTEN LICENCE FROM THE
OWNER. © 1997 TESCO STORES LIMITED