

ALL DIMENSIONS TO BE CHECKED ON SITE.
DO NOT SCALE FROM THIS DRAWING EXCEPT FOR
THE PURPOSES OF LOCAL AUTHORITY PLANNING

- drawing numbers
- G099 – existing plan.
 - G100 – proposed general arrangement.
 - G102 – proposed reflected ceiling plan.
 - G108 – proposed finishes plan.
 - G121 – proposed site plan.
 - G200 – internal elevations.
 - G210 – existing external elevations.
 - G211 – proposed external elevations.
 - G905 – builders work.

rev	date	description

store designer

tdc

technical design consultants

7, Alexandra Avenue,
Sutton, SM1 2NZ.

email: tdc001@tdcconnect.com

uk: 07540722398

email: tdc001@tdcconnect.com

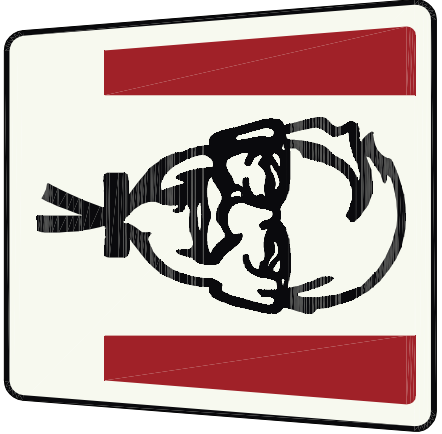


Image Enhancement

client

Ozland Ltd

store address


Restaurant at:
76 – 80 High Street
Yiewsley
UB7 7DS

drawing title


External Elevations

drawn by	checked	date
RWD		Oct 2019
store no.	scale	status
	1:50	


drawing no.	revision
KFC/2231/18/G211	

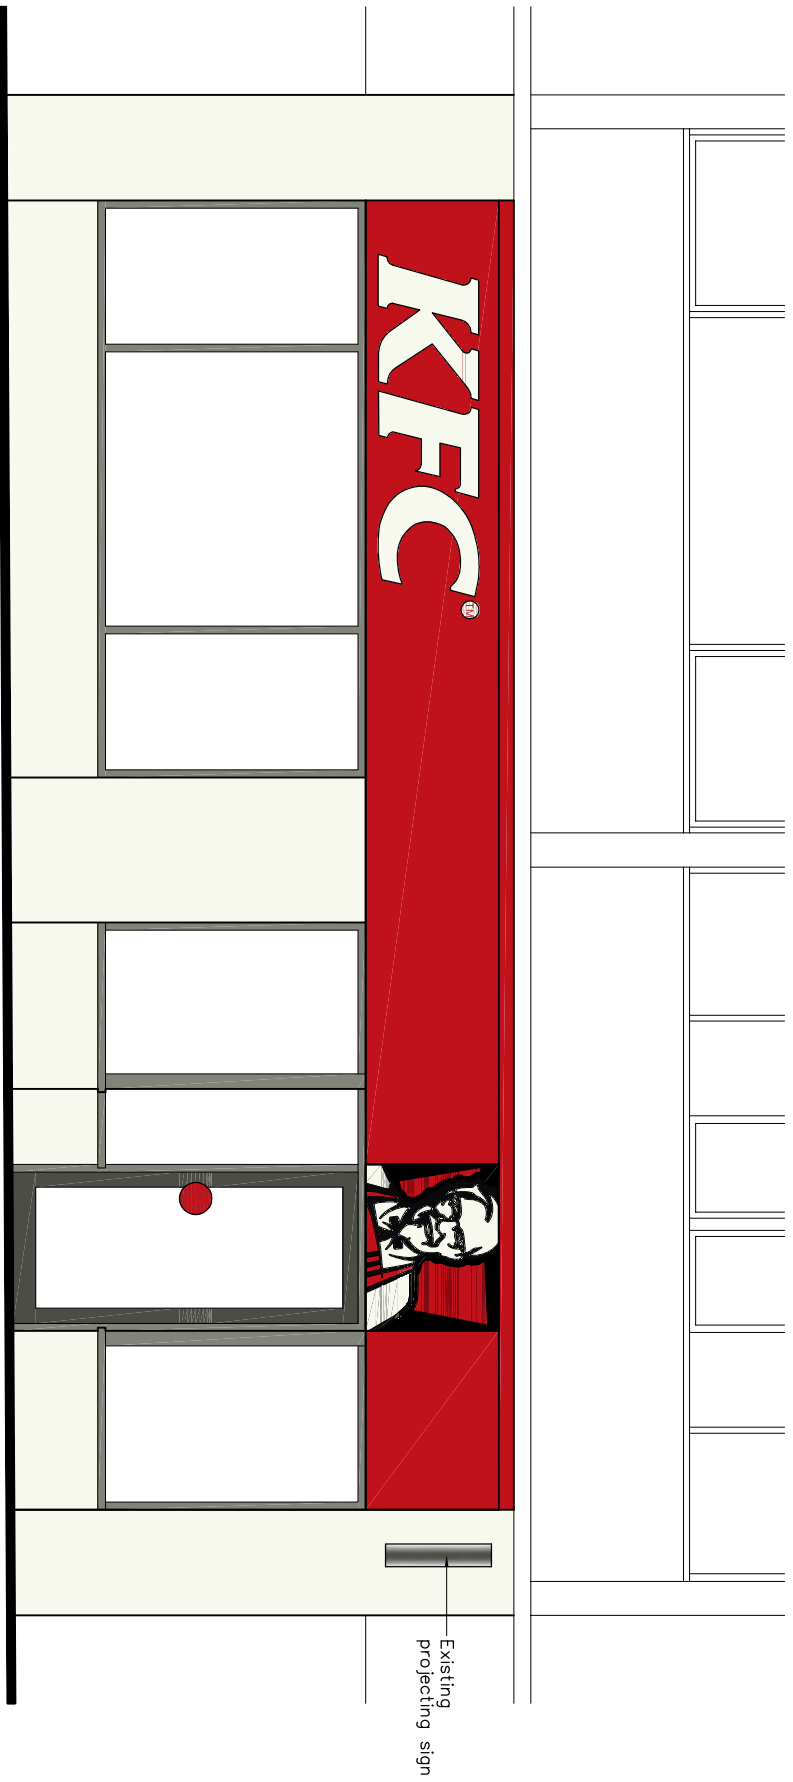



Existing Elevation (1:50)

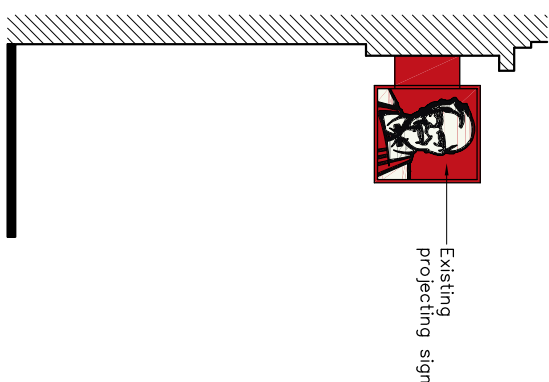

Existing
End Elevation
(1:50)

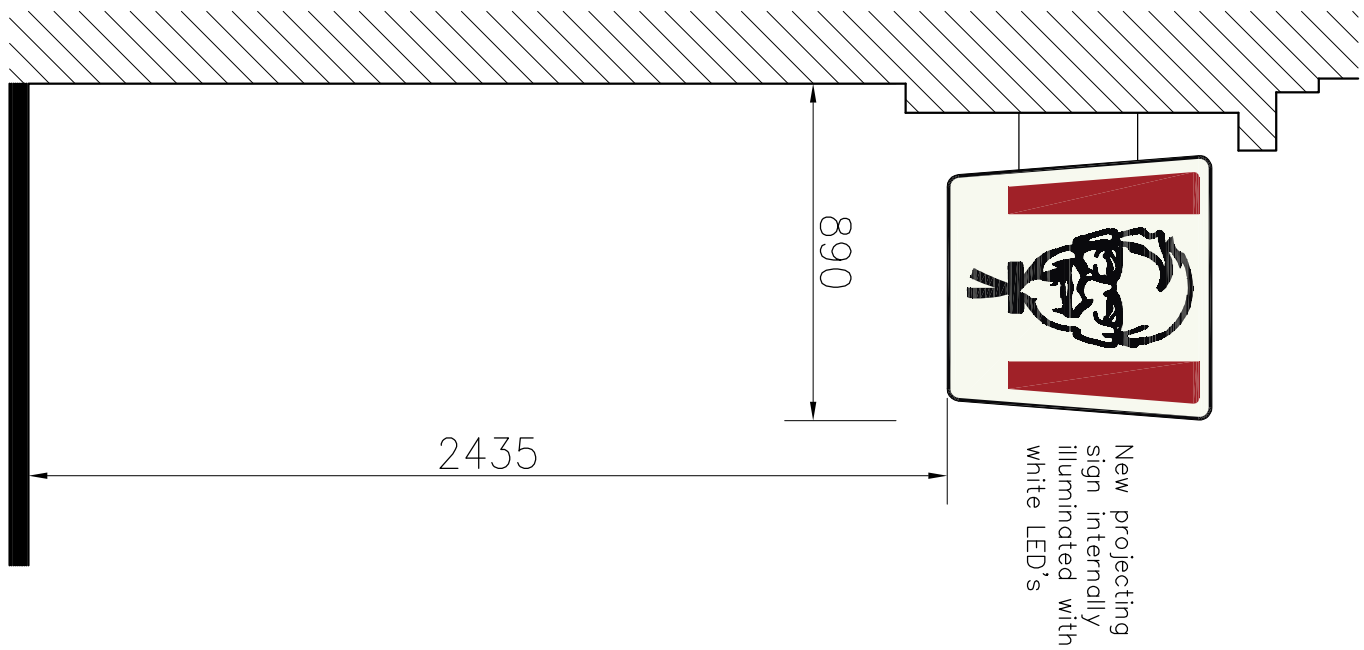

Proposed
End Elevation
(1:20)

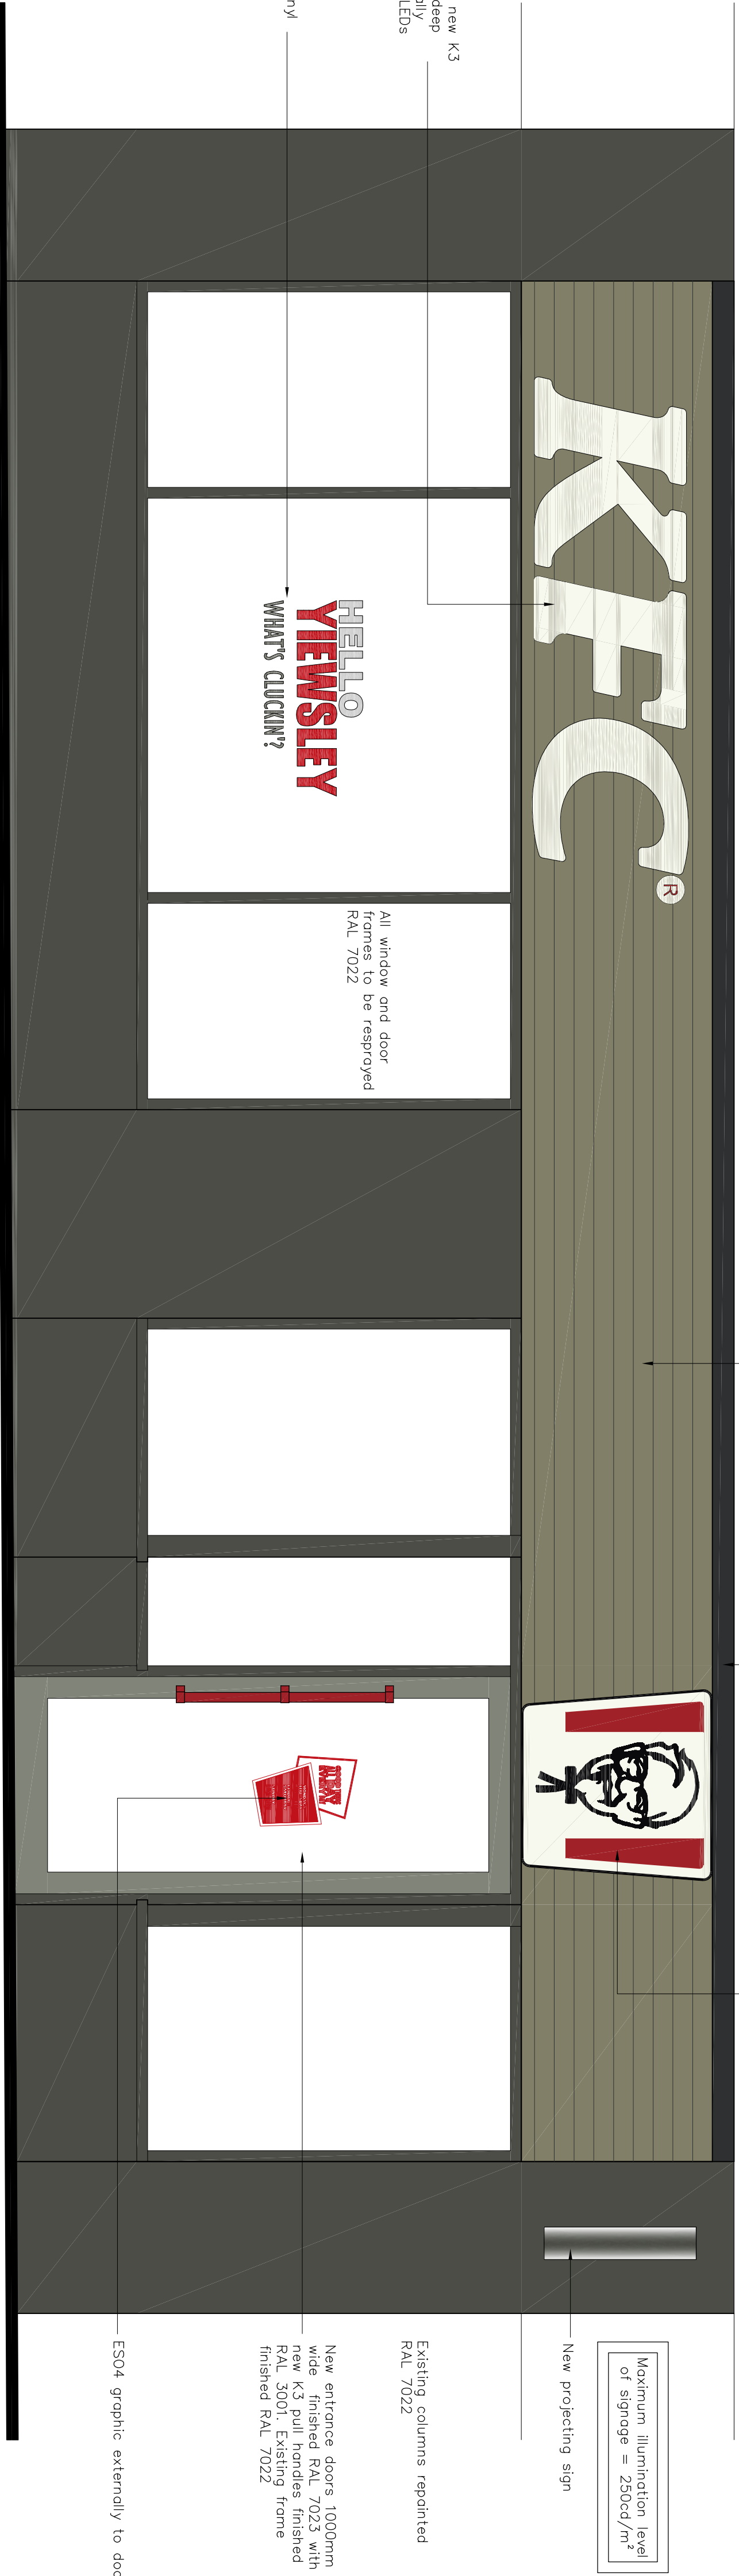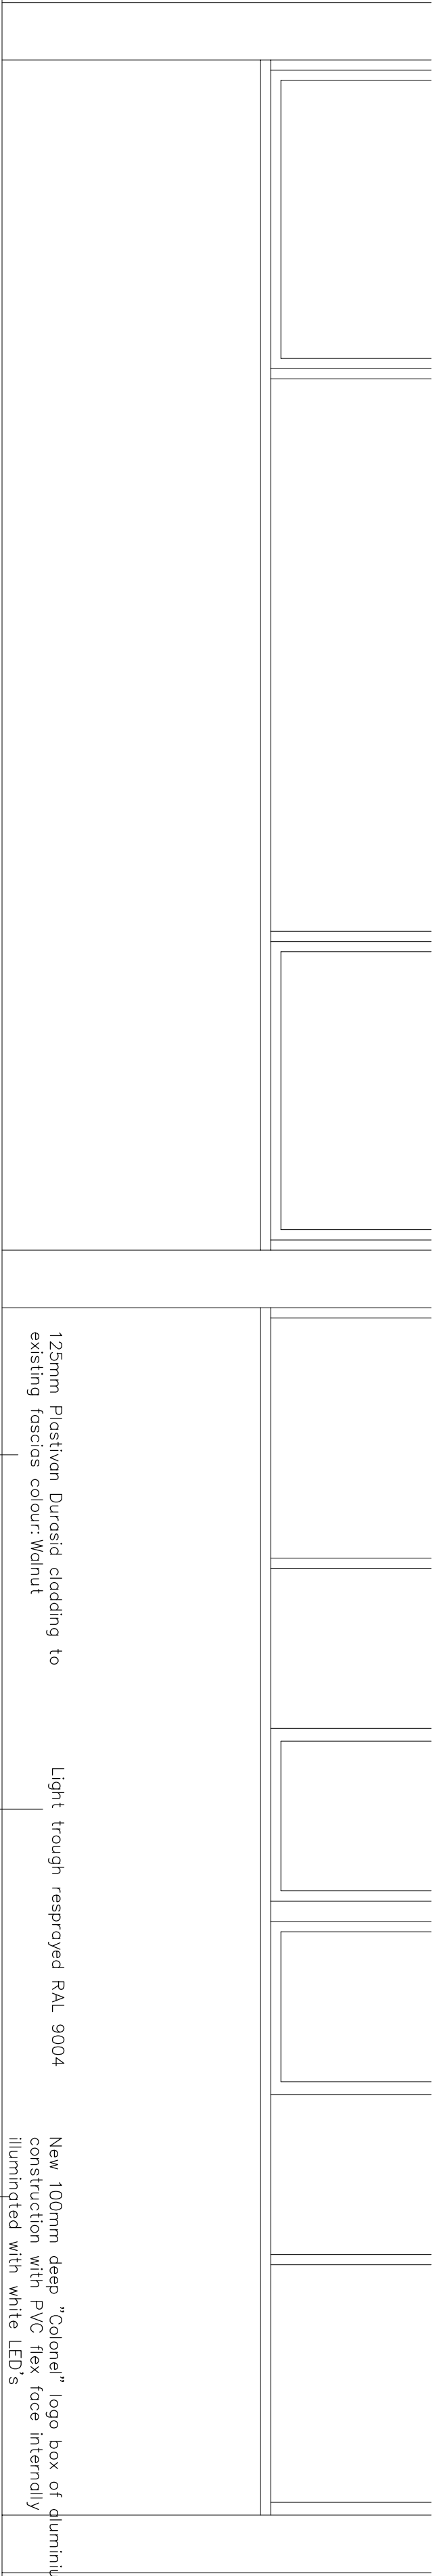

Proposed Elevation (1:20)