




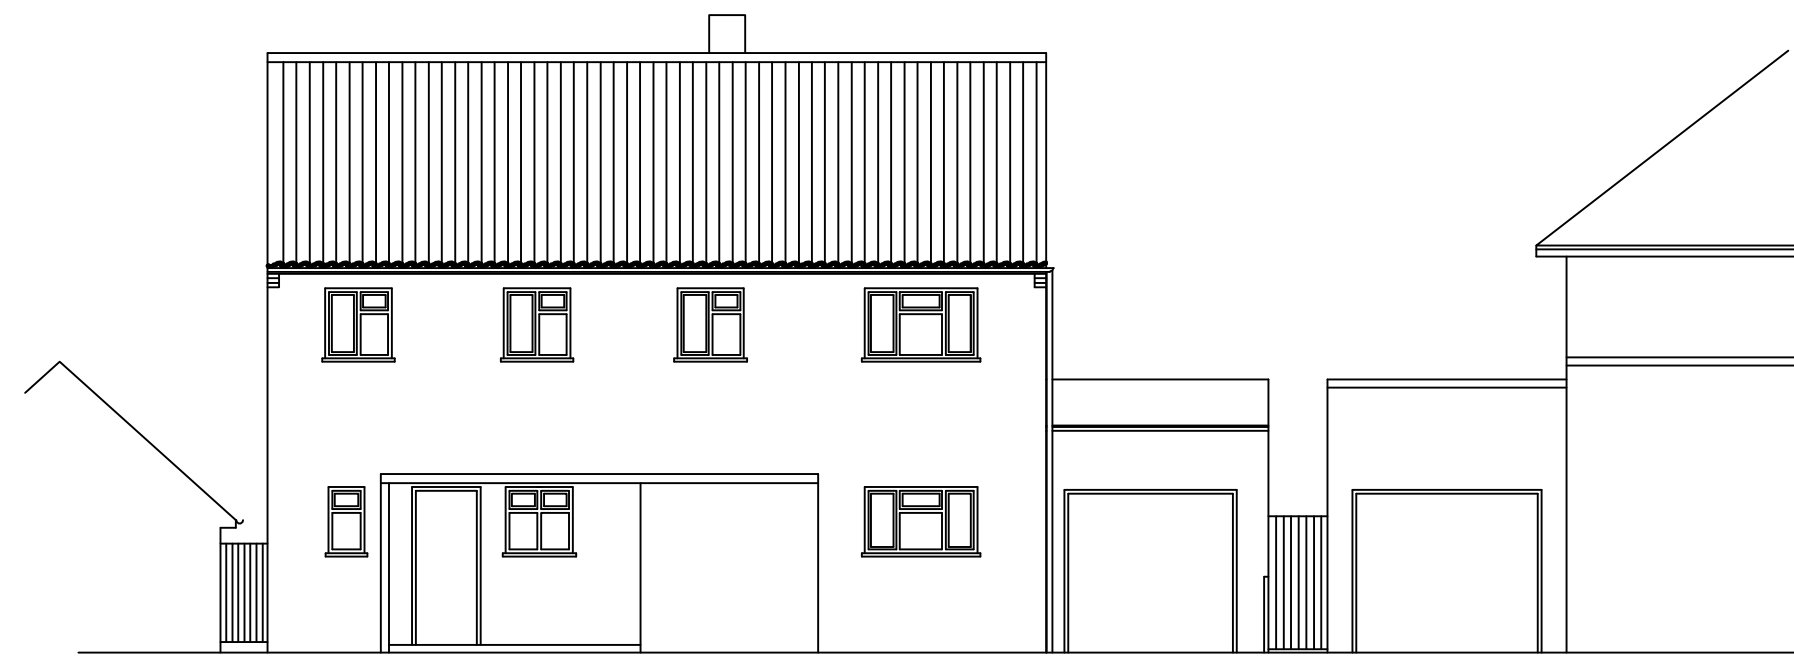


FRONT ELEVATION EXISTING

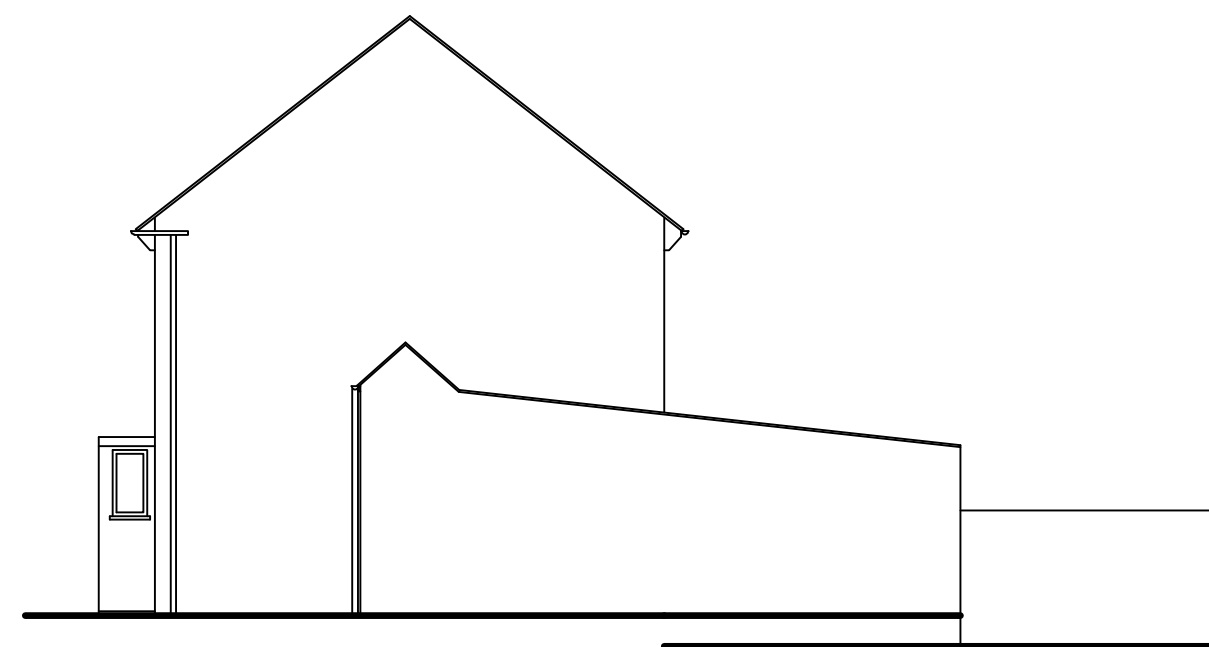


SIDE ELEVATION EXISTING

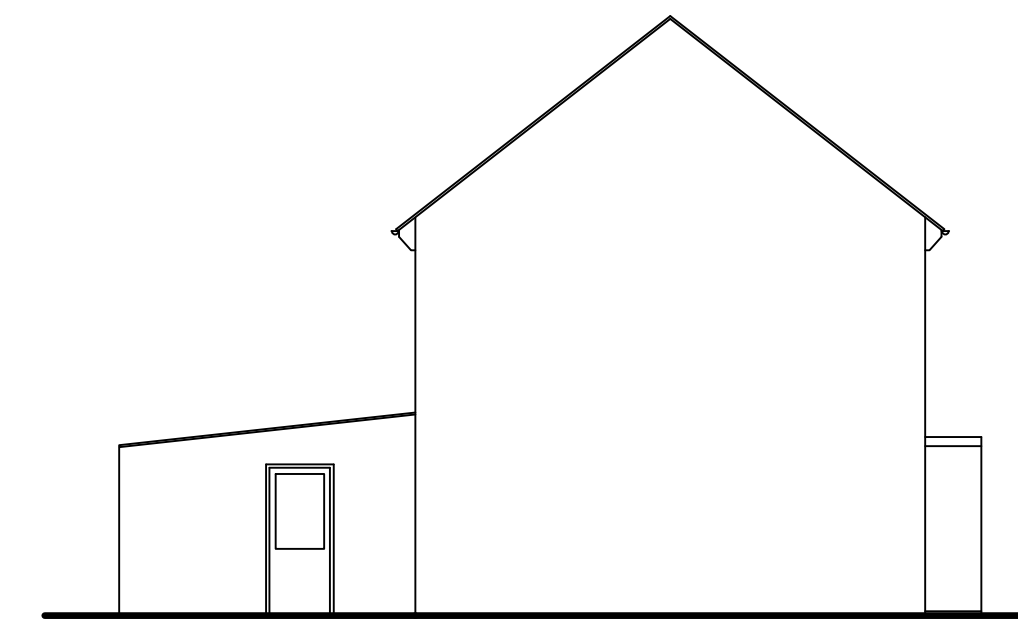


SIDE ELEVATION EXISTING

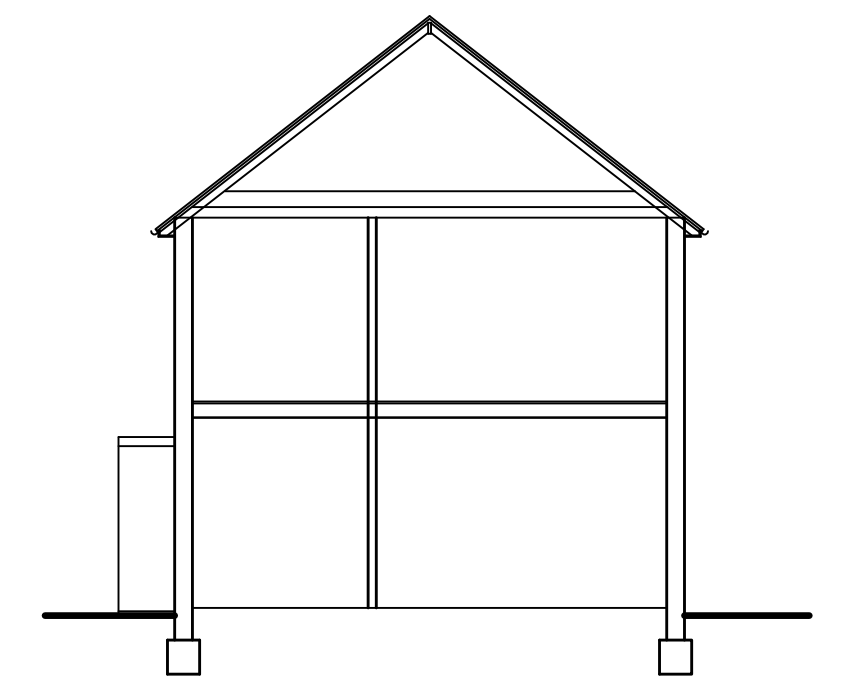

TYPICAL SECTION

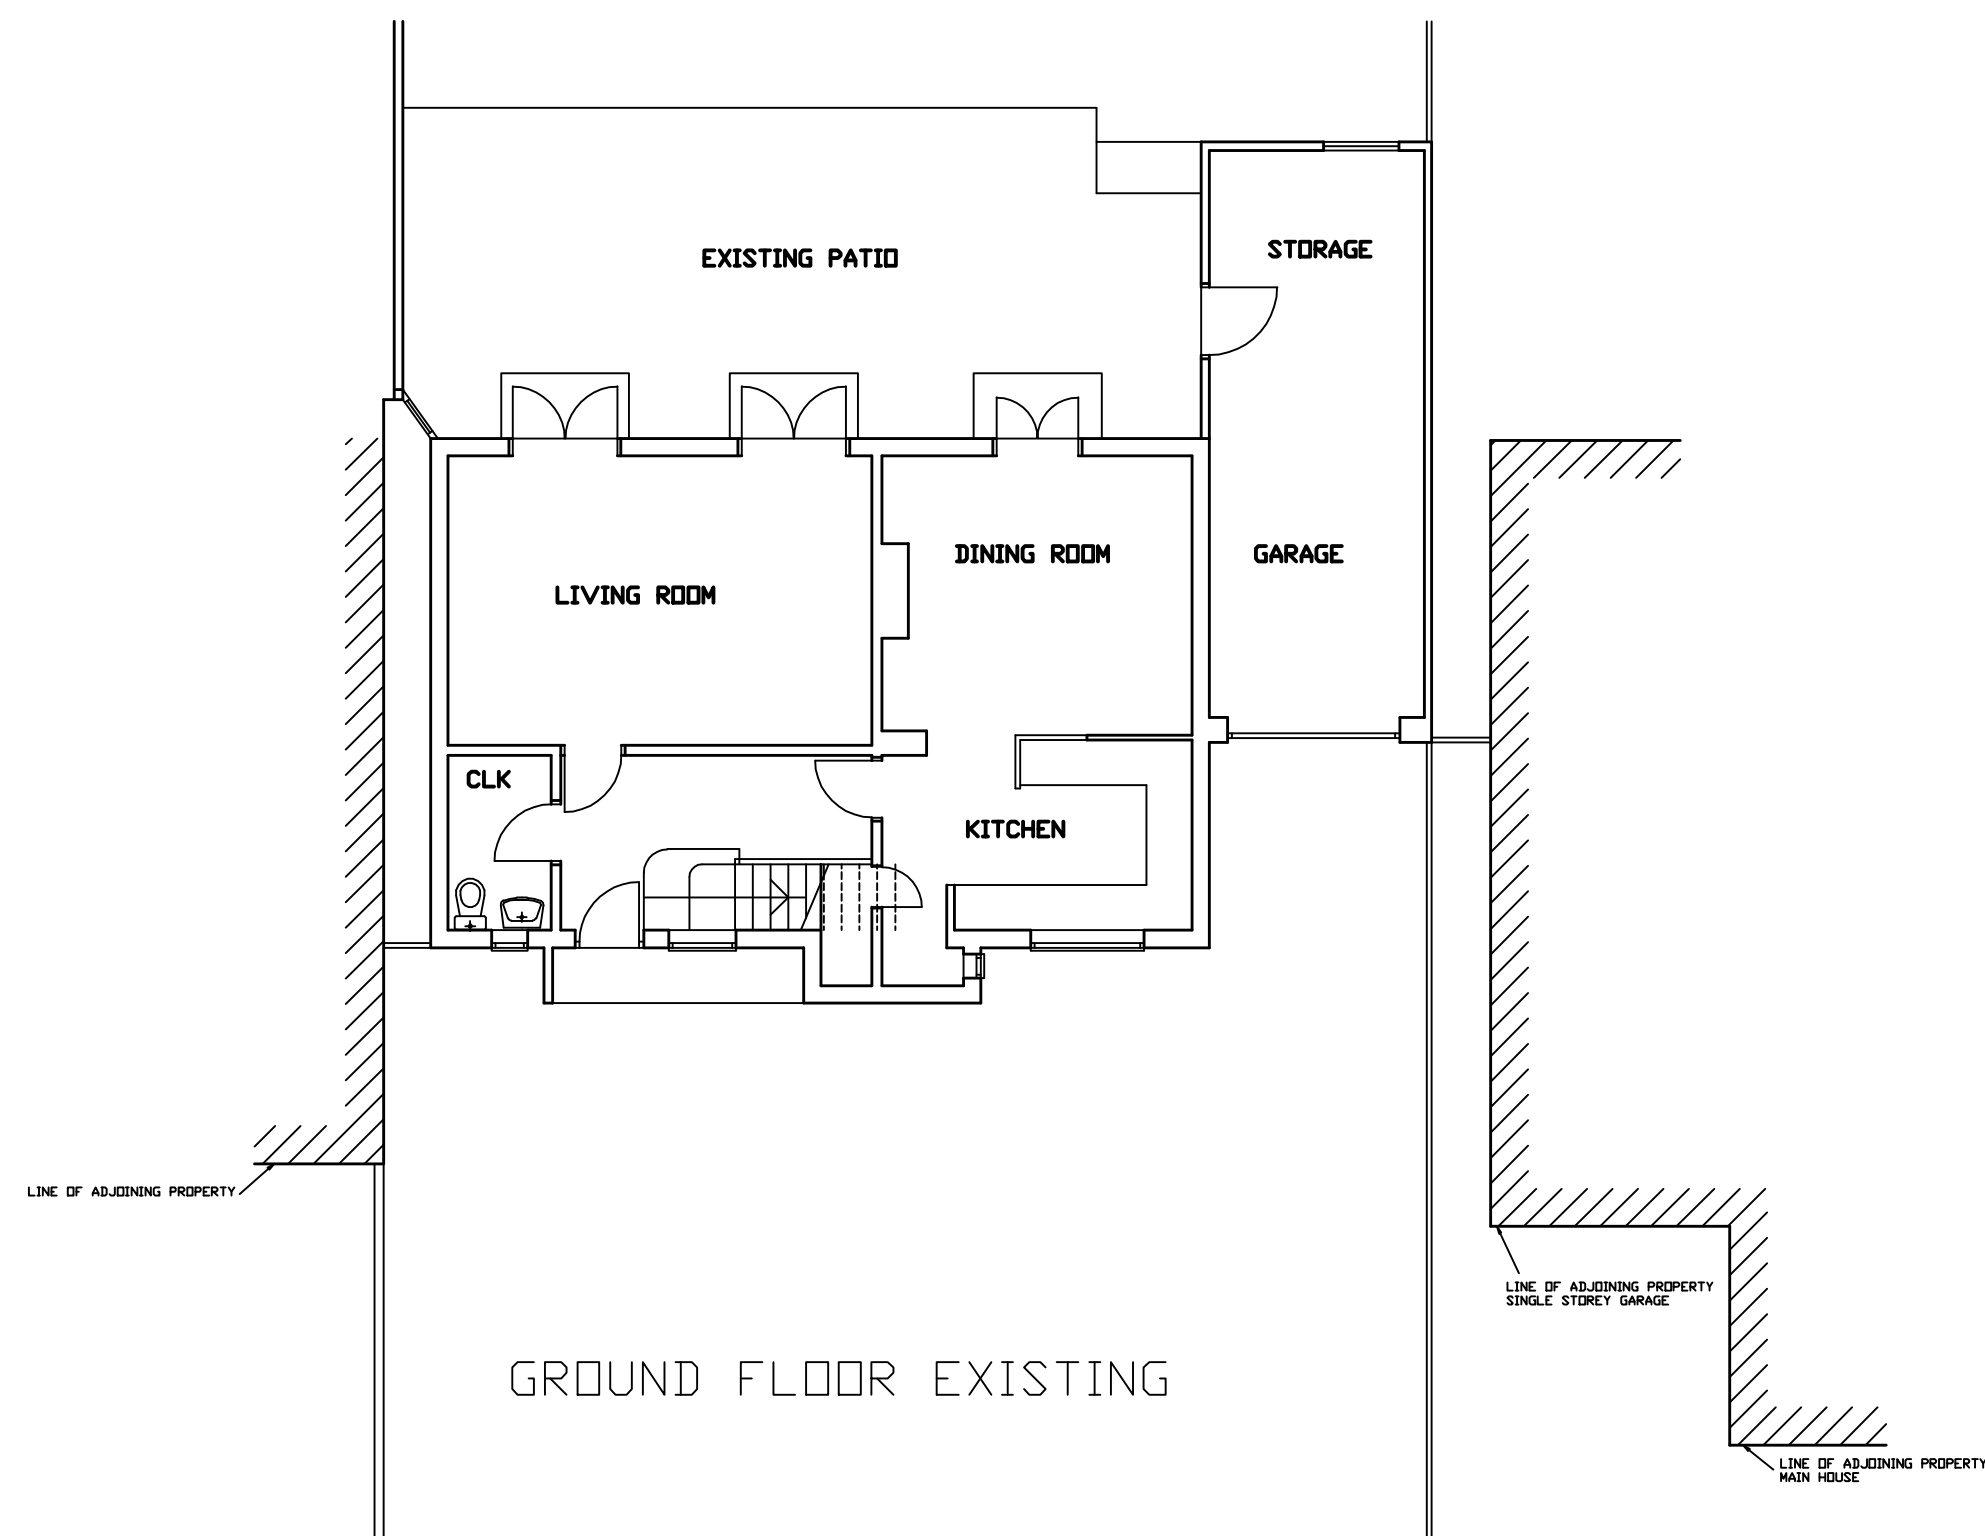

GROUND FLOOR EXISTING

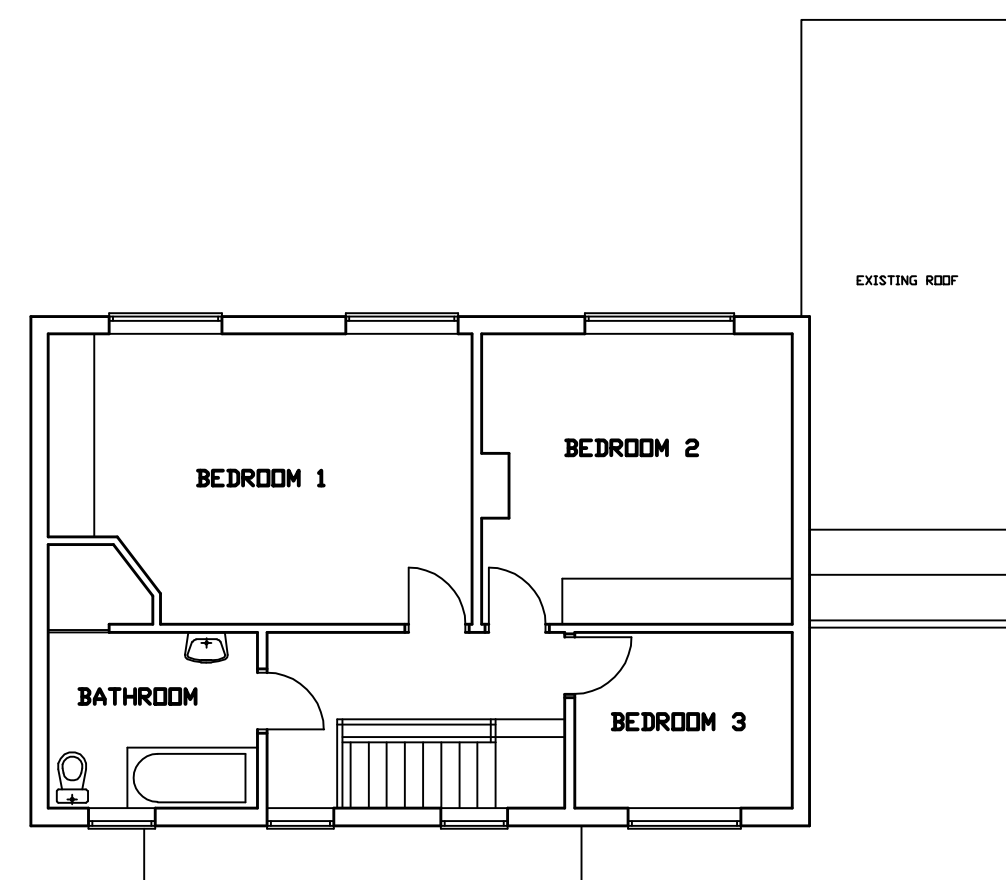


FIRST FLOOR EXISTING



REAR ELEVATION EXISTING

15 LAWRENCE DRIVE PINNER HA5

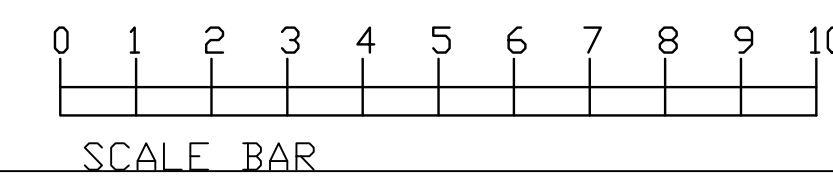

SCALE BAR

REVISIONS:		SCALE: 1:100	DATE: AUGUST 14
		DRAWING NUMBER:	15/08/01