






REAR ELEVATION PROPOSED

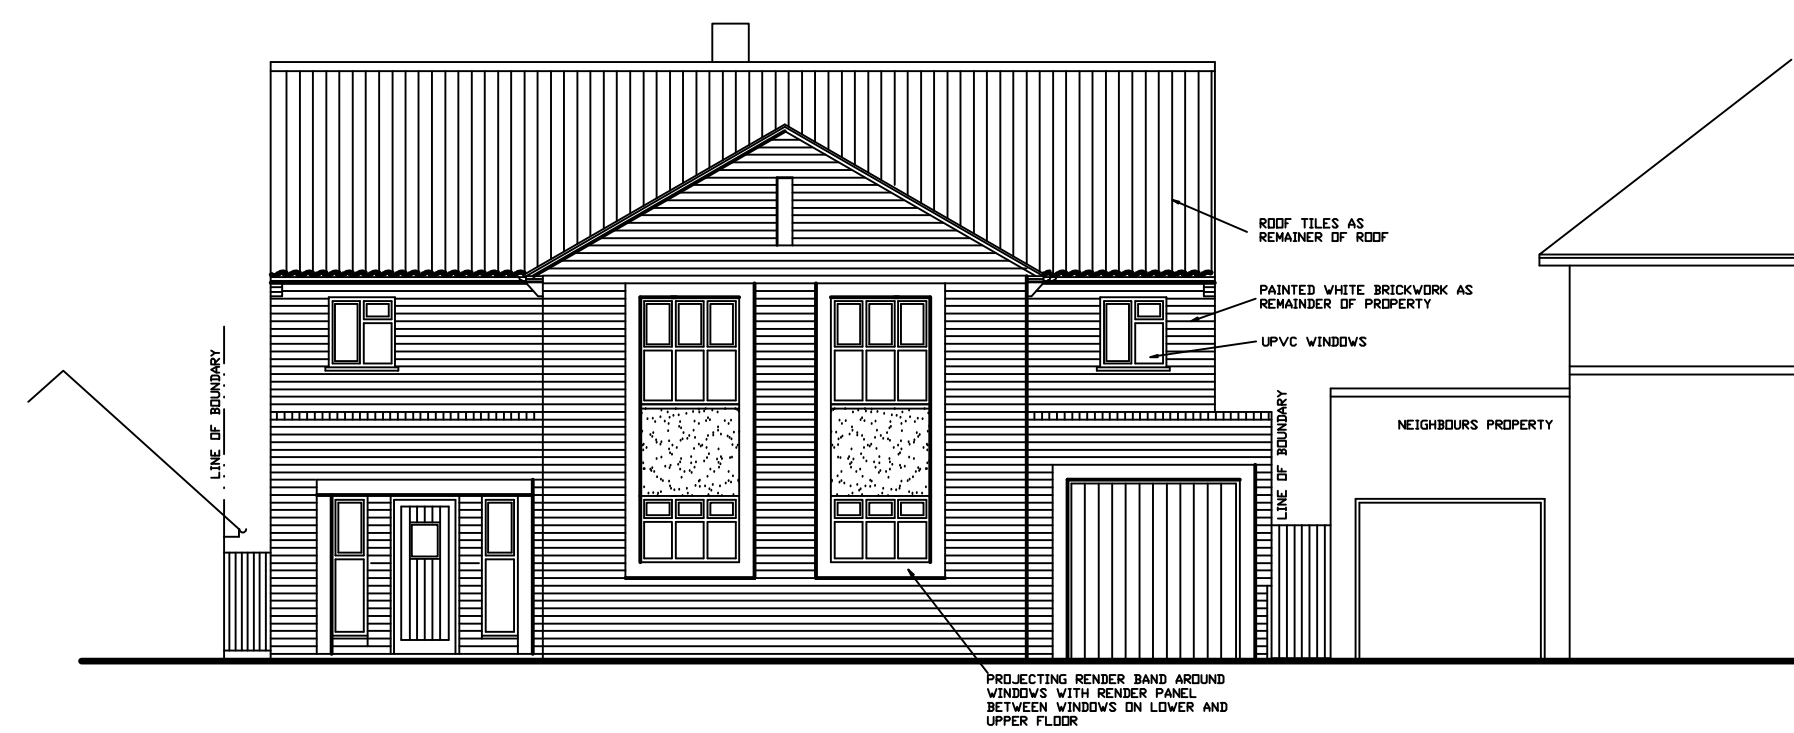


FRONT ELEVATION PROPOSED

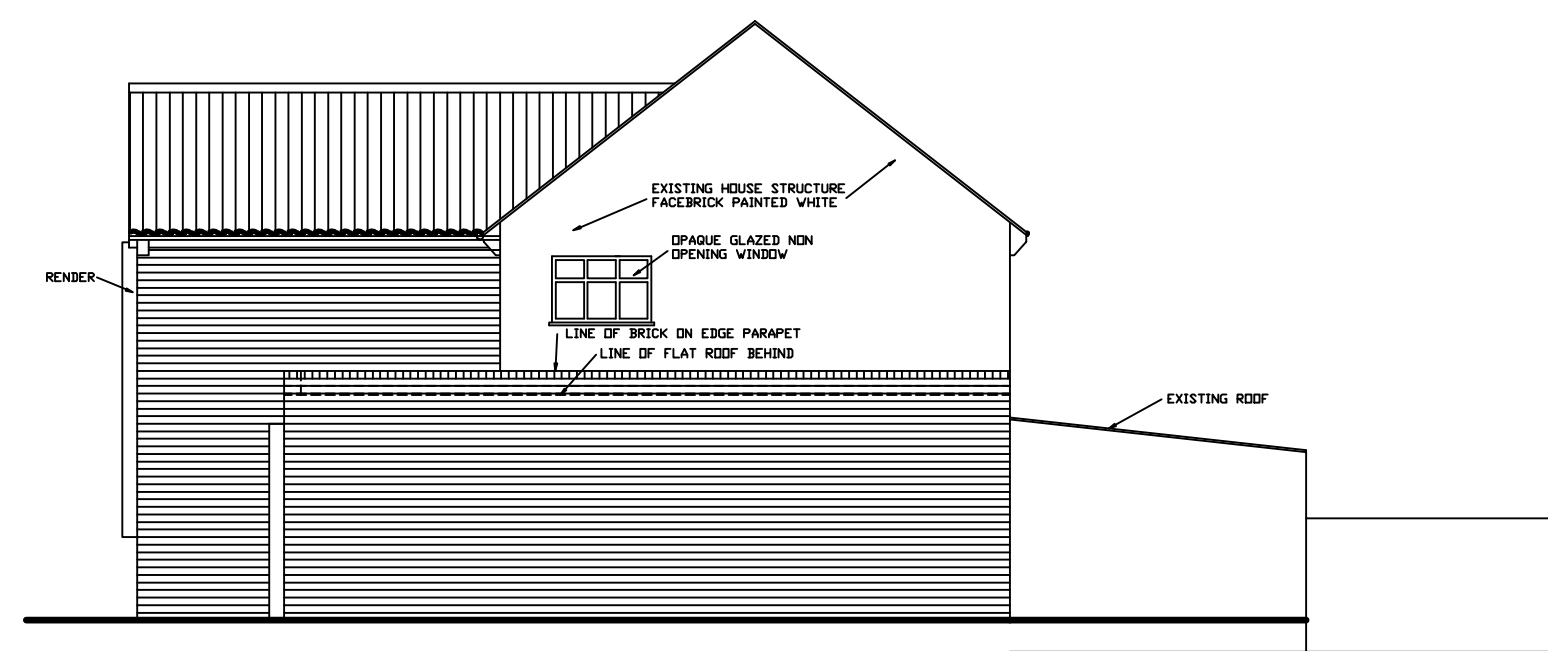


SIDE ELEVATION PROPOSED

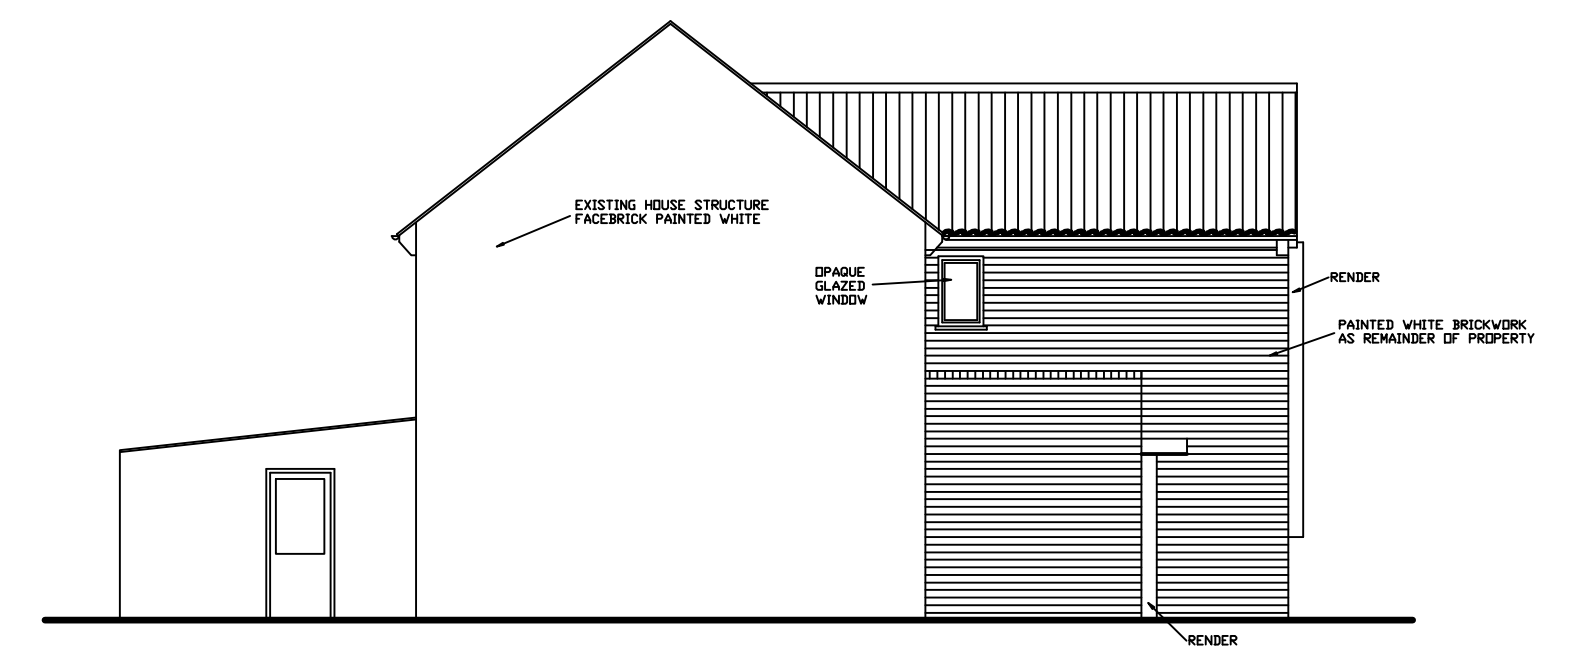


SIDE ELEVATION PROPOSED

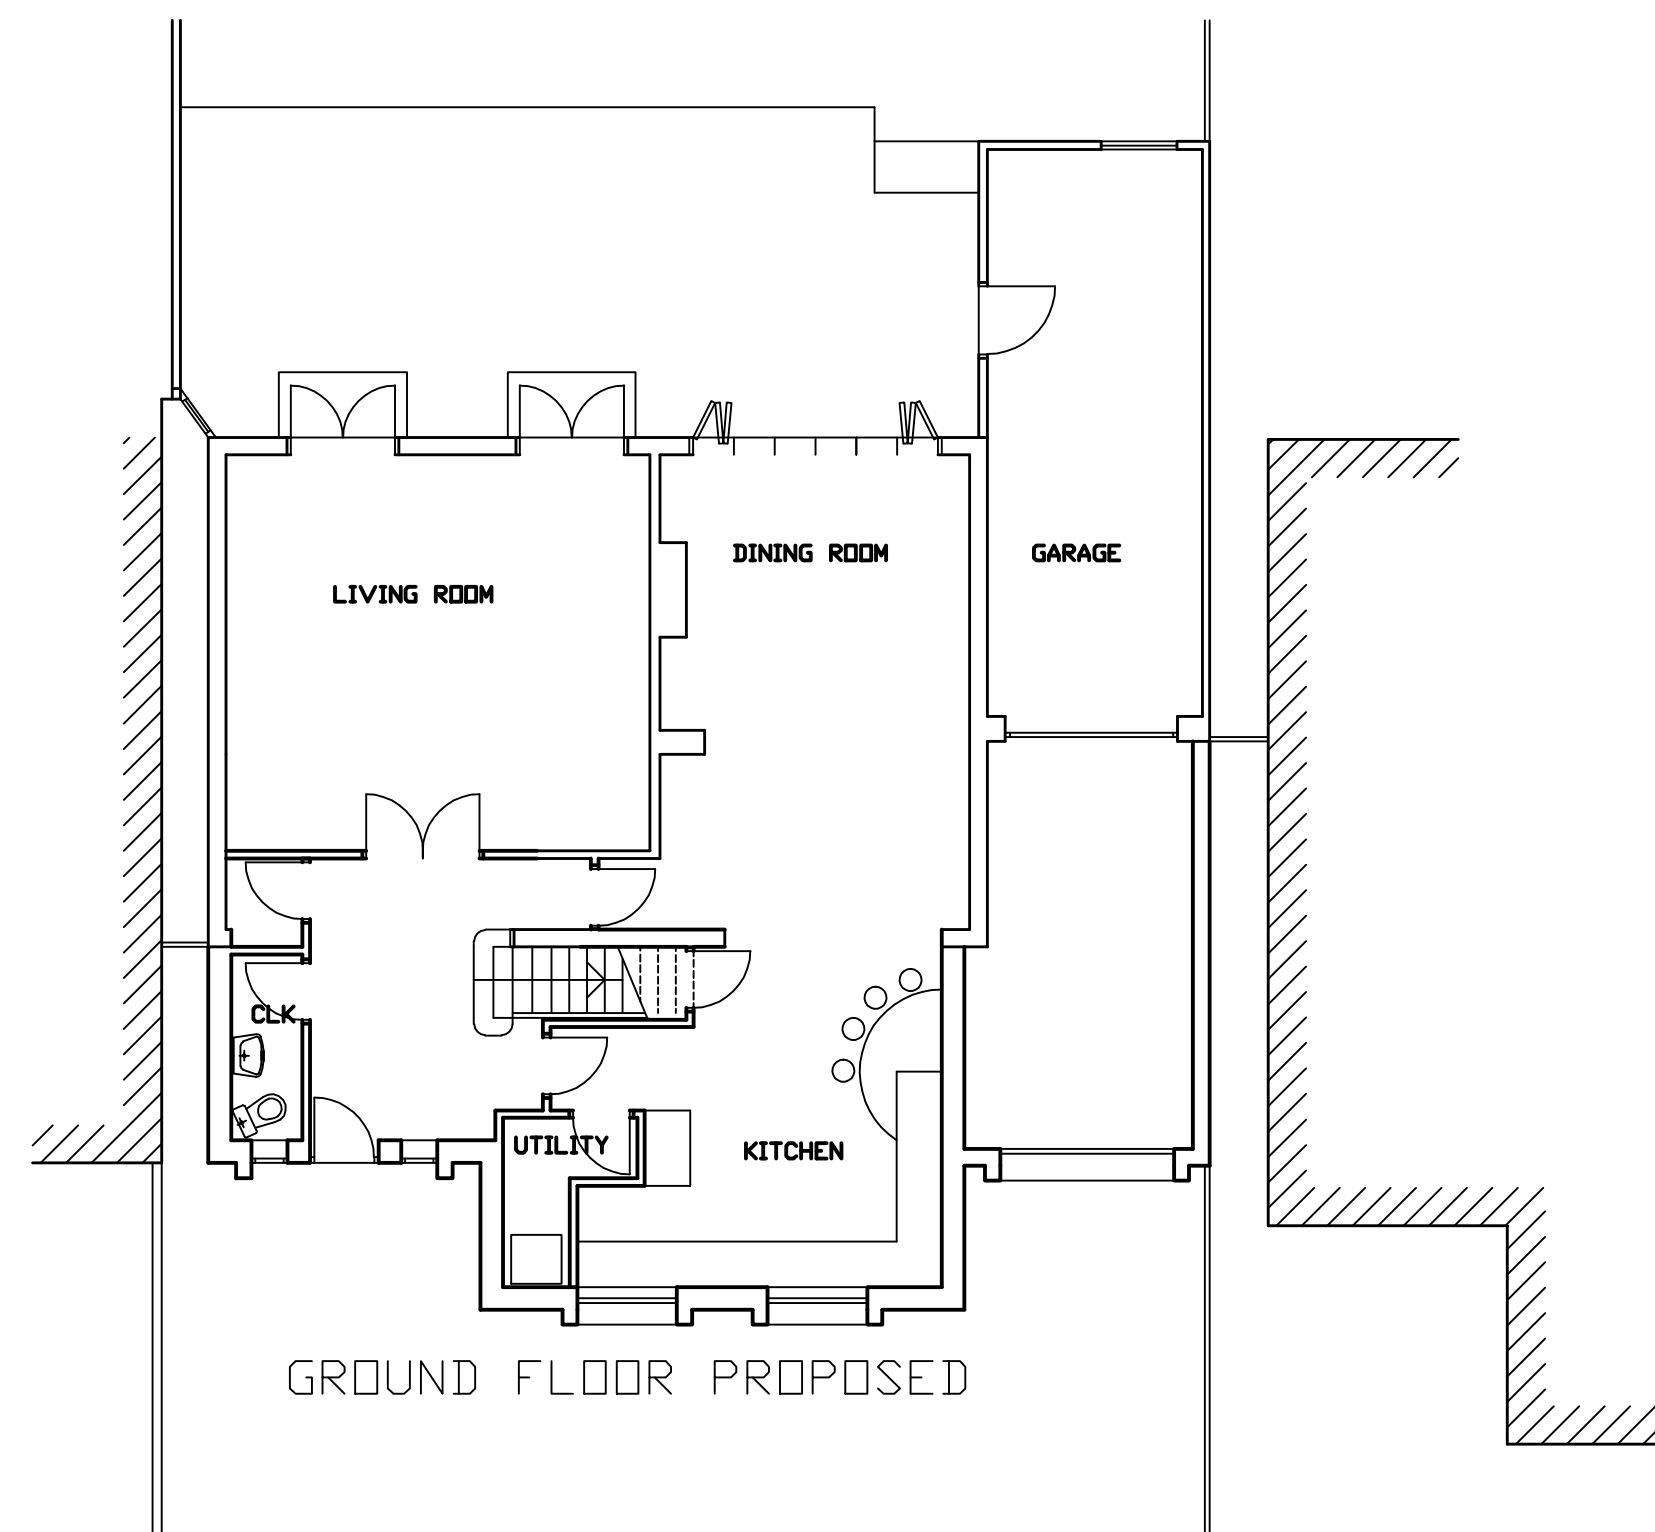

GROUND FLOOR PROPOSED

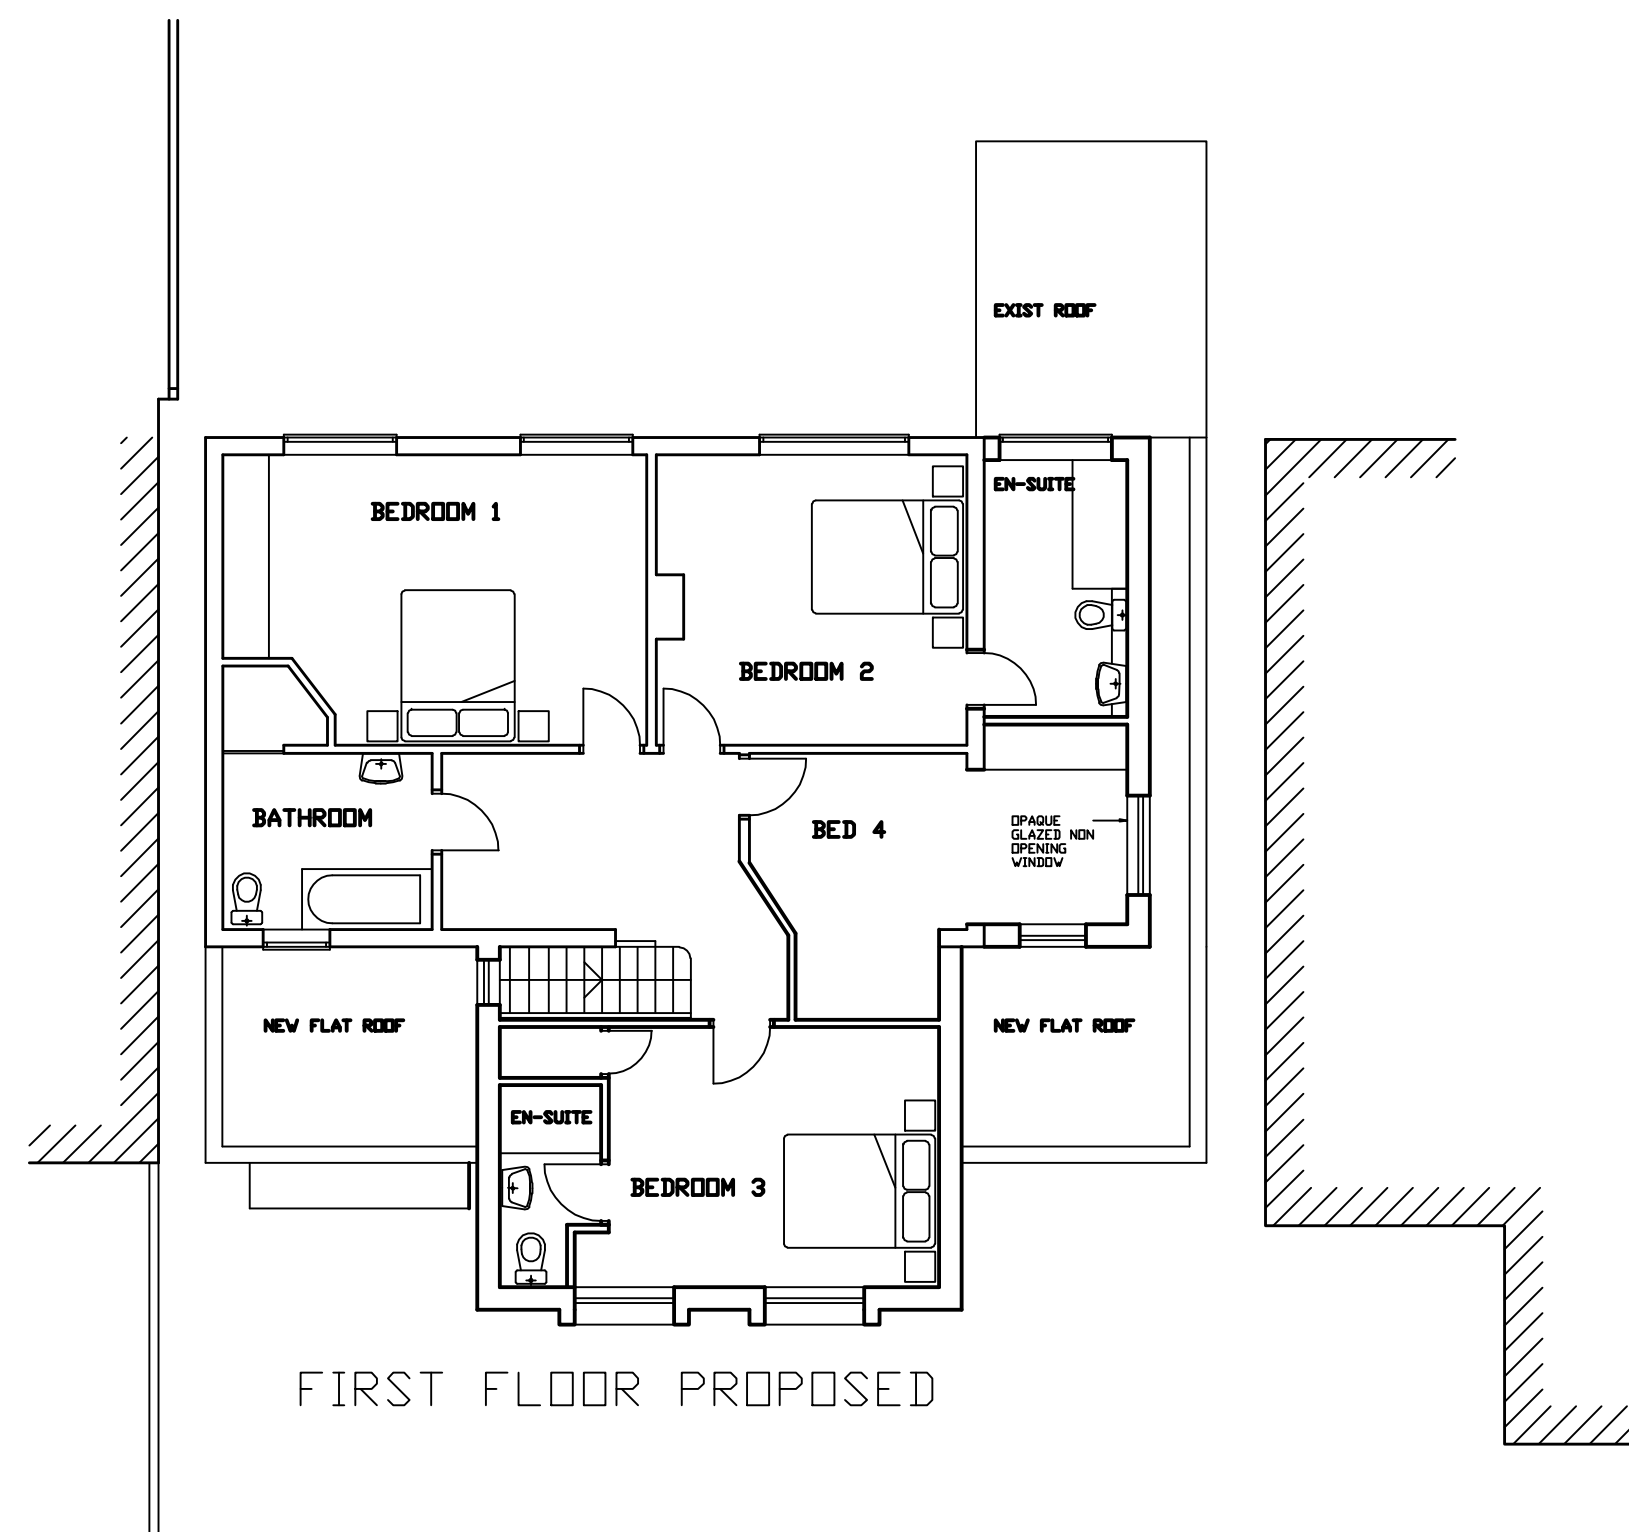


FIRST FLOOR PROPOSED

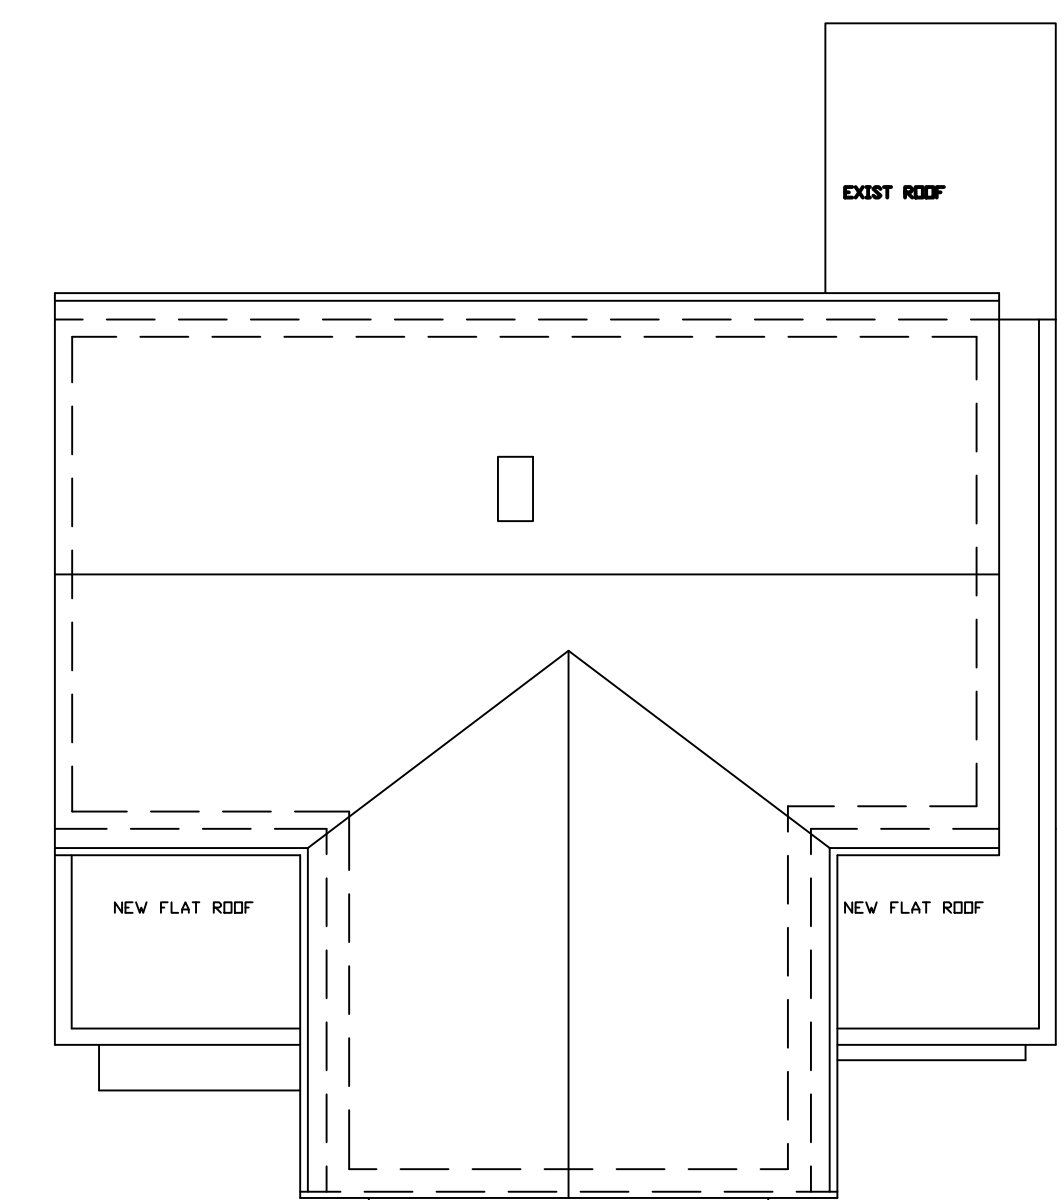

ROOF PLAN PROPOSED

15 ST LAWRENCE DRIVE PINNER HA5 2RL

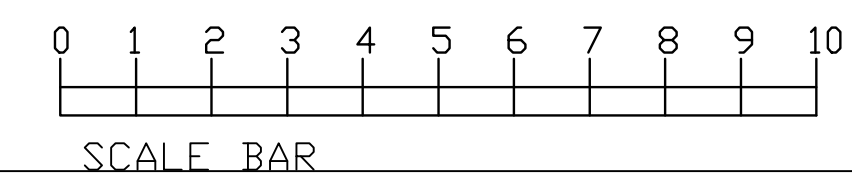

REVISIONS:		SCALE: 1:100	DATE: 15/03/01
1	5TH AUG 2015	FASCIAE AND WINDOWS ALTERED	
DRAWING NUMBER: 15/03/01		REV B	