




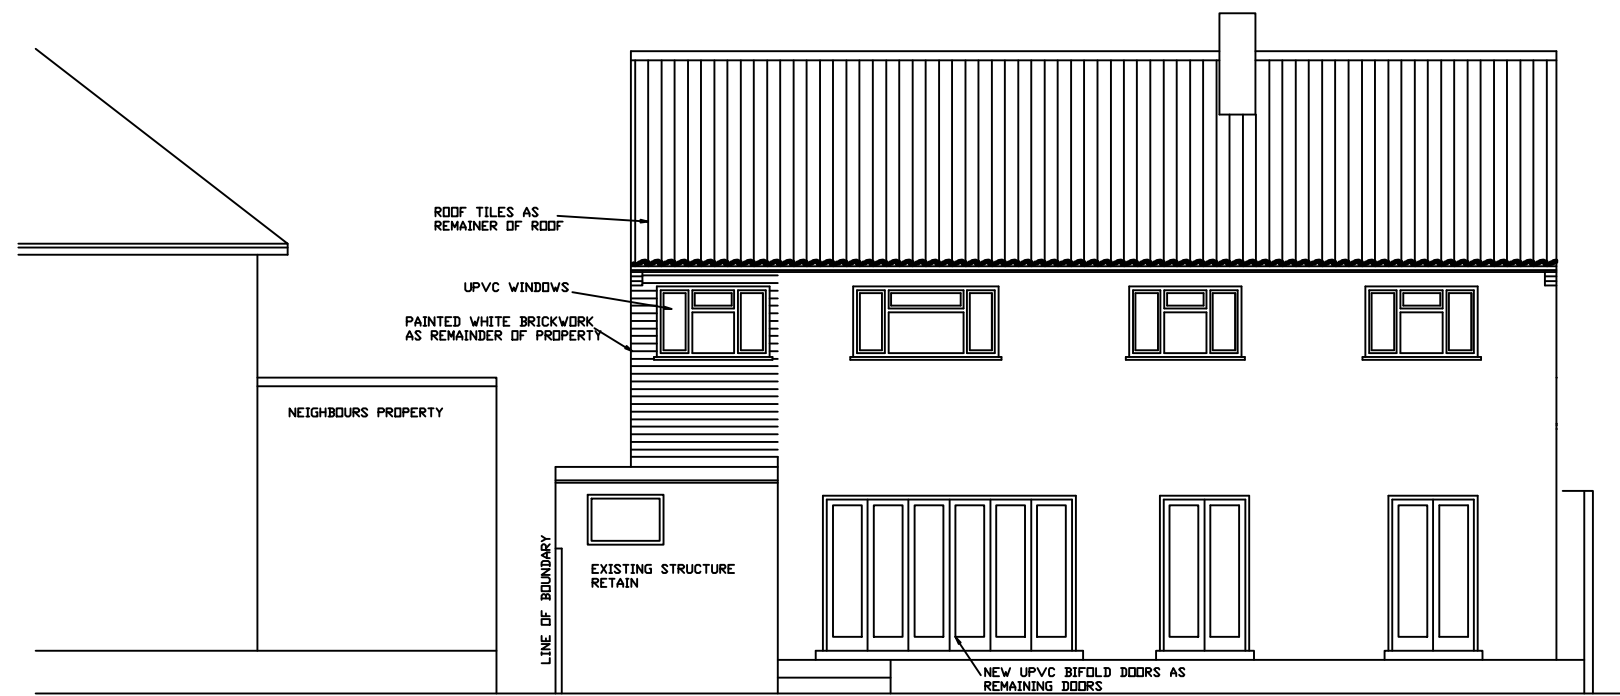


REAR ELEVATION PROPOSED

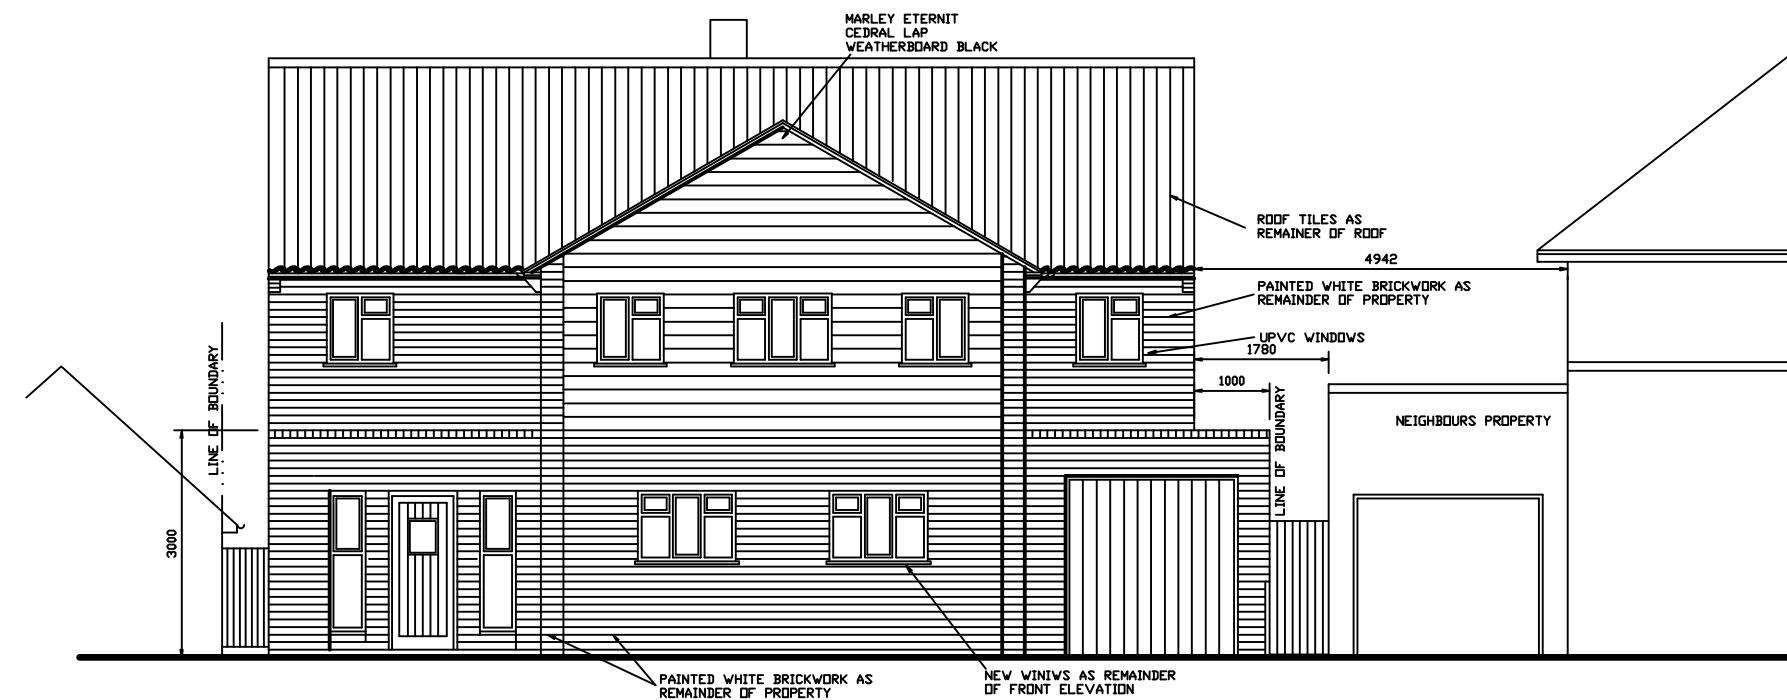


FRONT ELEVATION PROPOSED

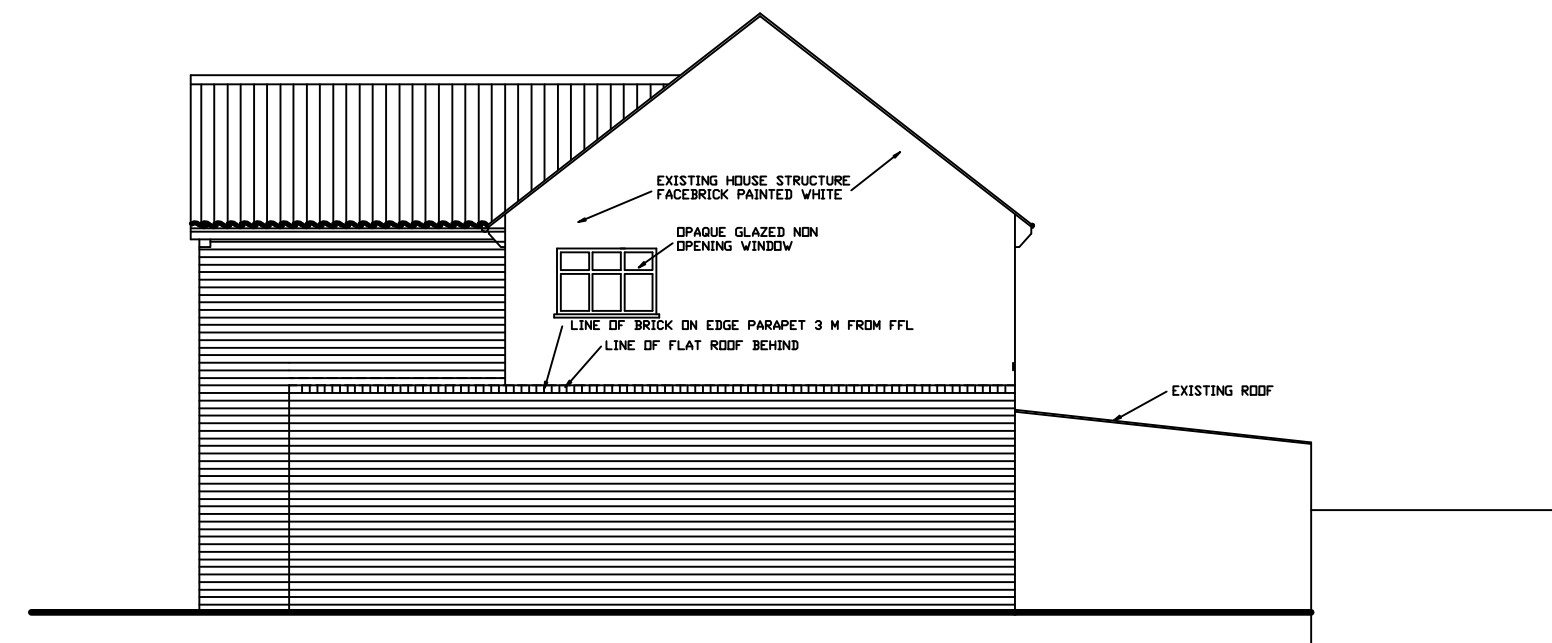


SIDE ELEVATION PROPOSED

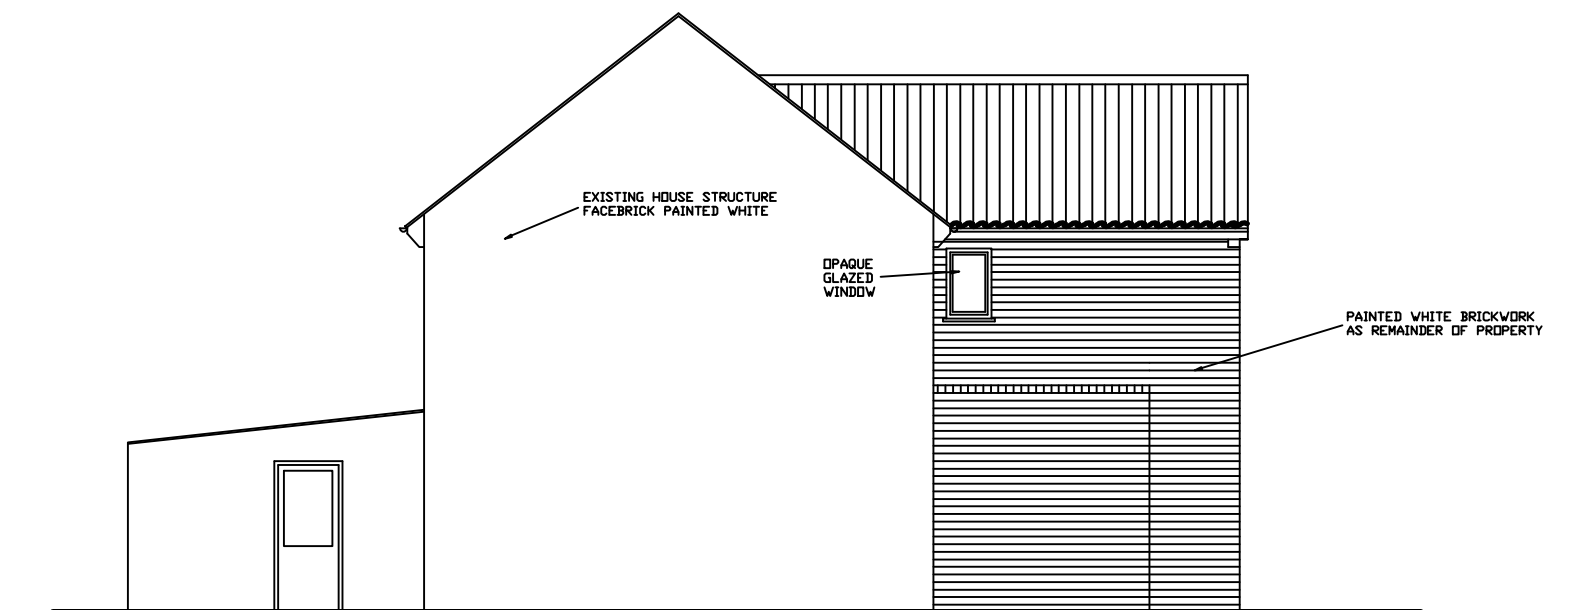


SIDE ELEVATION PROPOSED

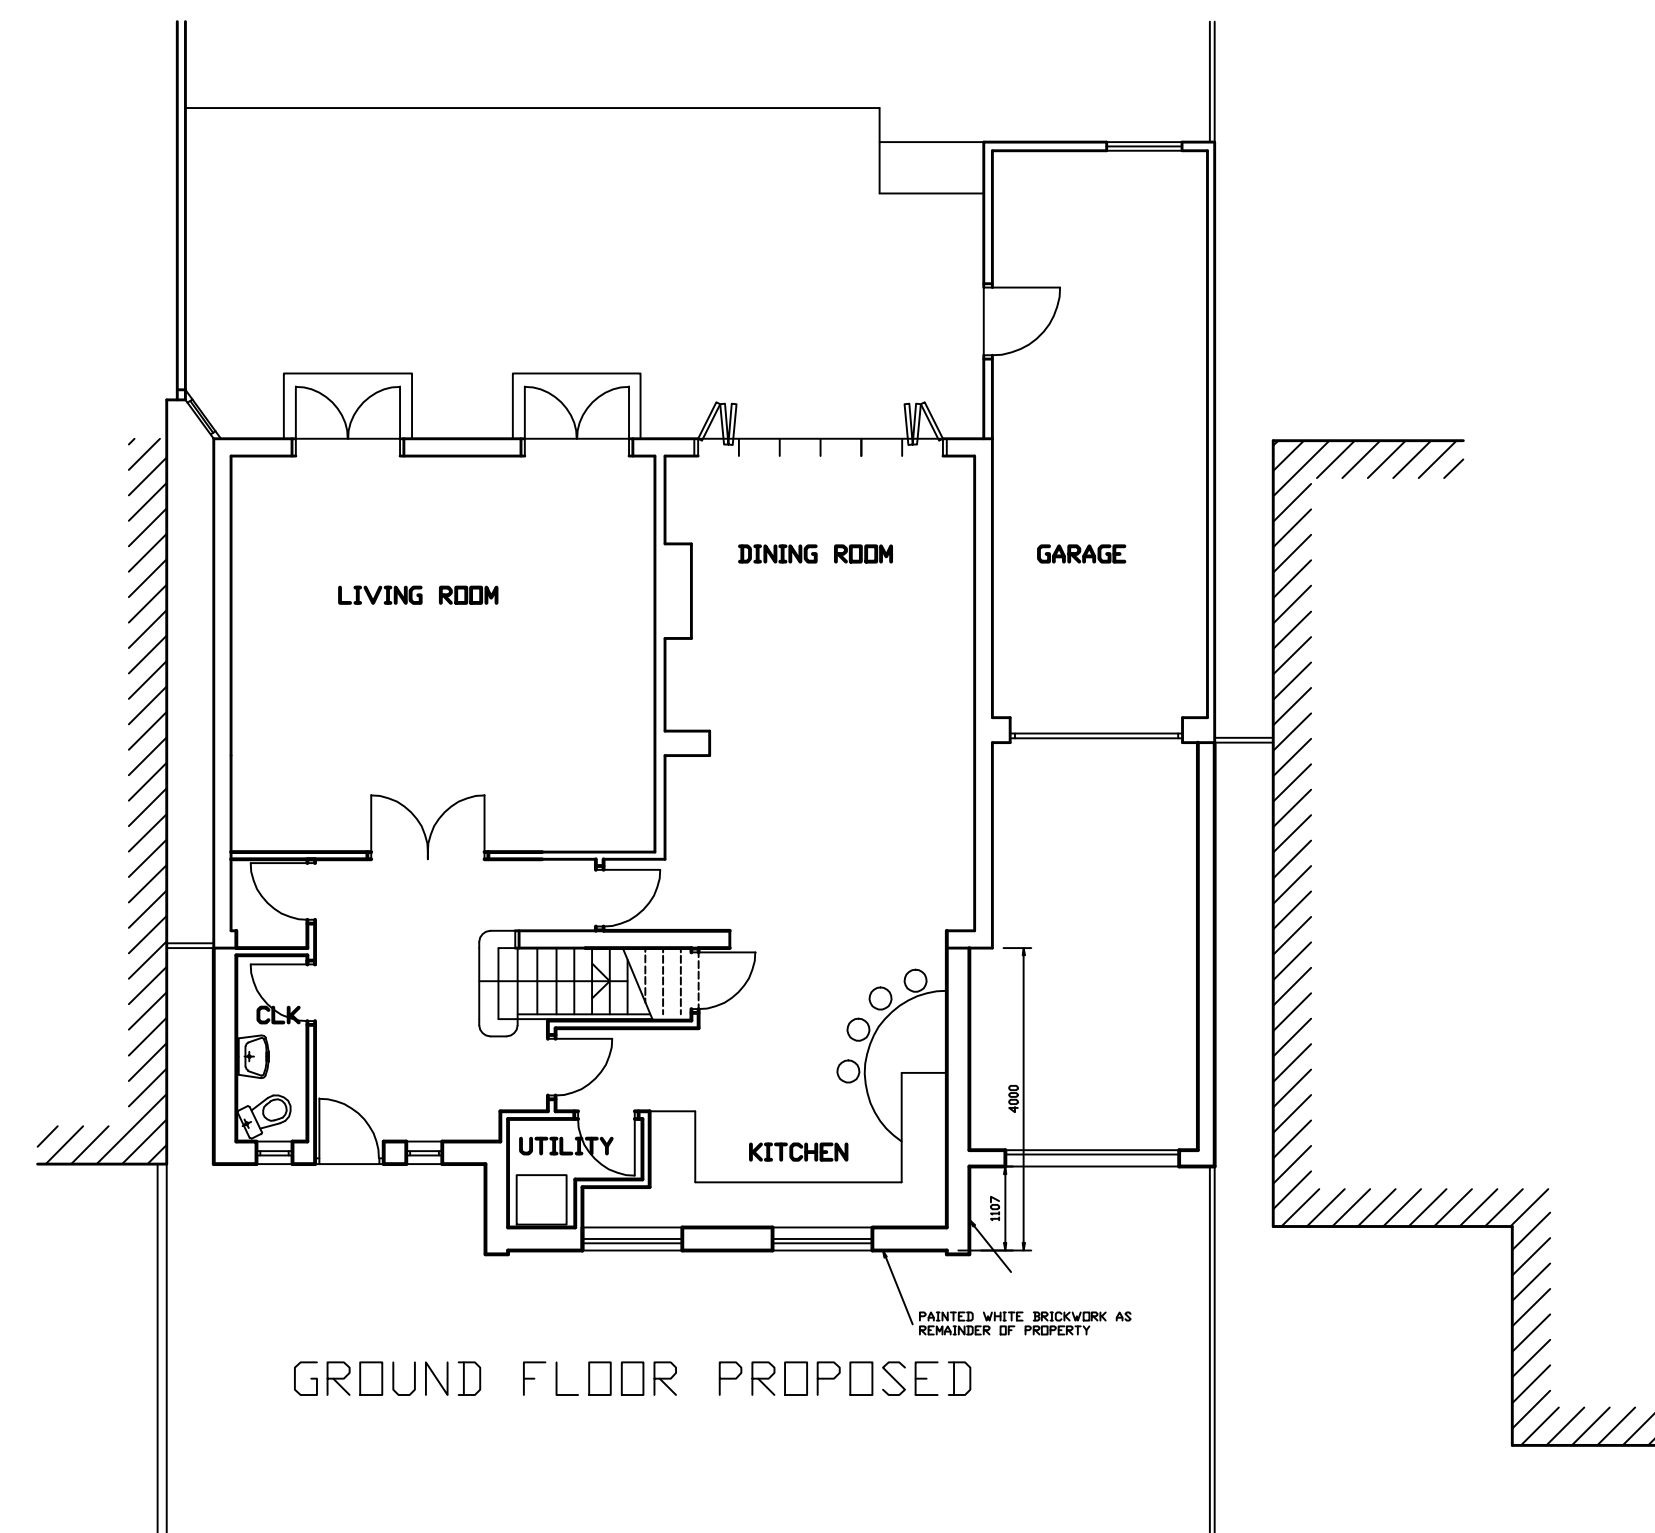

GROUND FLOOR PROPOSED

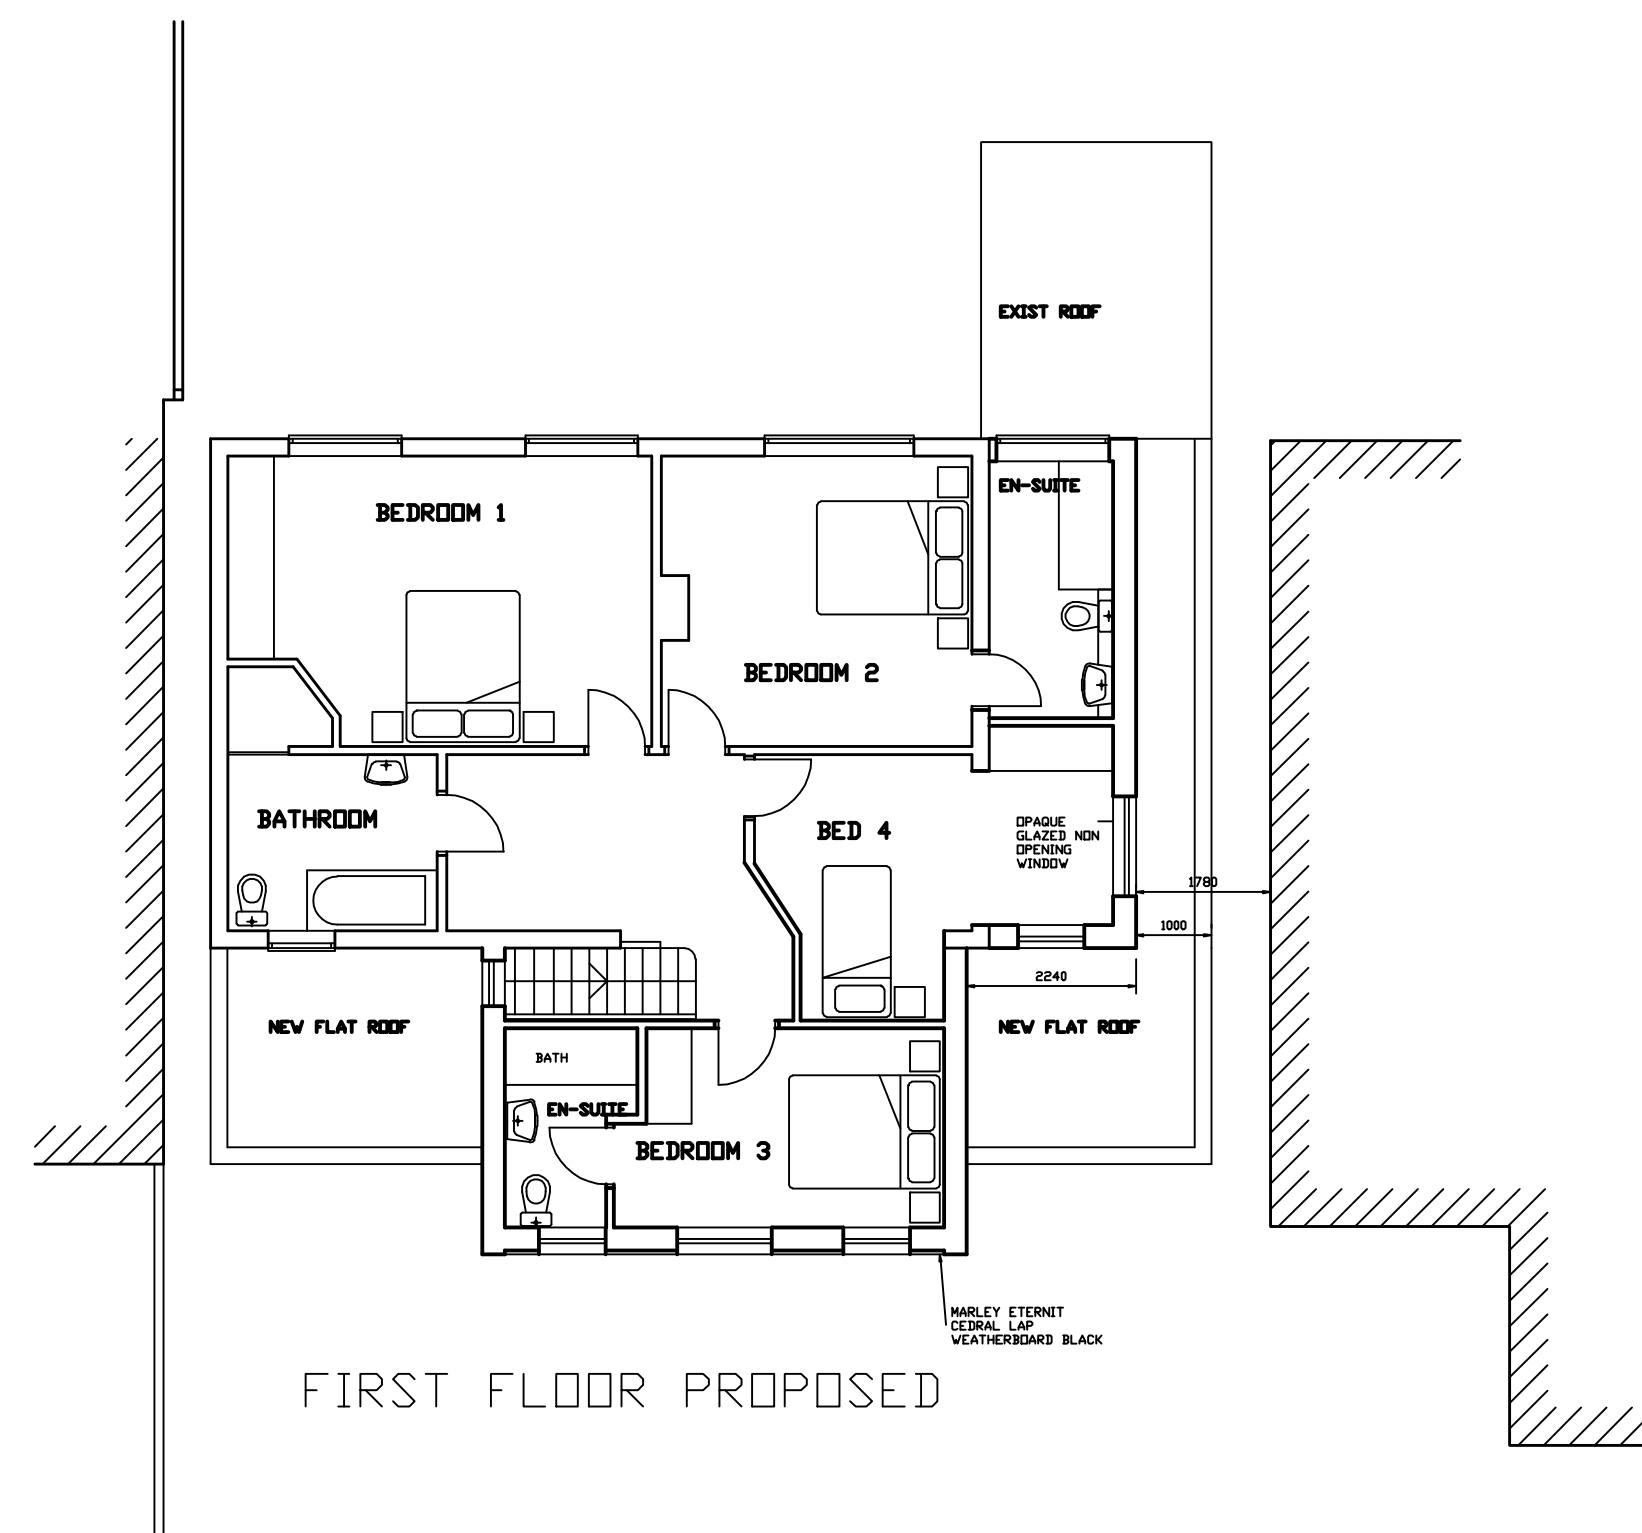


FIRST FLOOR PROPOSED

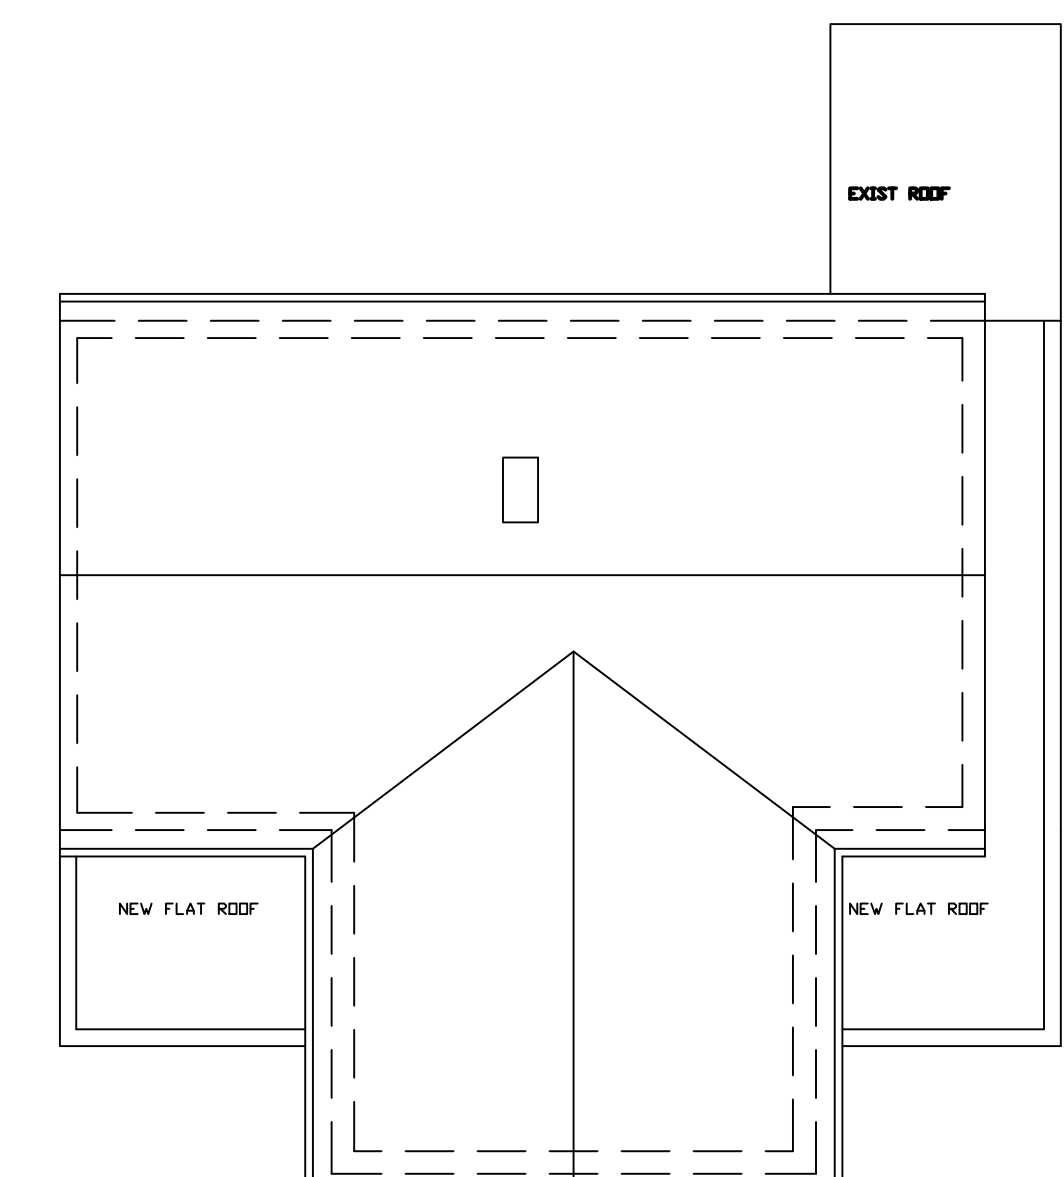

ROOF PLAN PROPOSED

15 ST LAWRENCE DRIVE PINNER HA5 2RL

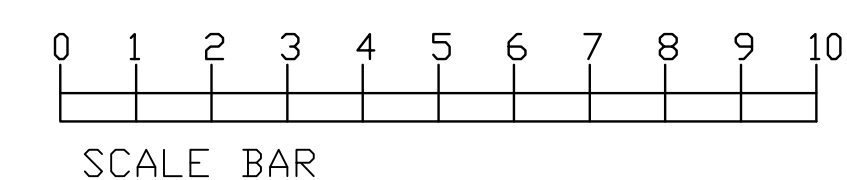

REVISIONS		SCALE: 1:100	DATE: 15/03/01
B 5TH AUG 2015	FASCAD AND WINDOWS ALTERED	DRAWING NUMBER: 15/03/01	REV E
C 18 MARCH 16	FASCAD AND WINDOWS ALTERED		
D 24 JUNE 16	FASCAD AND DIMENSIONS ALTERED		
E 12 JULY 16	FASCAD AND DIMENSIONS ALTERED AND COLOUR		