


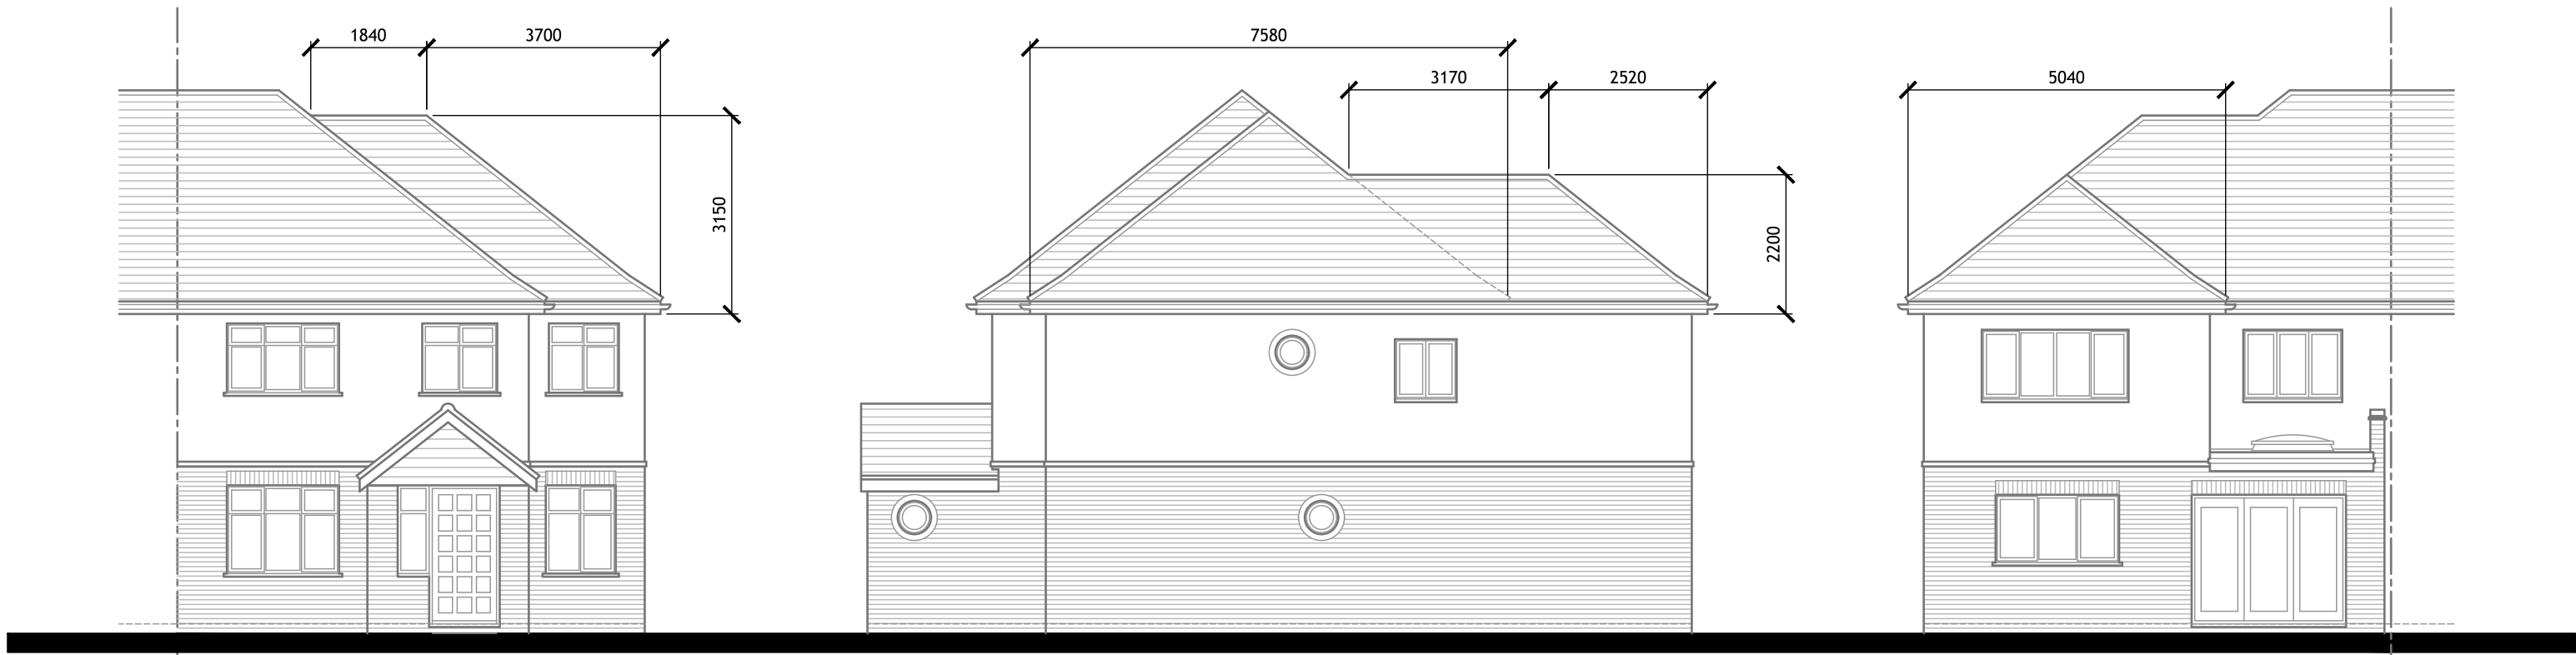

EXISTING FRONT ELEVATION

EXISTING SIDE ELEVATION

EXISTING REAR ELEVATION

VOLUME OF ROOF EXTENSION



VOLUME OF EXISTING REAR EXTENSION ROOF
TO BE REMOVED = $2.20 \times 5.04 \times 0.5 \times 3.15 = 17.5\text{m}^3$

VOLUME OF EXISTING SIDE EXTENSION ROOF
TO BE REMOVED = $7.50 \times 3.15 \times 0.5 \times 1.84 = 21.7\text{m}^3$

VOLUME OF REAR DORMER WINDOW
EXTENSION = $5.025 \times 1.88 \times 0.5 \times 2.925 = 13.8\text{m}^3$

VOLUME OF HIP TO GABLE CONVERSION =
 $3.55 \times 8.4 \times 0.5 \times 4.2 \times 0.5 = 31.33\text{m}^3$


TOTAL INCREASED VOLUME = 47.13m^3

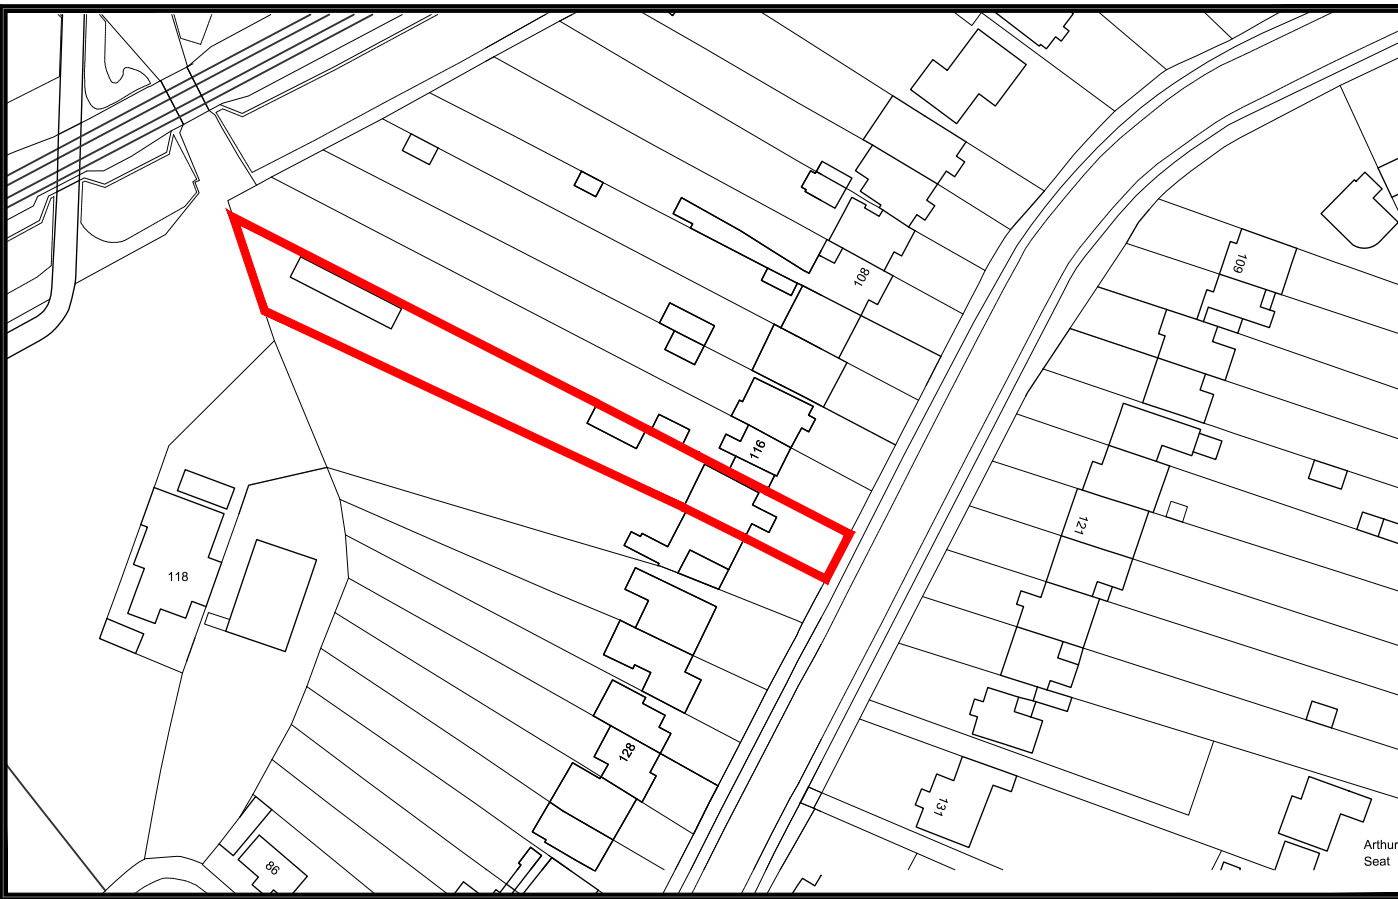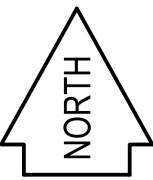


LOCATION PLAN




PROPOSED FRONT ELEVATION

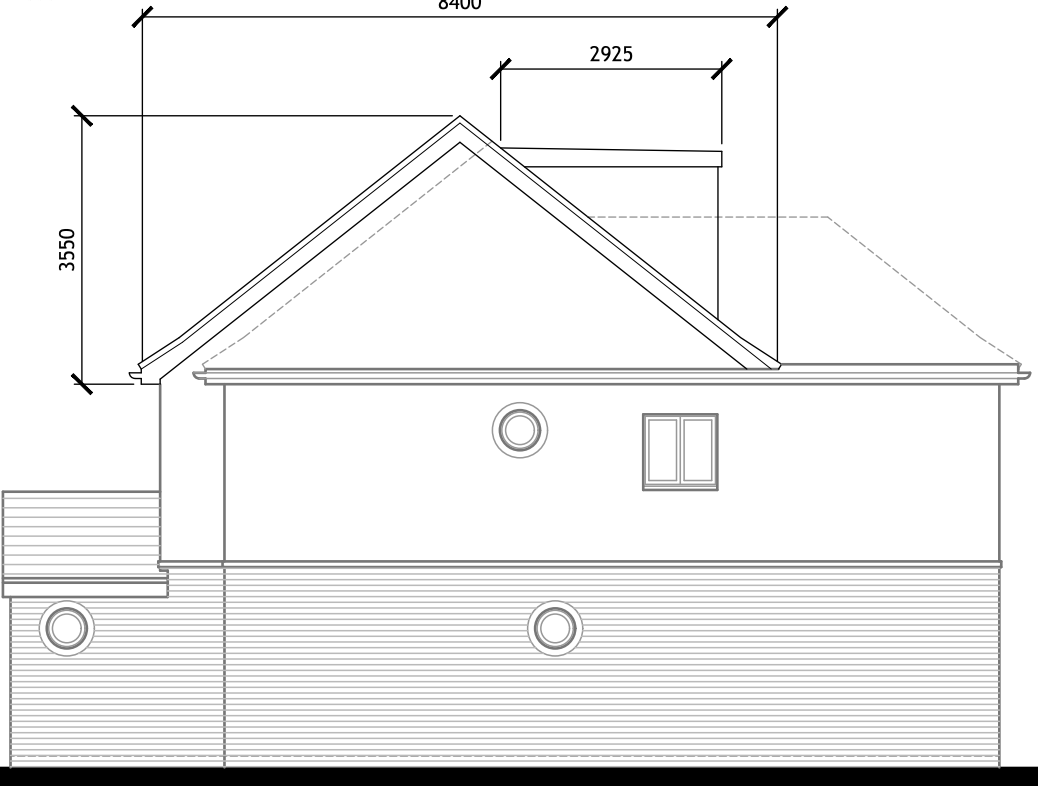


PROPOSED SIDE ELEVATION

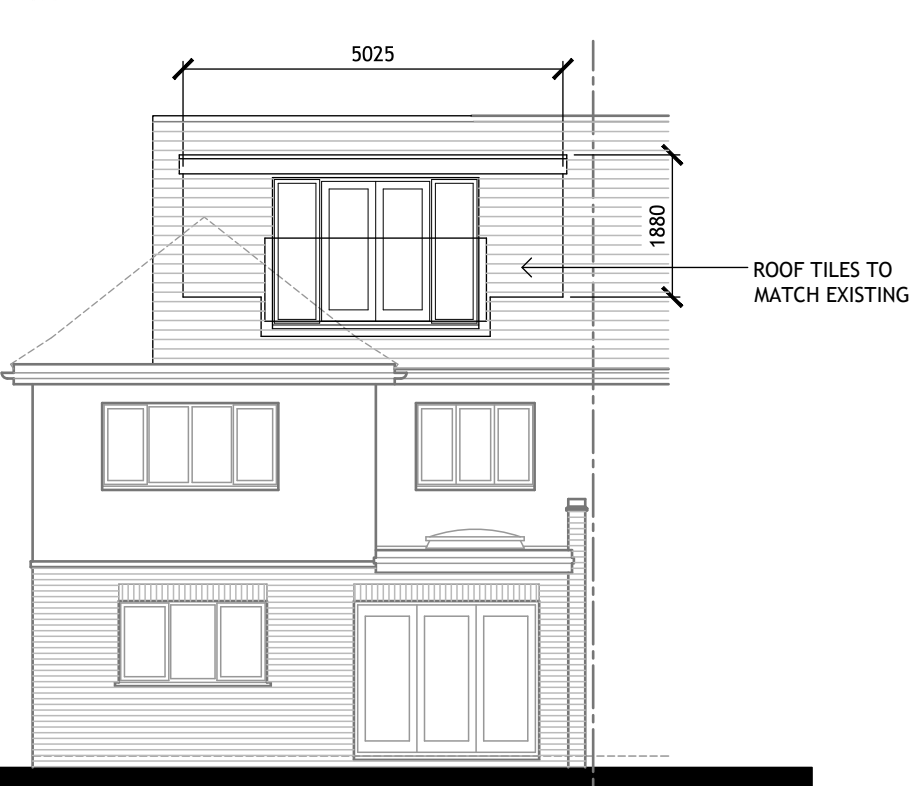


PROPOSED REAR ELEVATION

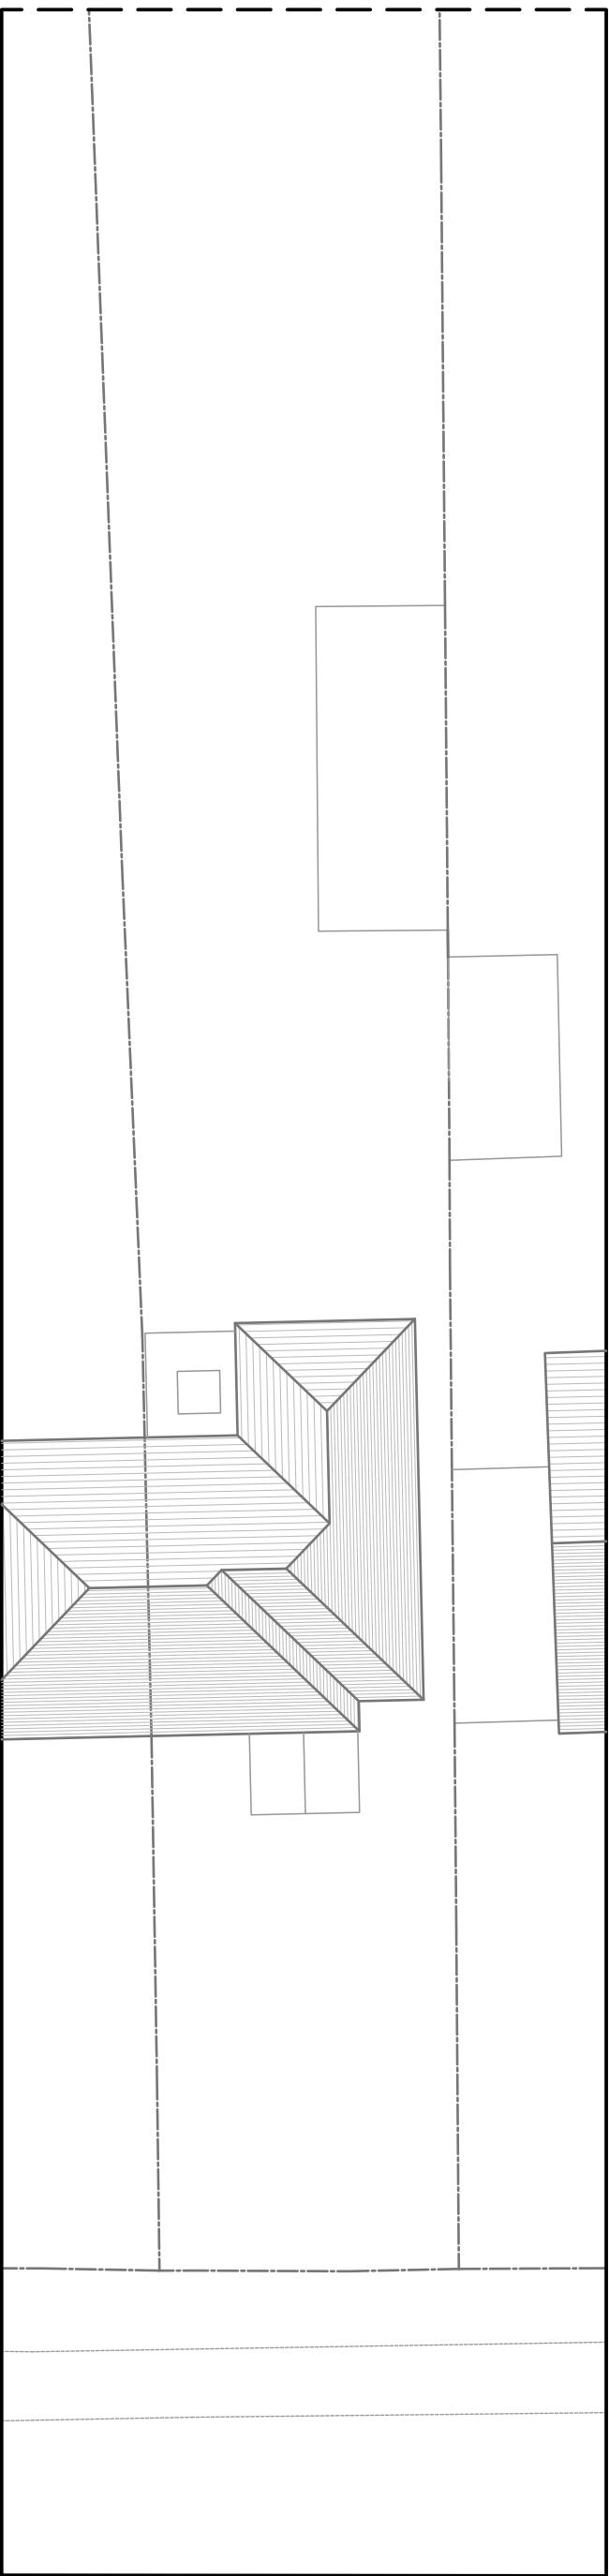

EXISTING SITE PLAN

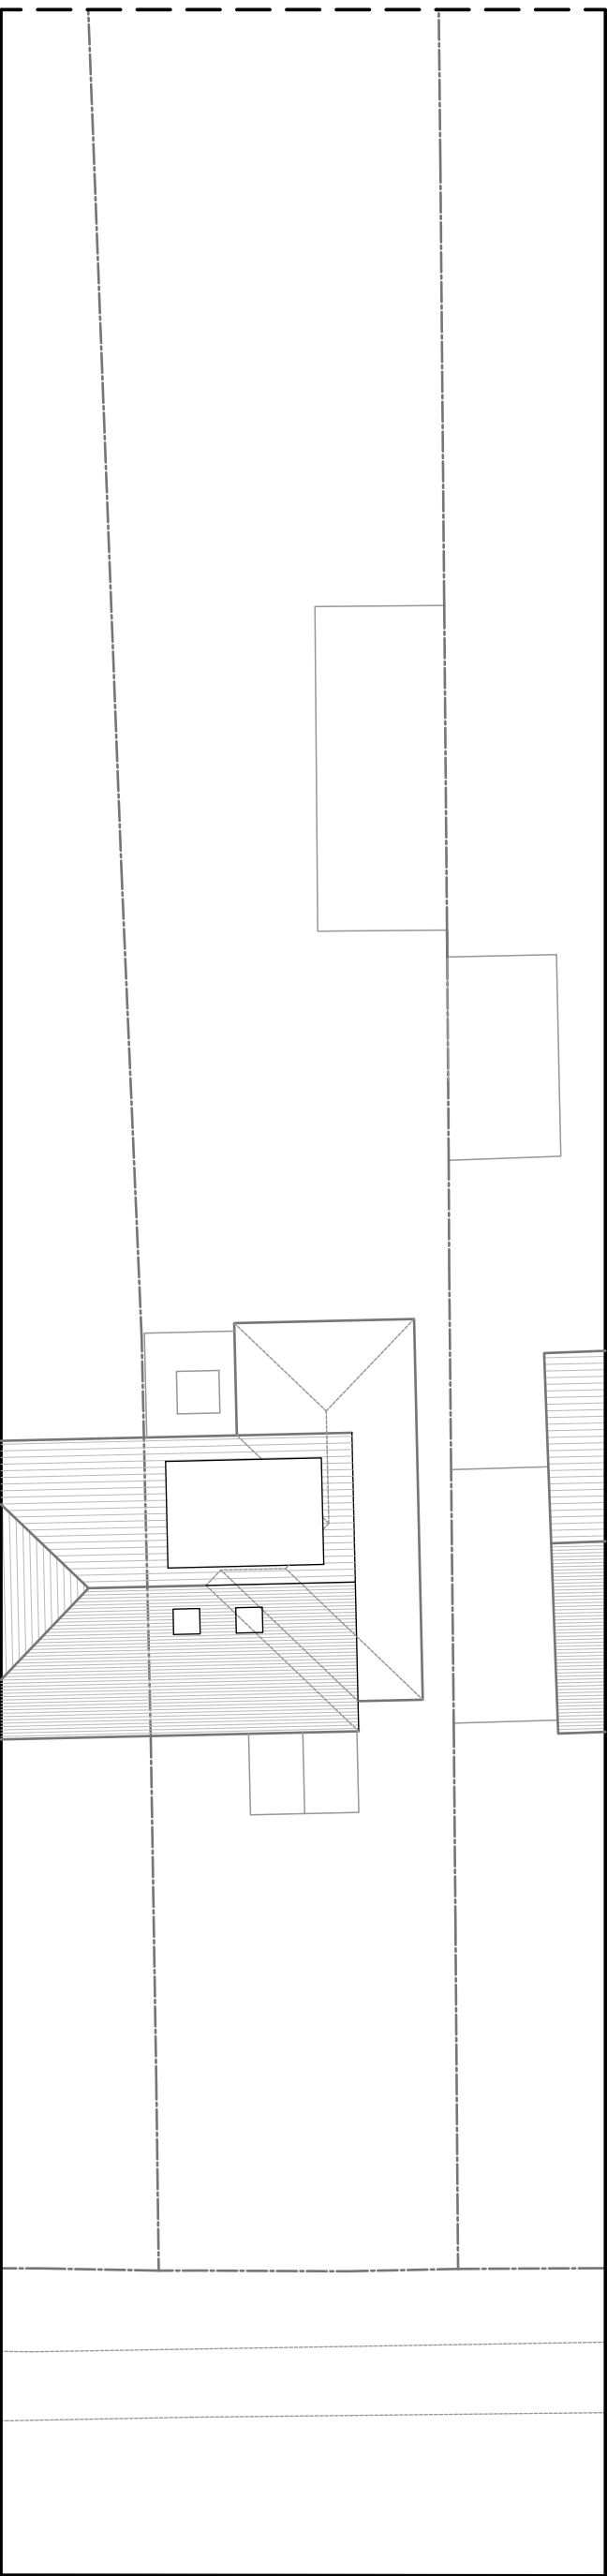

PROPOSED SITE PLAN

 

REV.	DATE	DESCRIPTION	BY
B	10/11/19	SCHEME AMENDED	PWR
A	20/11/18	SCHEME AMENDED	PWR

Client
Mr S. SPARKS


Project
PROPOSED LOFT CONVERSION
118 HERCIES ROAD, UXBRIDGE

Title
EXISTING/PROPOSED ELEVATIONS
SCHEME 1

p.w.roseman associates ltd.
Civil and Structural Draughting Services

8 The Firs
St. Albans
Herts
AL1 1UN
Tel: 01727 815341

info@pwrseman.com

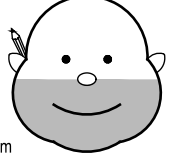

Designed by:-
Drawn by:-
Checked by:-
Date:-

P.W.R.
P.W.R.
P.W.R.
Apr 19

Scales @ A1:- 1:100

DRAWING No.

1506/01

REV. B