



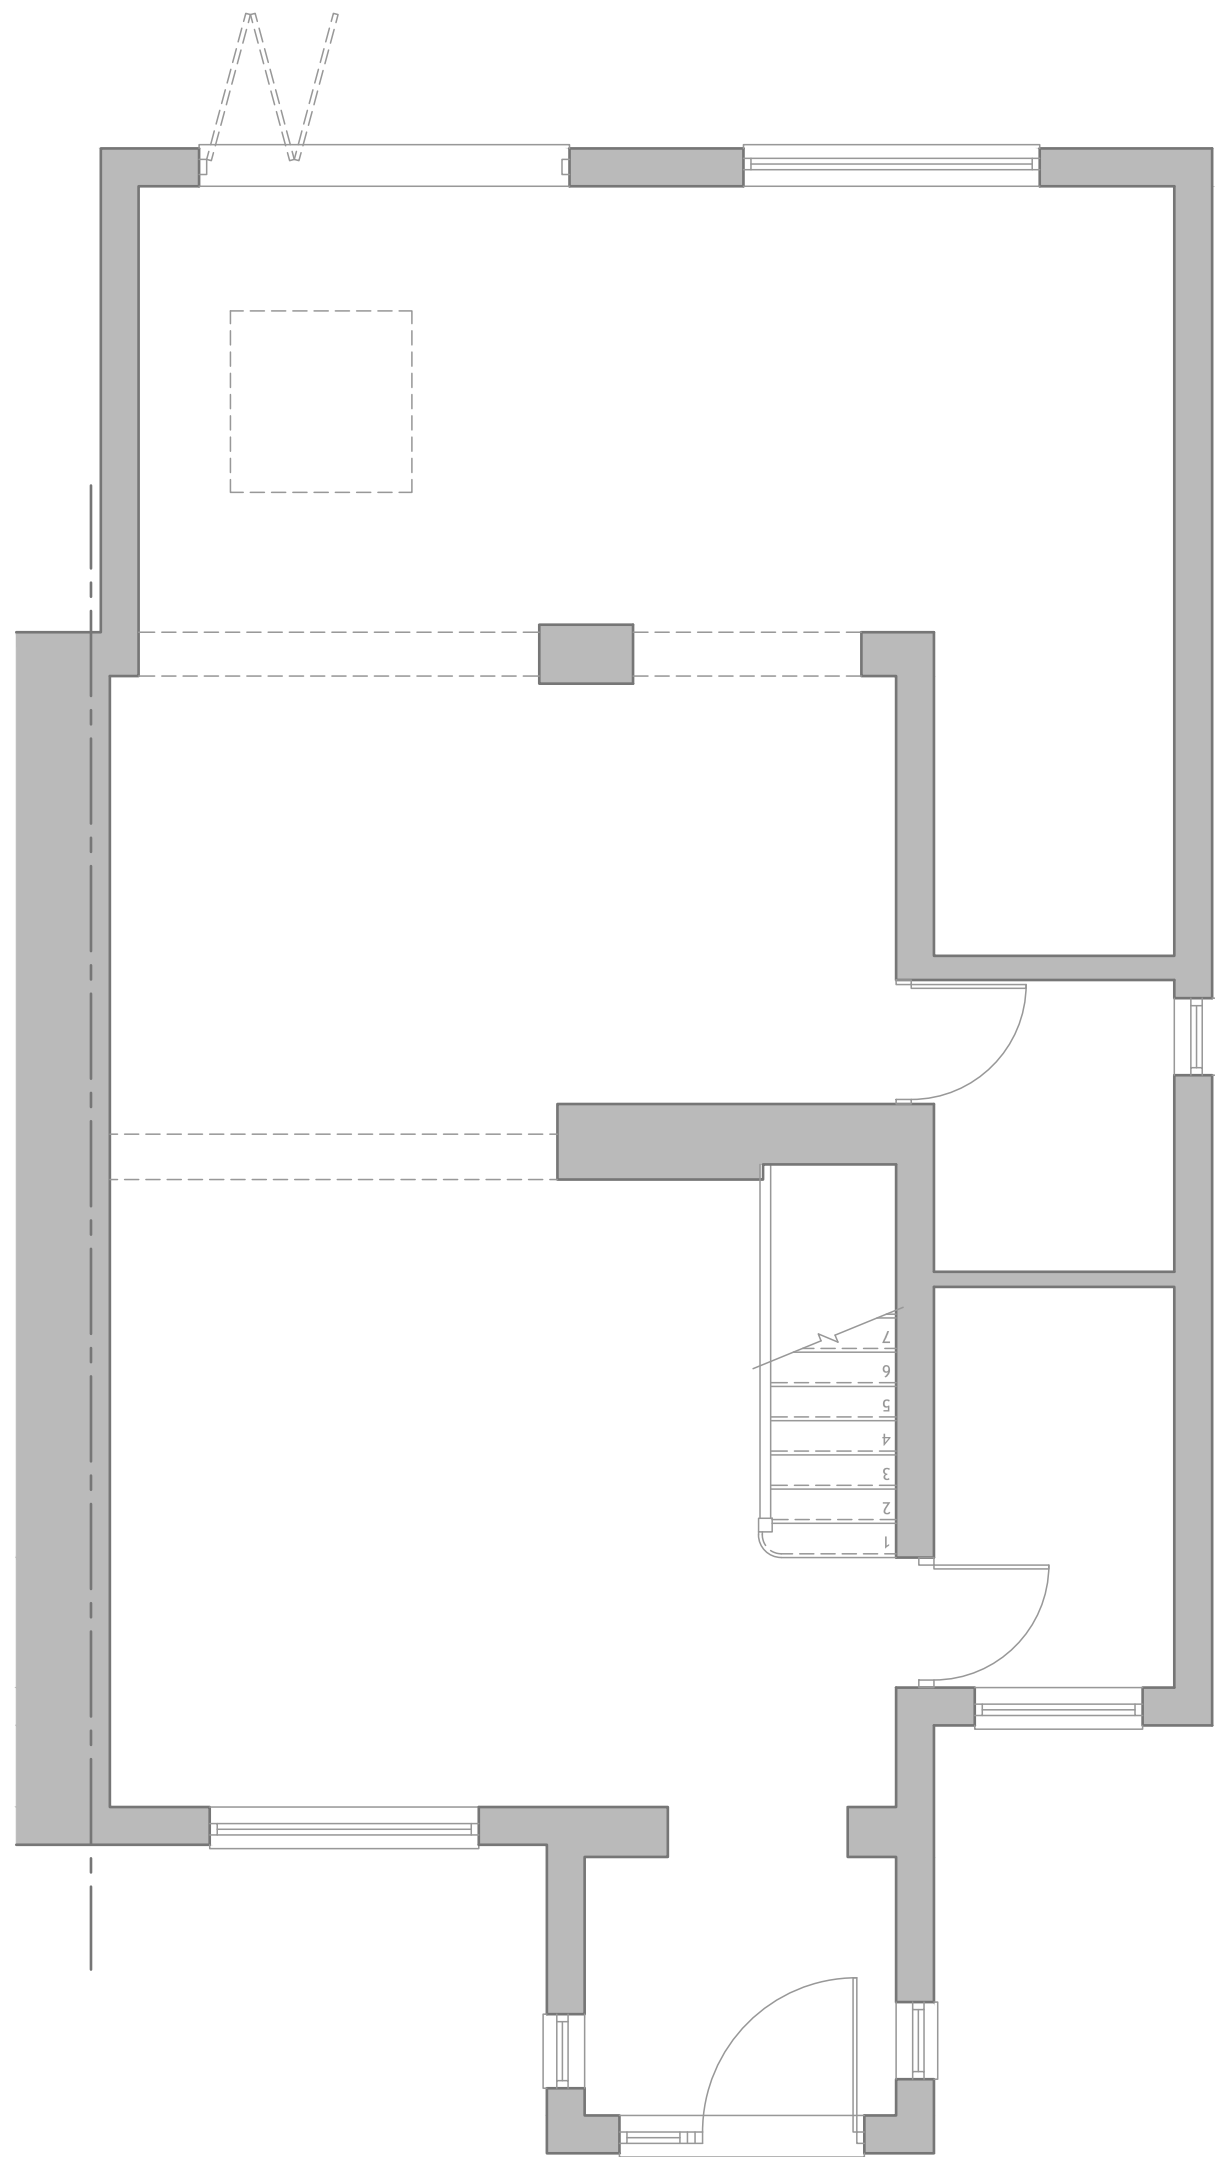


EXISTING/PROPOSED GROUND FLOOR PLAN

1:50

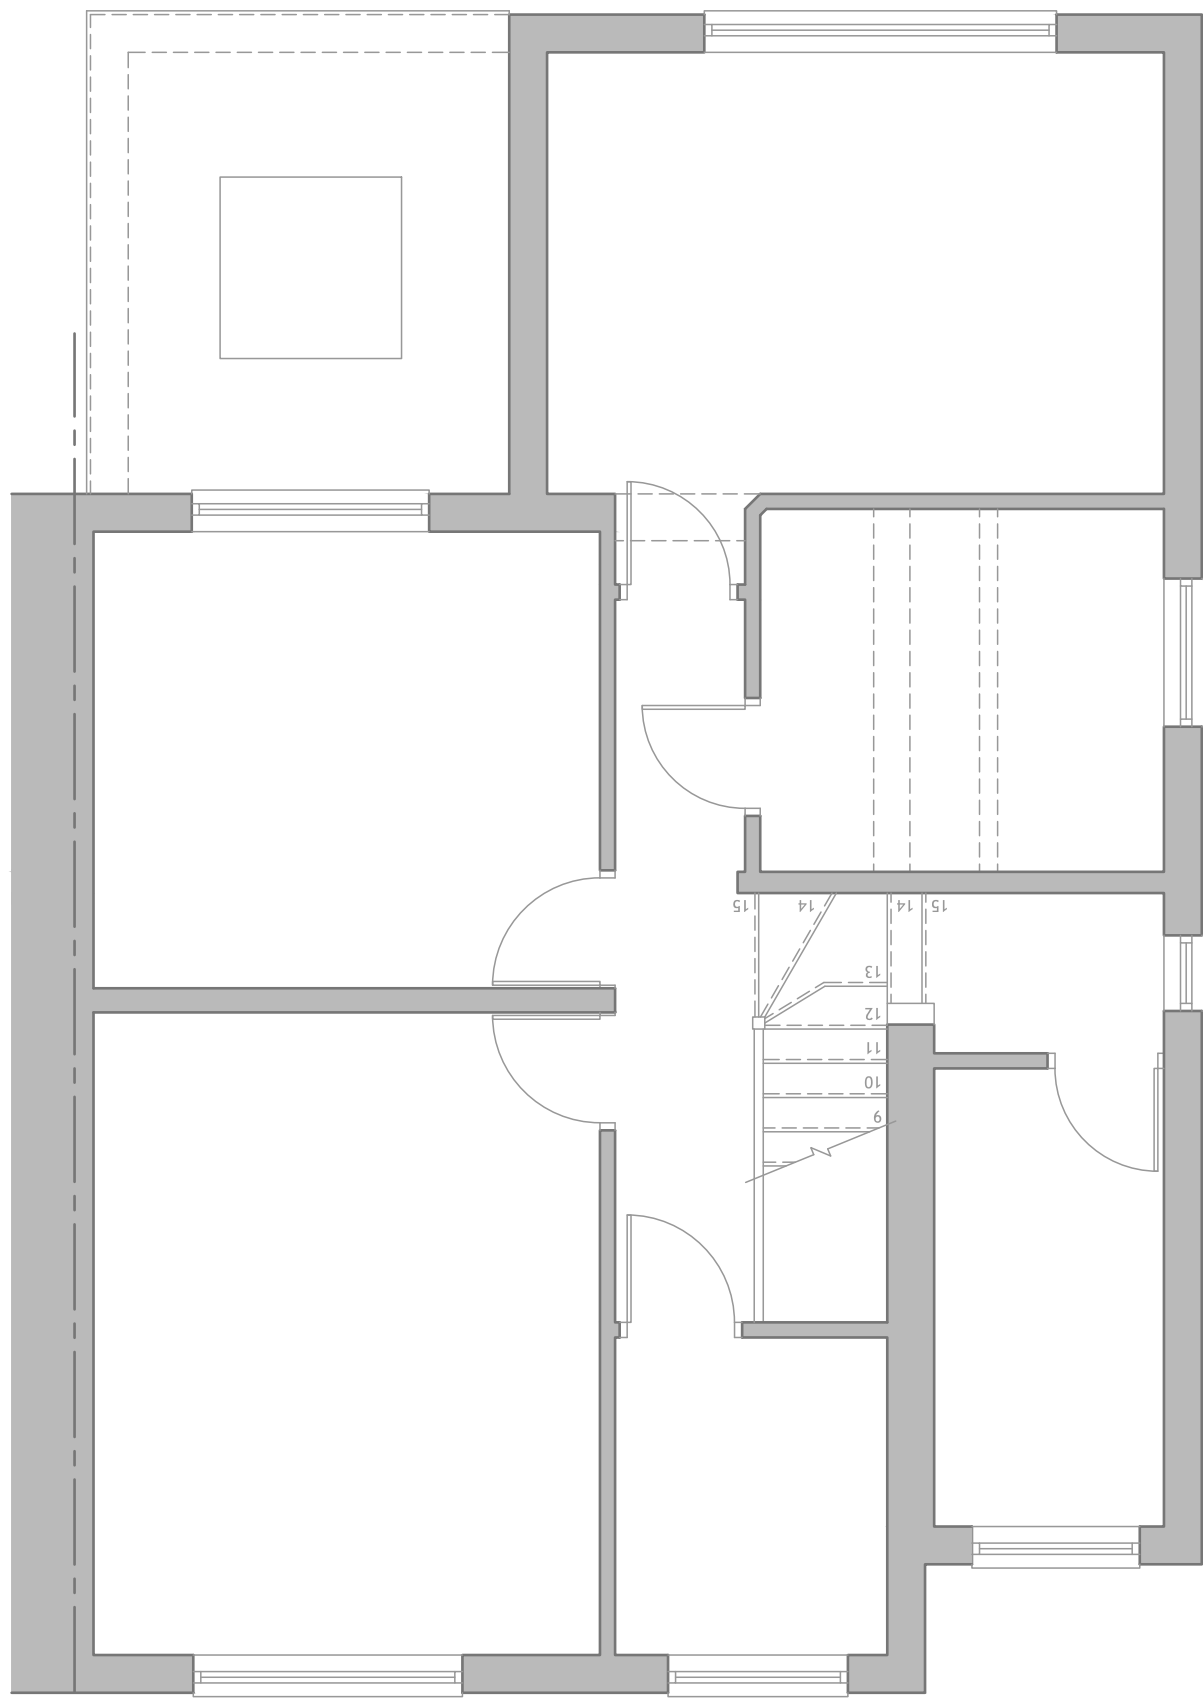


EXISTING FIRST FLOOR PLAN

1:50

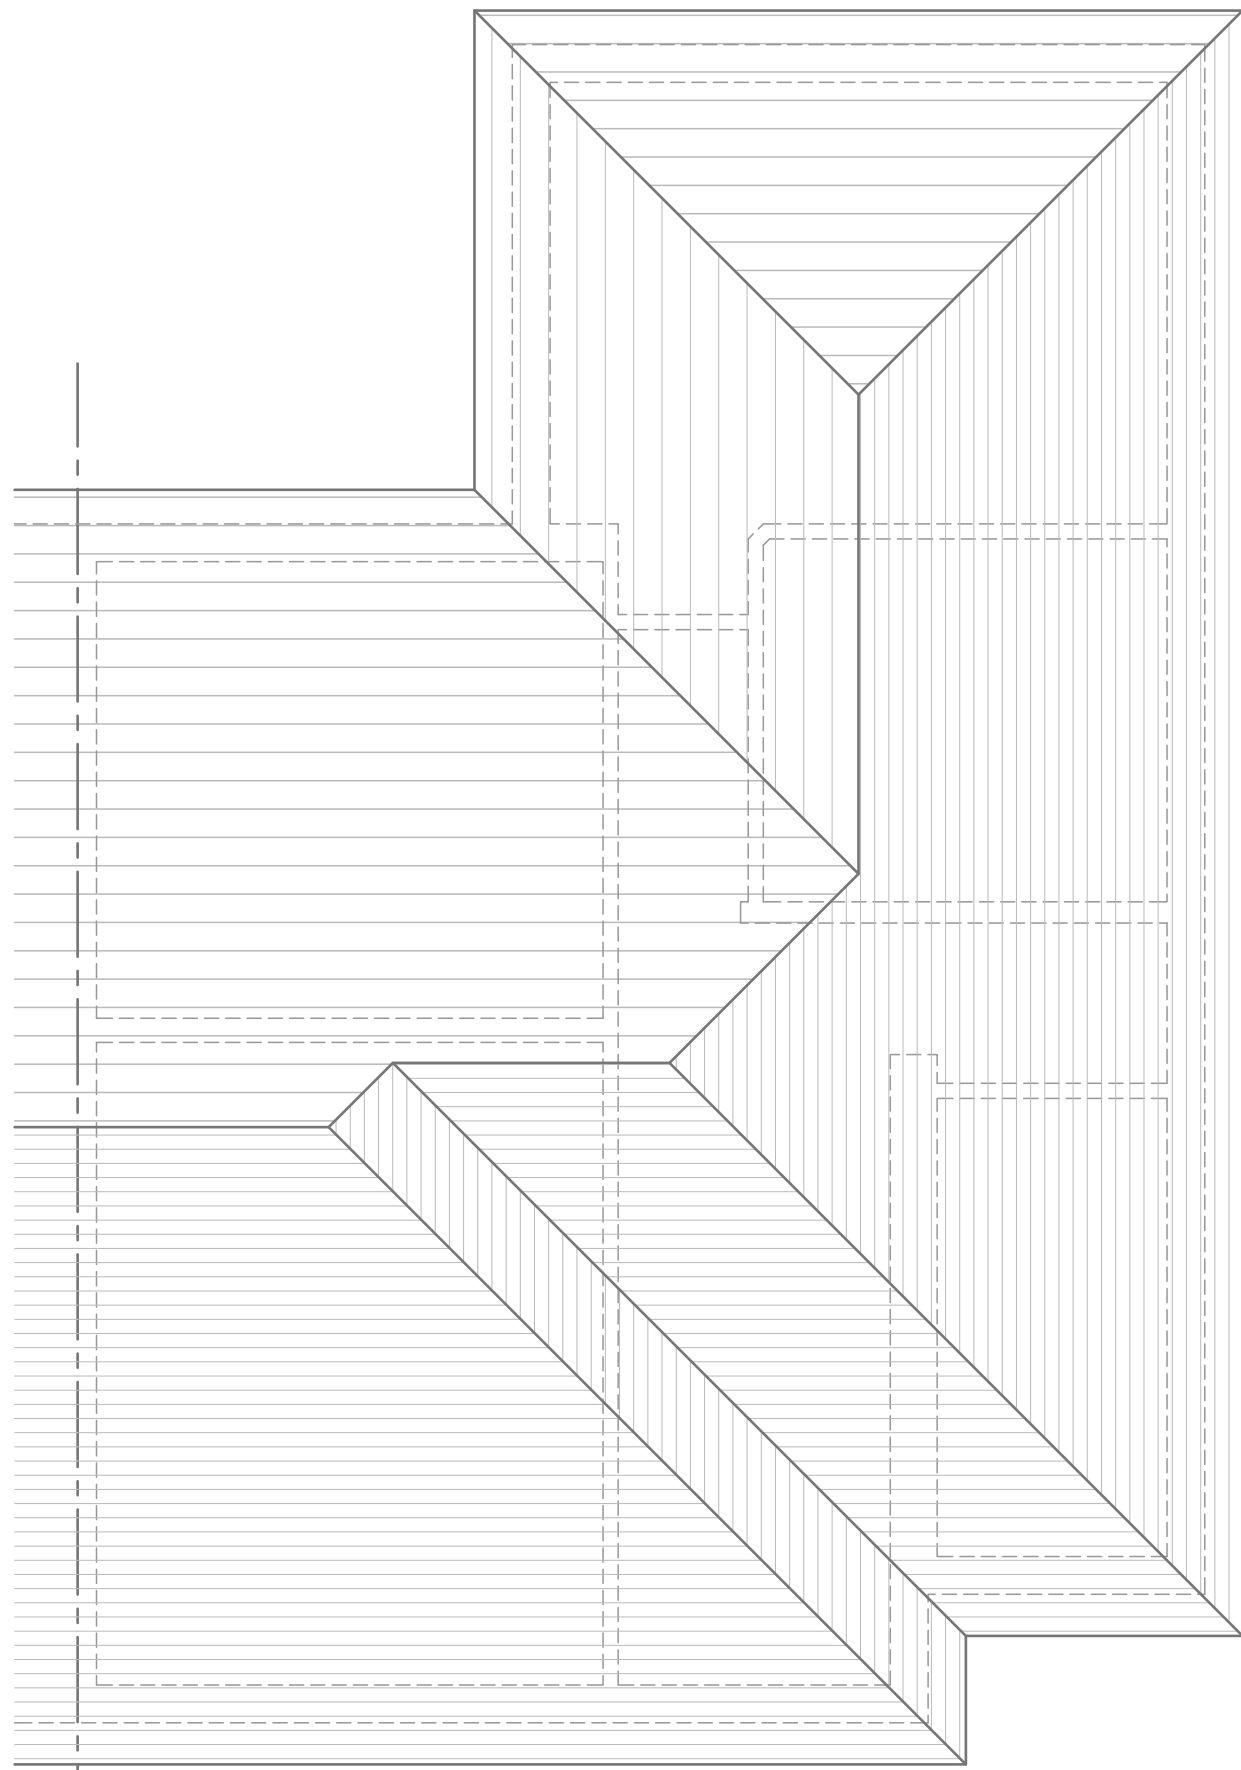


EXISTING SECOND FLOOR PLAN

1:50

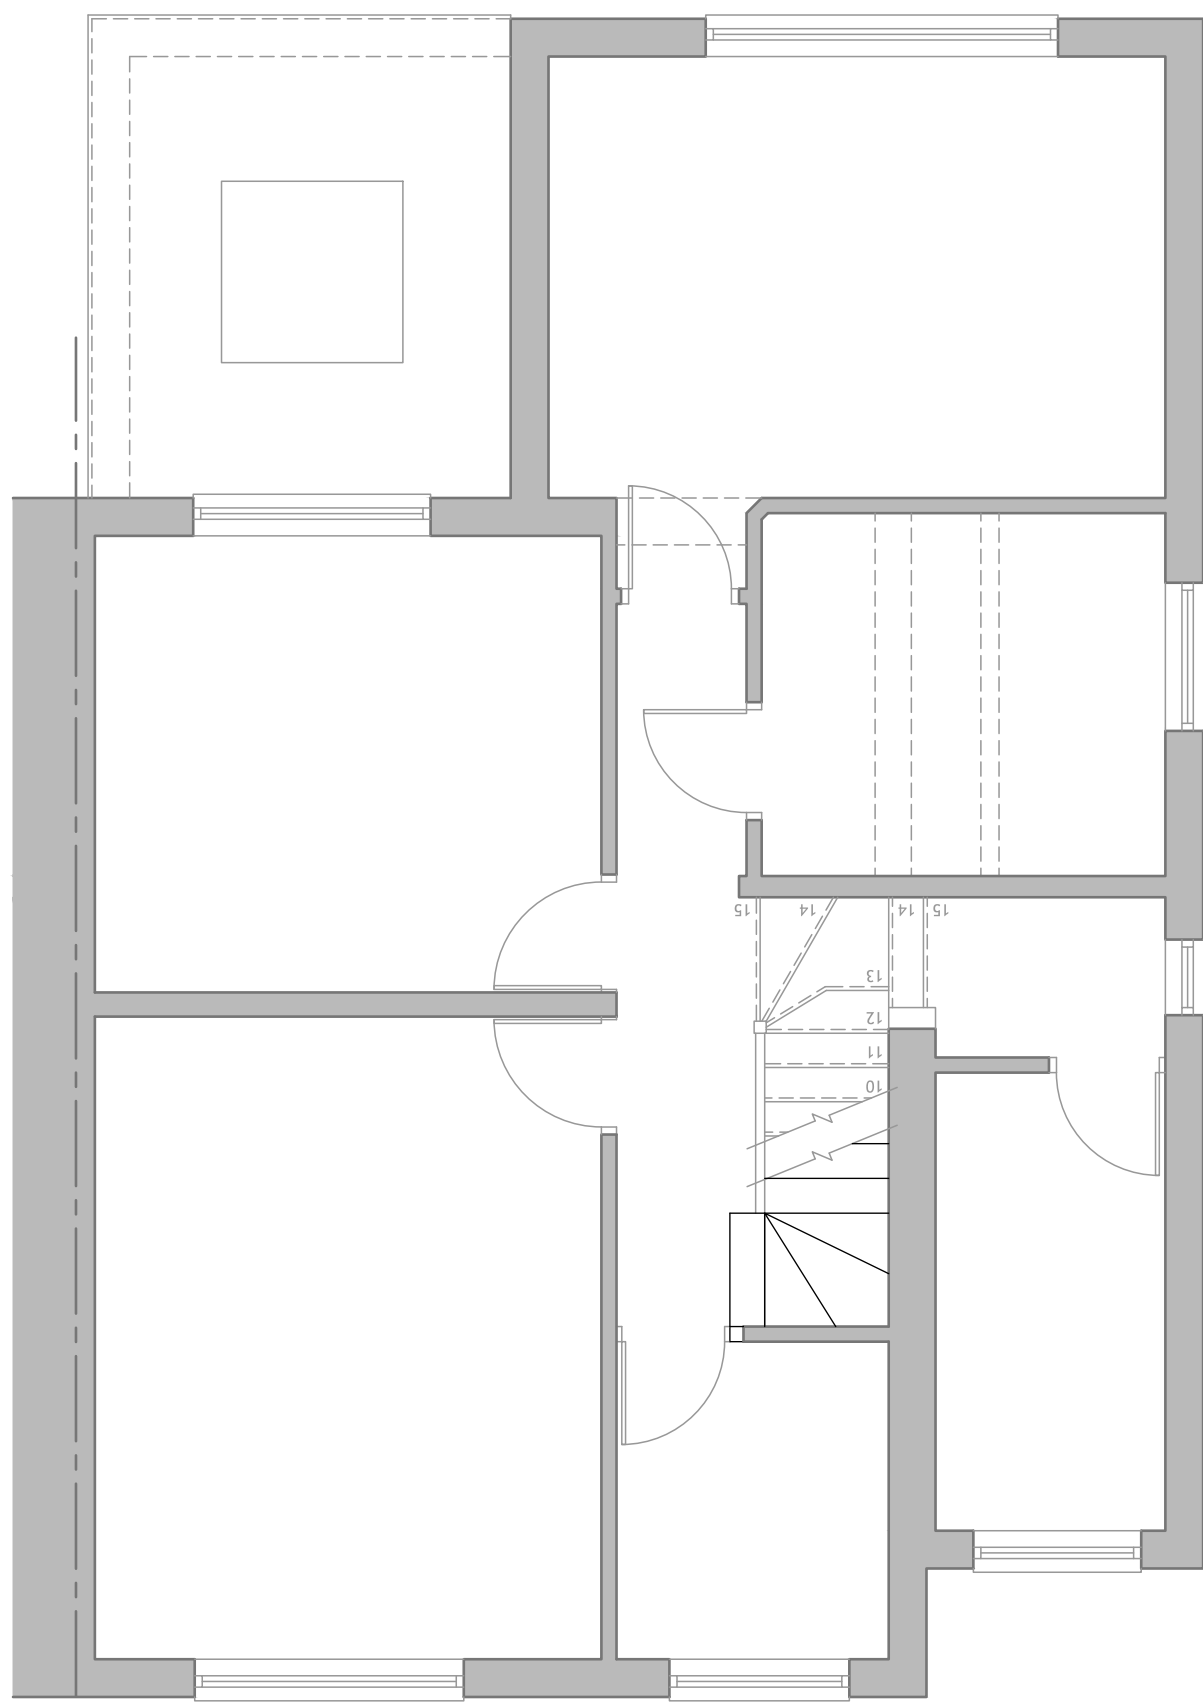

PROPOSED FIRST FLOOR PLAN

1:50

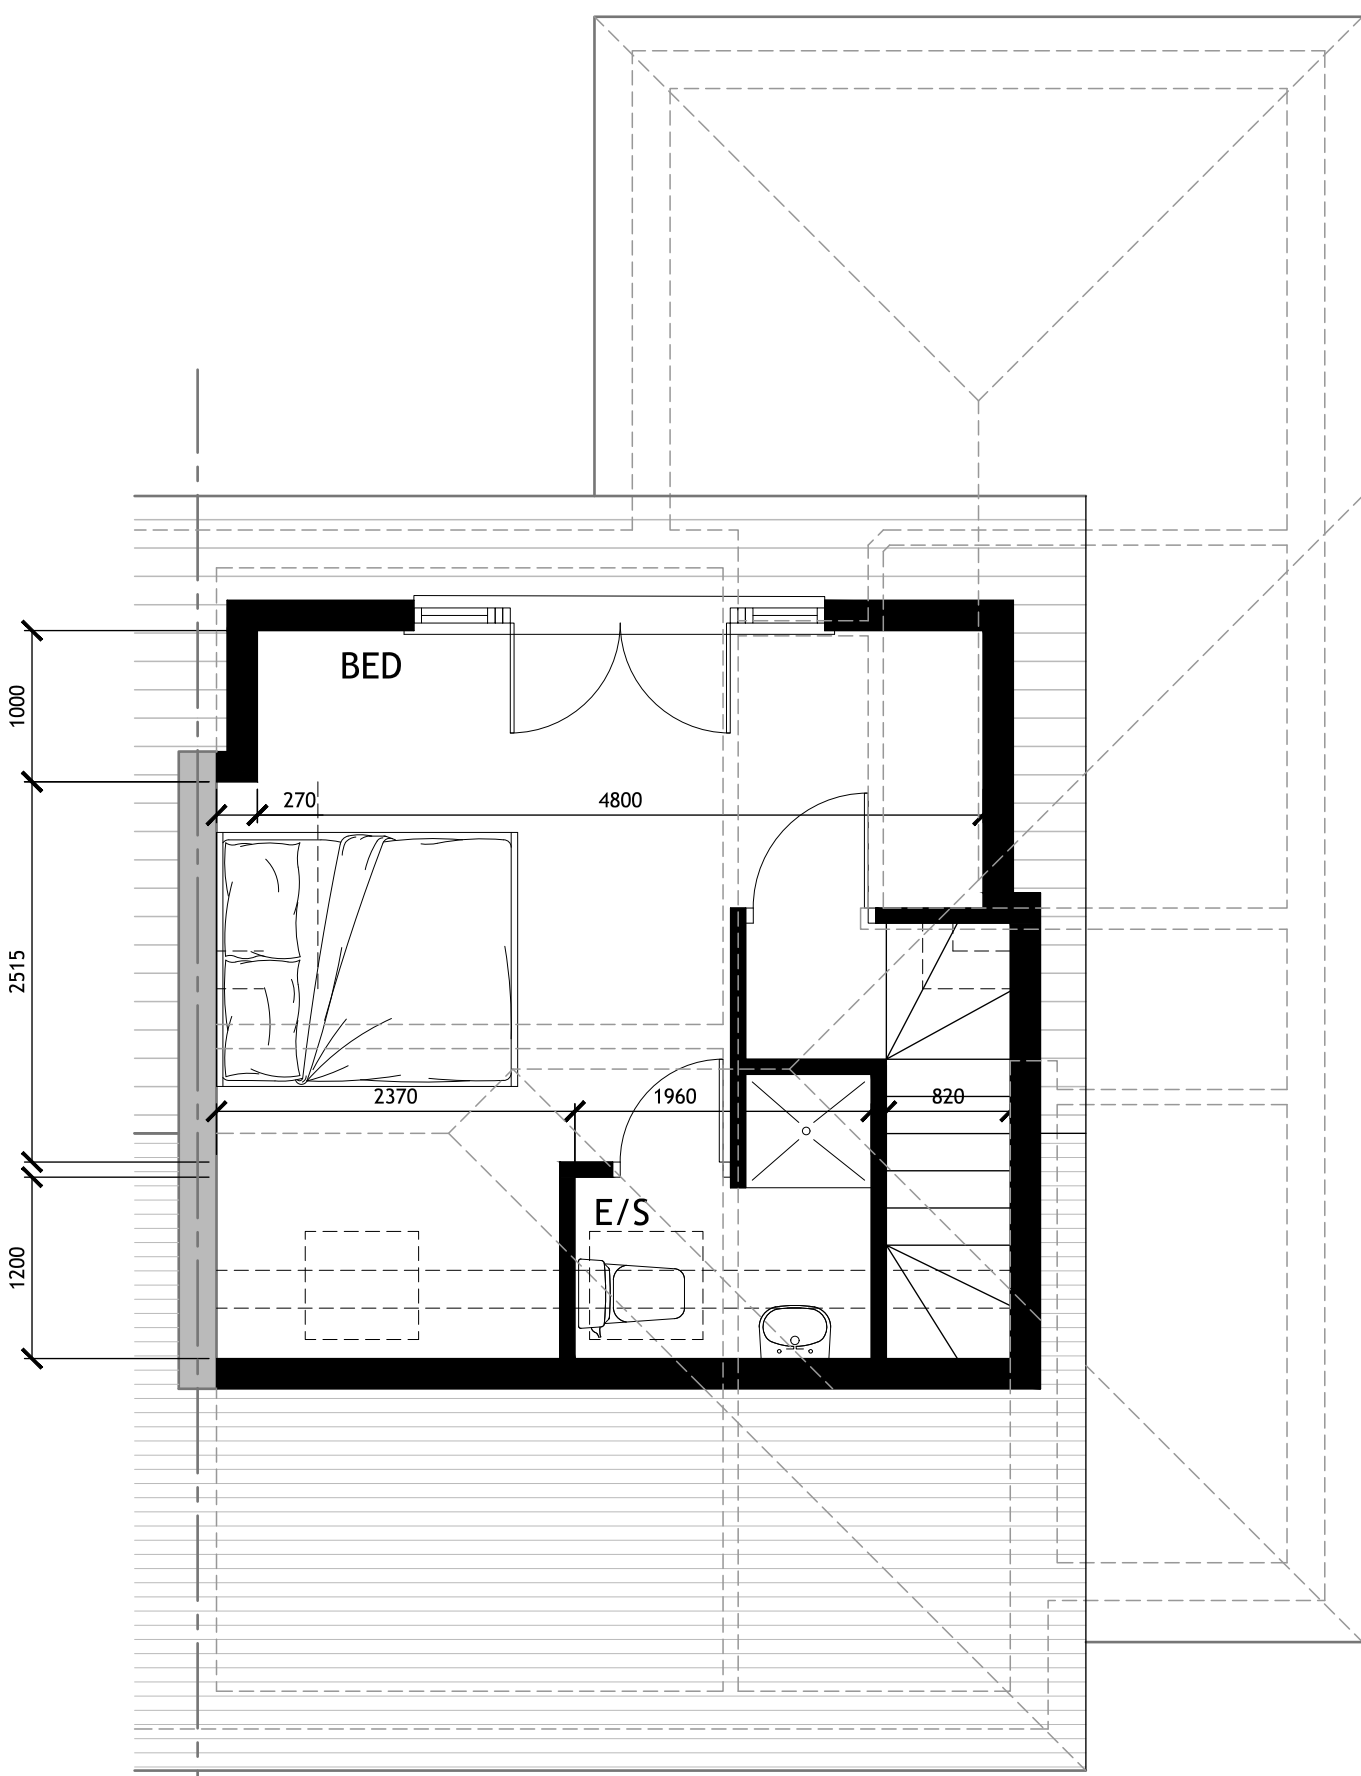

PROPOSED SECOND FLOOR PLAN

1:50



B	10/11/19	MINOR AMENDMENTS	PWR
REV.	DATE	DESCRIPTION	BY
AMENDMENTS			
Client			
Mr S. SPARKS			
Project			
PROPOSED LOFT CONVERSION			
118 HERCIES ROAD, UXBRIDGE			
Title			
EXISTING/PROPOSED PLANS			
SCHEME 1			
p.w.roseman associates ltd.			
Civil and Structural Draughting Services			
8 The Firs			
St. Albans			
Herts			
AL1 1UN			
Tel: 01727 815341			
info@pwrseman.com			
Designed by:-		P.W.R.	
Drawn by:-		P.W.R.	
Checked by:-			
Date:-		Apr 19	
DRAWING No.		1506/02	
		REV. A	