





Metres





1:100

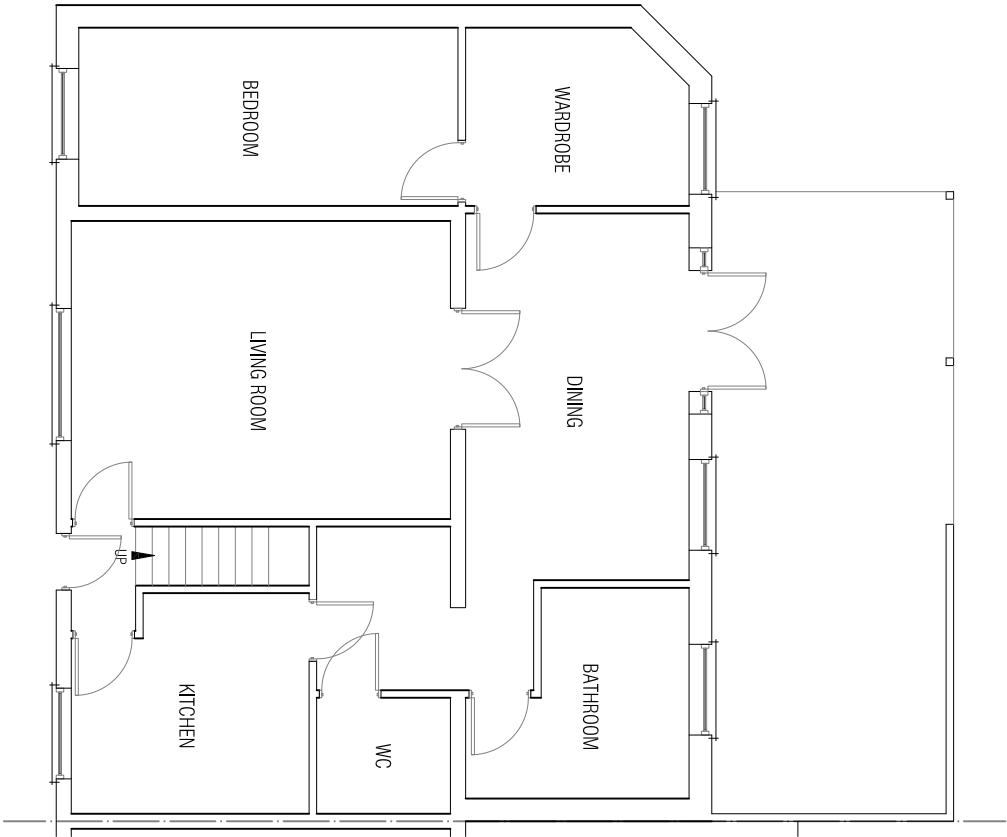

GROUND FLOOR PLAN

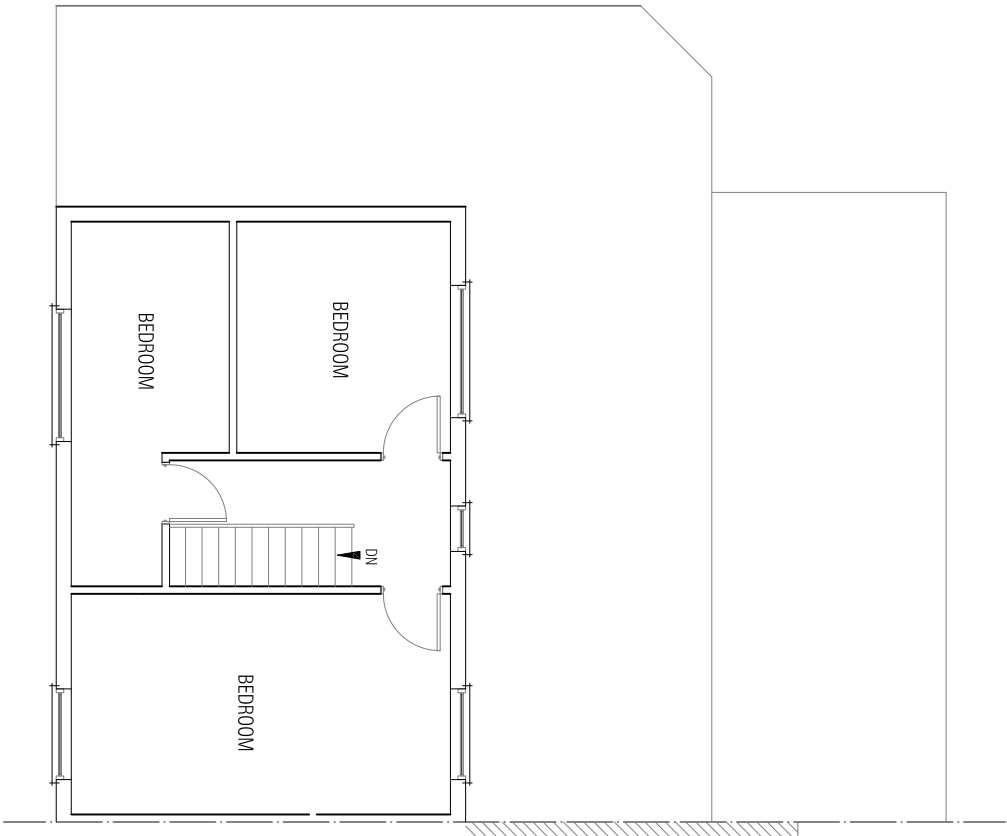

FIRST FLOOR PLAN

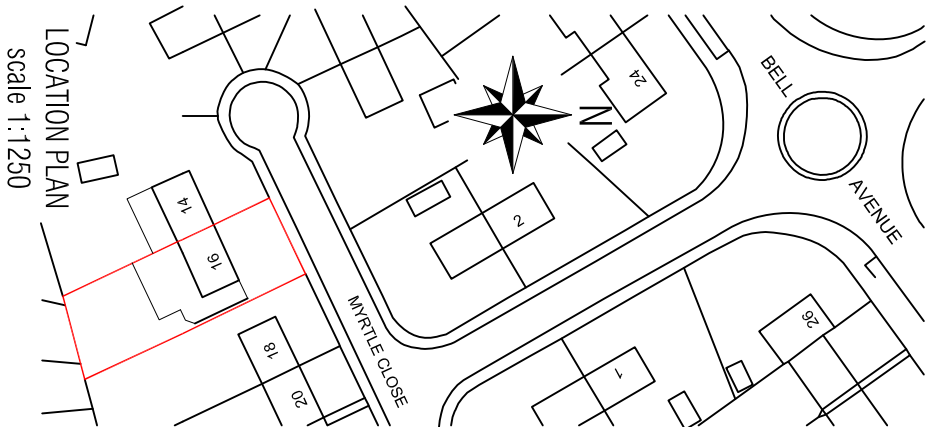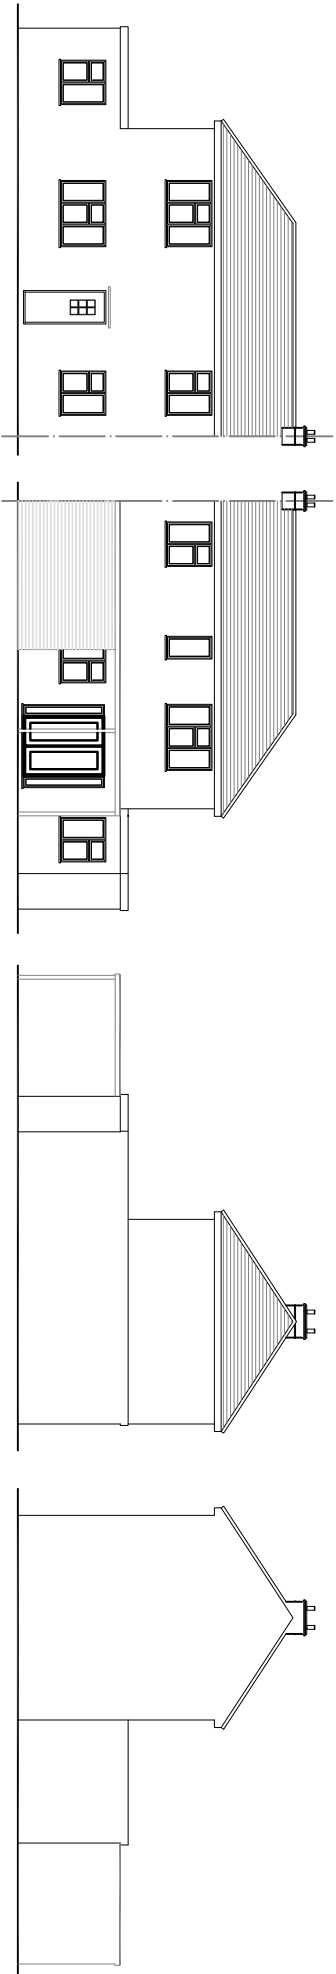

LOCATION PLAN
scale 1:1250



MANN ASSOCIATES
Town Planning & Development
"Sandi Kopp", 45 Fulmer Drive, Cornhill Cross,
Buckinghamshire, SL0 7HG. Tel: 07956 845 733

Client:

MIR & MRS SARAI

Details:

EXISTING SURVEY

Job Title:
**16 MYRTLE CLOSE
WEST DRAVTON
MIDDLESEX
UB7 9LL**

Drawing:
**ERECTION OF FIRST FLOOR SIDE
AND SINGLE & PART TWO STOREY
REAR EXTENSION TO
DWELLINGHOUSE**

Date:
JAN 2021

Dwg.No:

01A

Scale:
1:100 & 1:200