

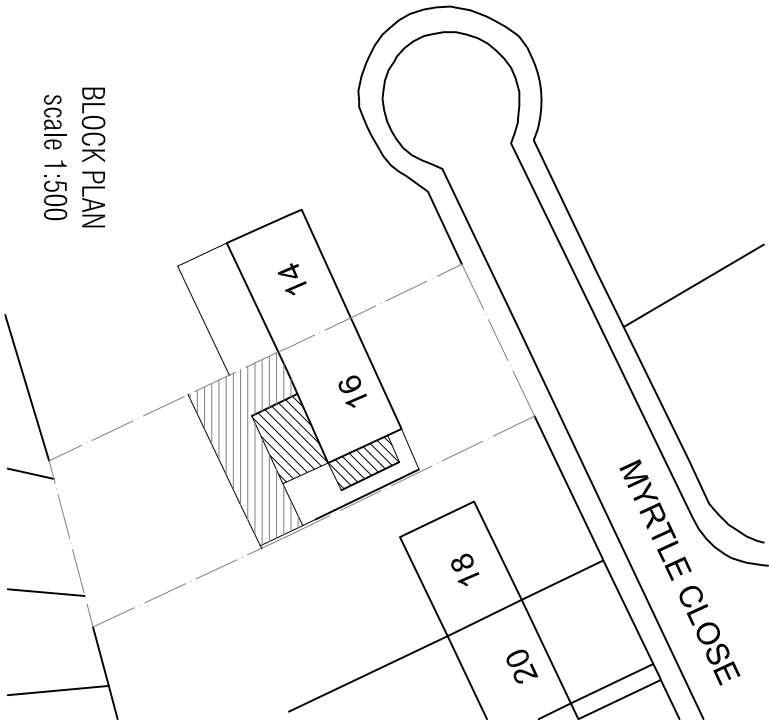
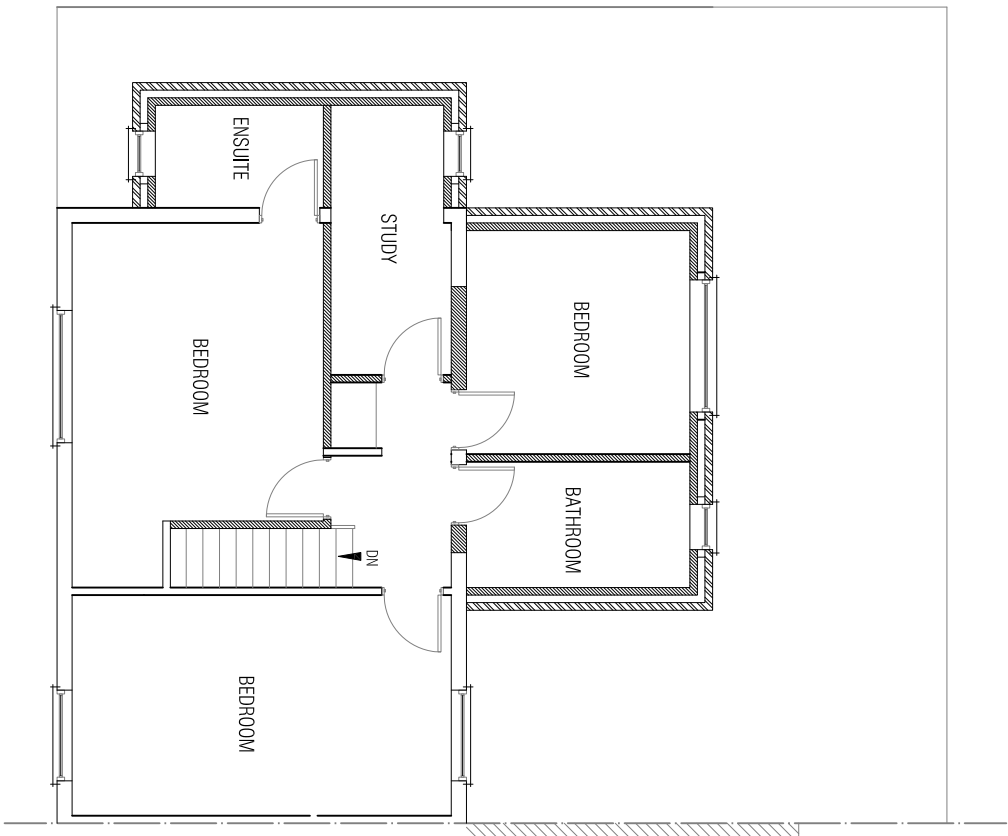


Metres

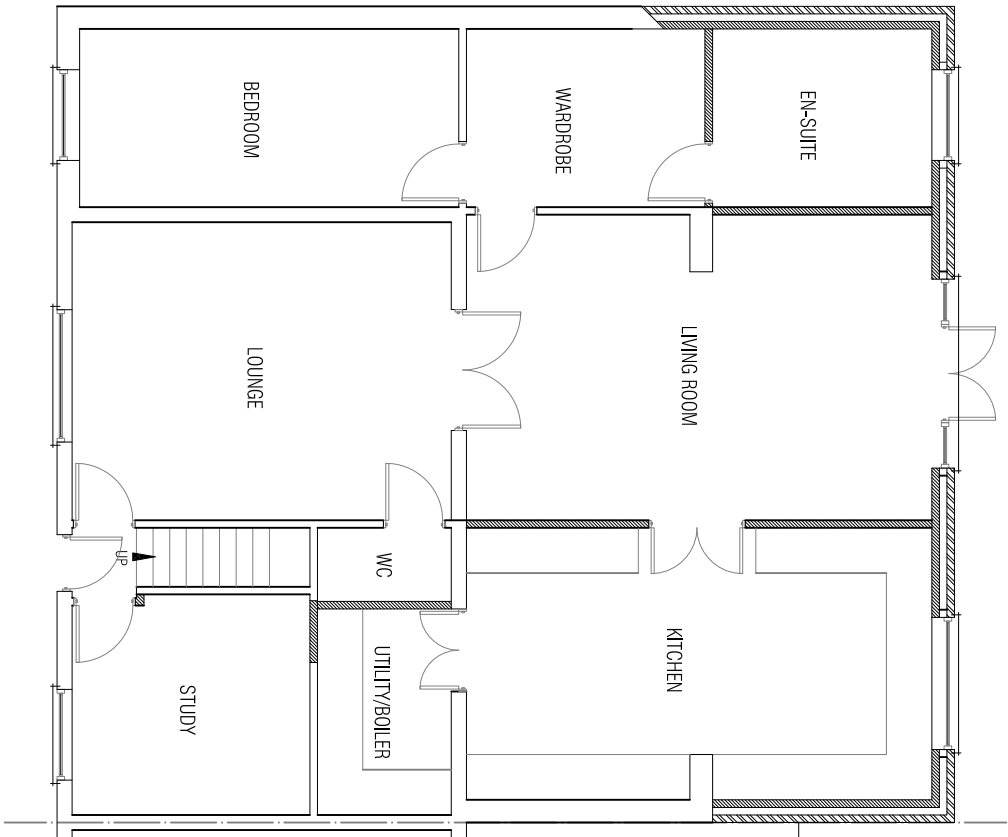


BLOCK PLAN
Scale 1:500


FRONT ELEVATION

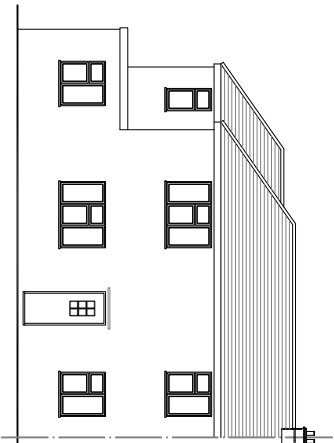

REAR ELEVATION

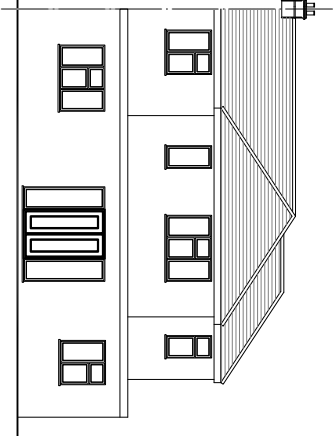

SIDE ELEVATION

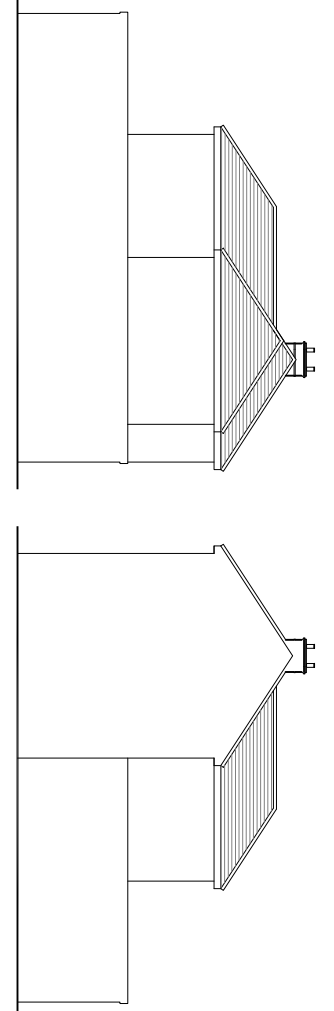

MANN ASSOCIATES
Town Planning & Development
"Sandi Koope", 45 Fulmer Drive, Cornish Cross
Buckinghamshire SL0 7HG Tel: 07956 845 733

Client
MR & MRS SARAI

Details
PROPOSED PLANS & ELEVATIONS

Job Title
16 MYRTLE CLOSE
WEST DRAUGHTON
MIDDLESEX
UB7 9LL

Drawings
ERECTOR OF FIRST FLOOR SIDE
AND SINGLE & PART TWO STOREY
REAR EXTENSION TO
DWELLINGHOUSE

Date
JAN 2021

Dwg No
02A

Scale
1:100 & 1:200