


Site Plan - 43 Kingsend

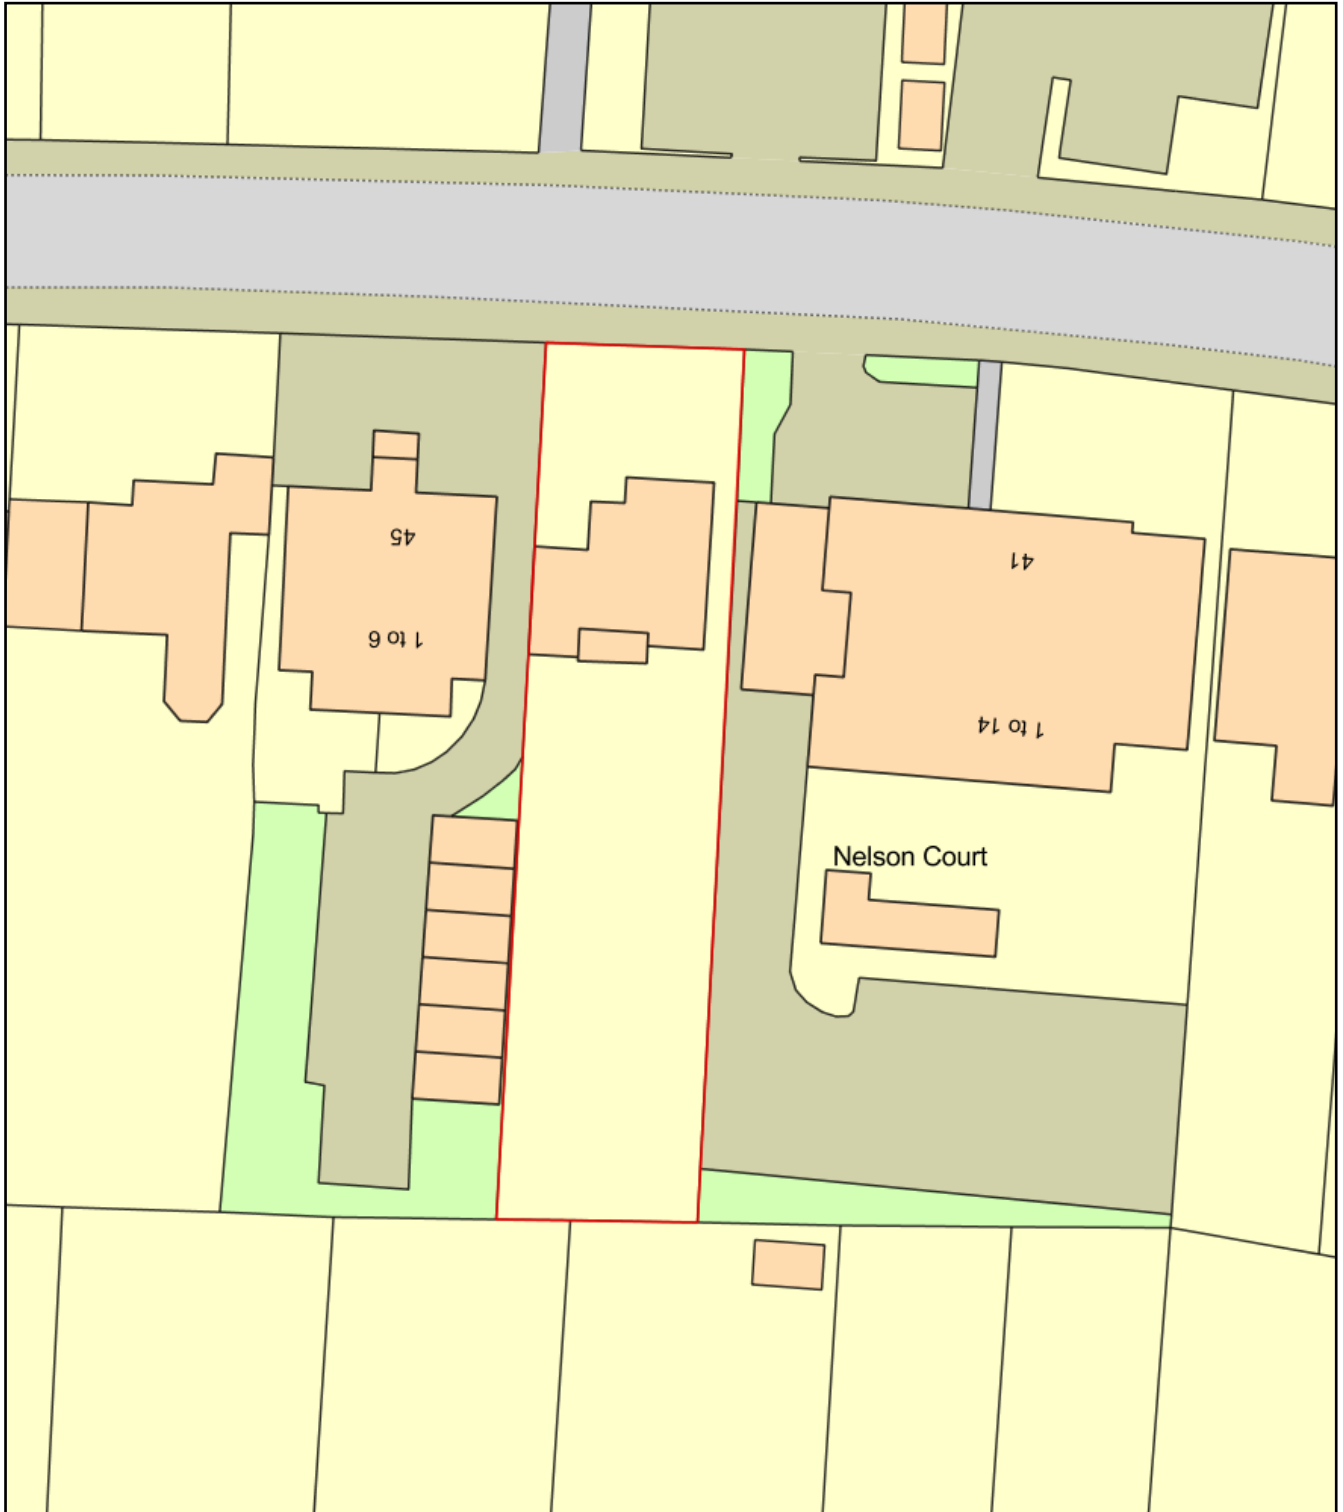

0 20
Metres



Plan Produced for: Dropped kerb application

Date Produced: 11 Apr 2018

Plan Reference Number: TQRQM18101181152163

Scale: 1:500 @ A4