

Structural Notes:

1. The proposed foundations shall consist of piled foundations with ground beams.
2. The piling contractor shall submit a full design to the local authority and obtain local authority approval for the foundations before starting any works.
3. These foundation drawings have been prepared for tender purposes only.

Beam and block floor notes:


1. The contractor shall submit details of the beam and block floor manufacturer to the L.A. and obtain approval before any beams or blocks are installed on site.

BEAMING NOTES:


This drawing is issued for design intent purposes only. Any dimensions taken from this drawing should be cross checked on site and approved prior to any construction work. Any discrepancy between this drawing and site conditions should be brought to the attention of the supervising architect and project manager immediately.

LEGEND:


CONSTRUCTION NOTES:

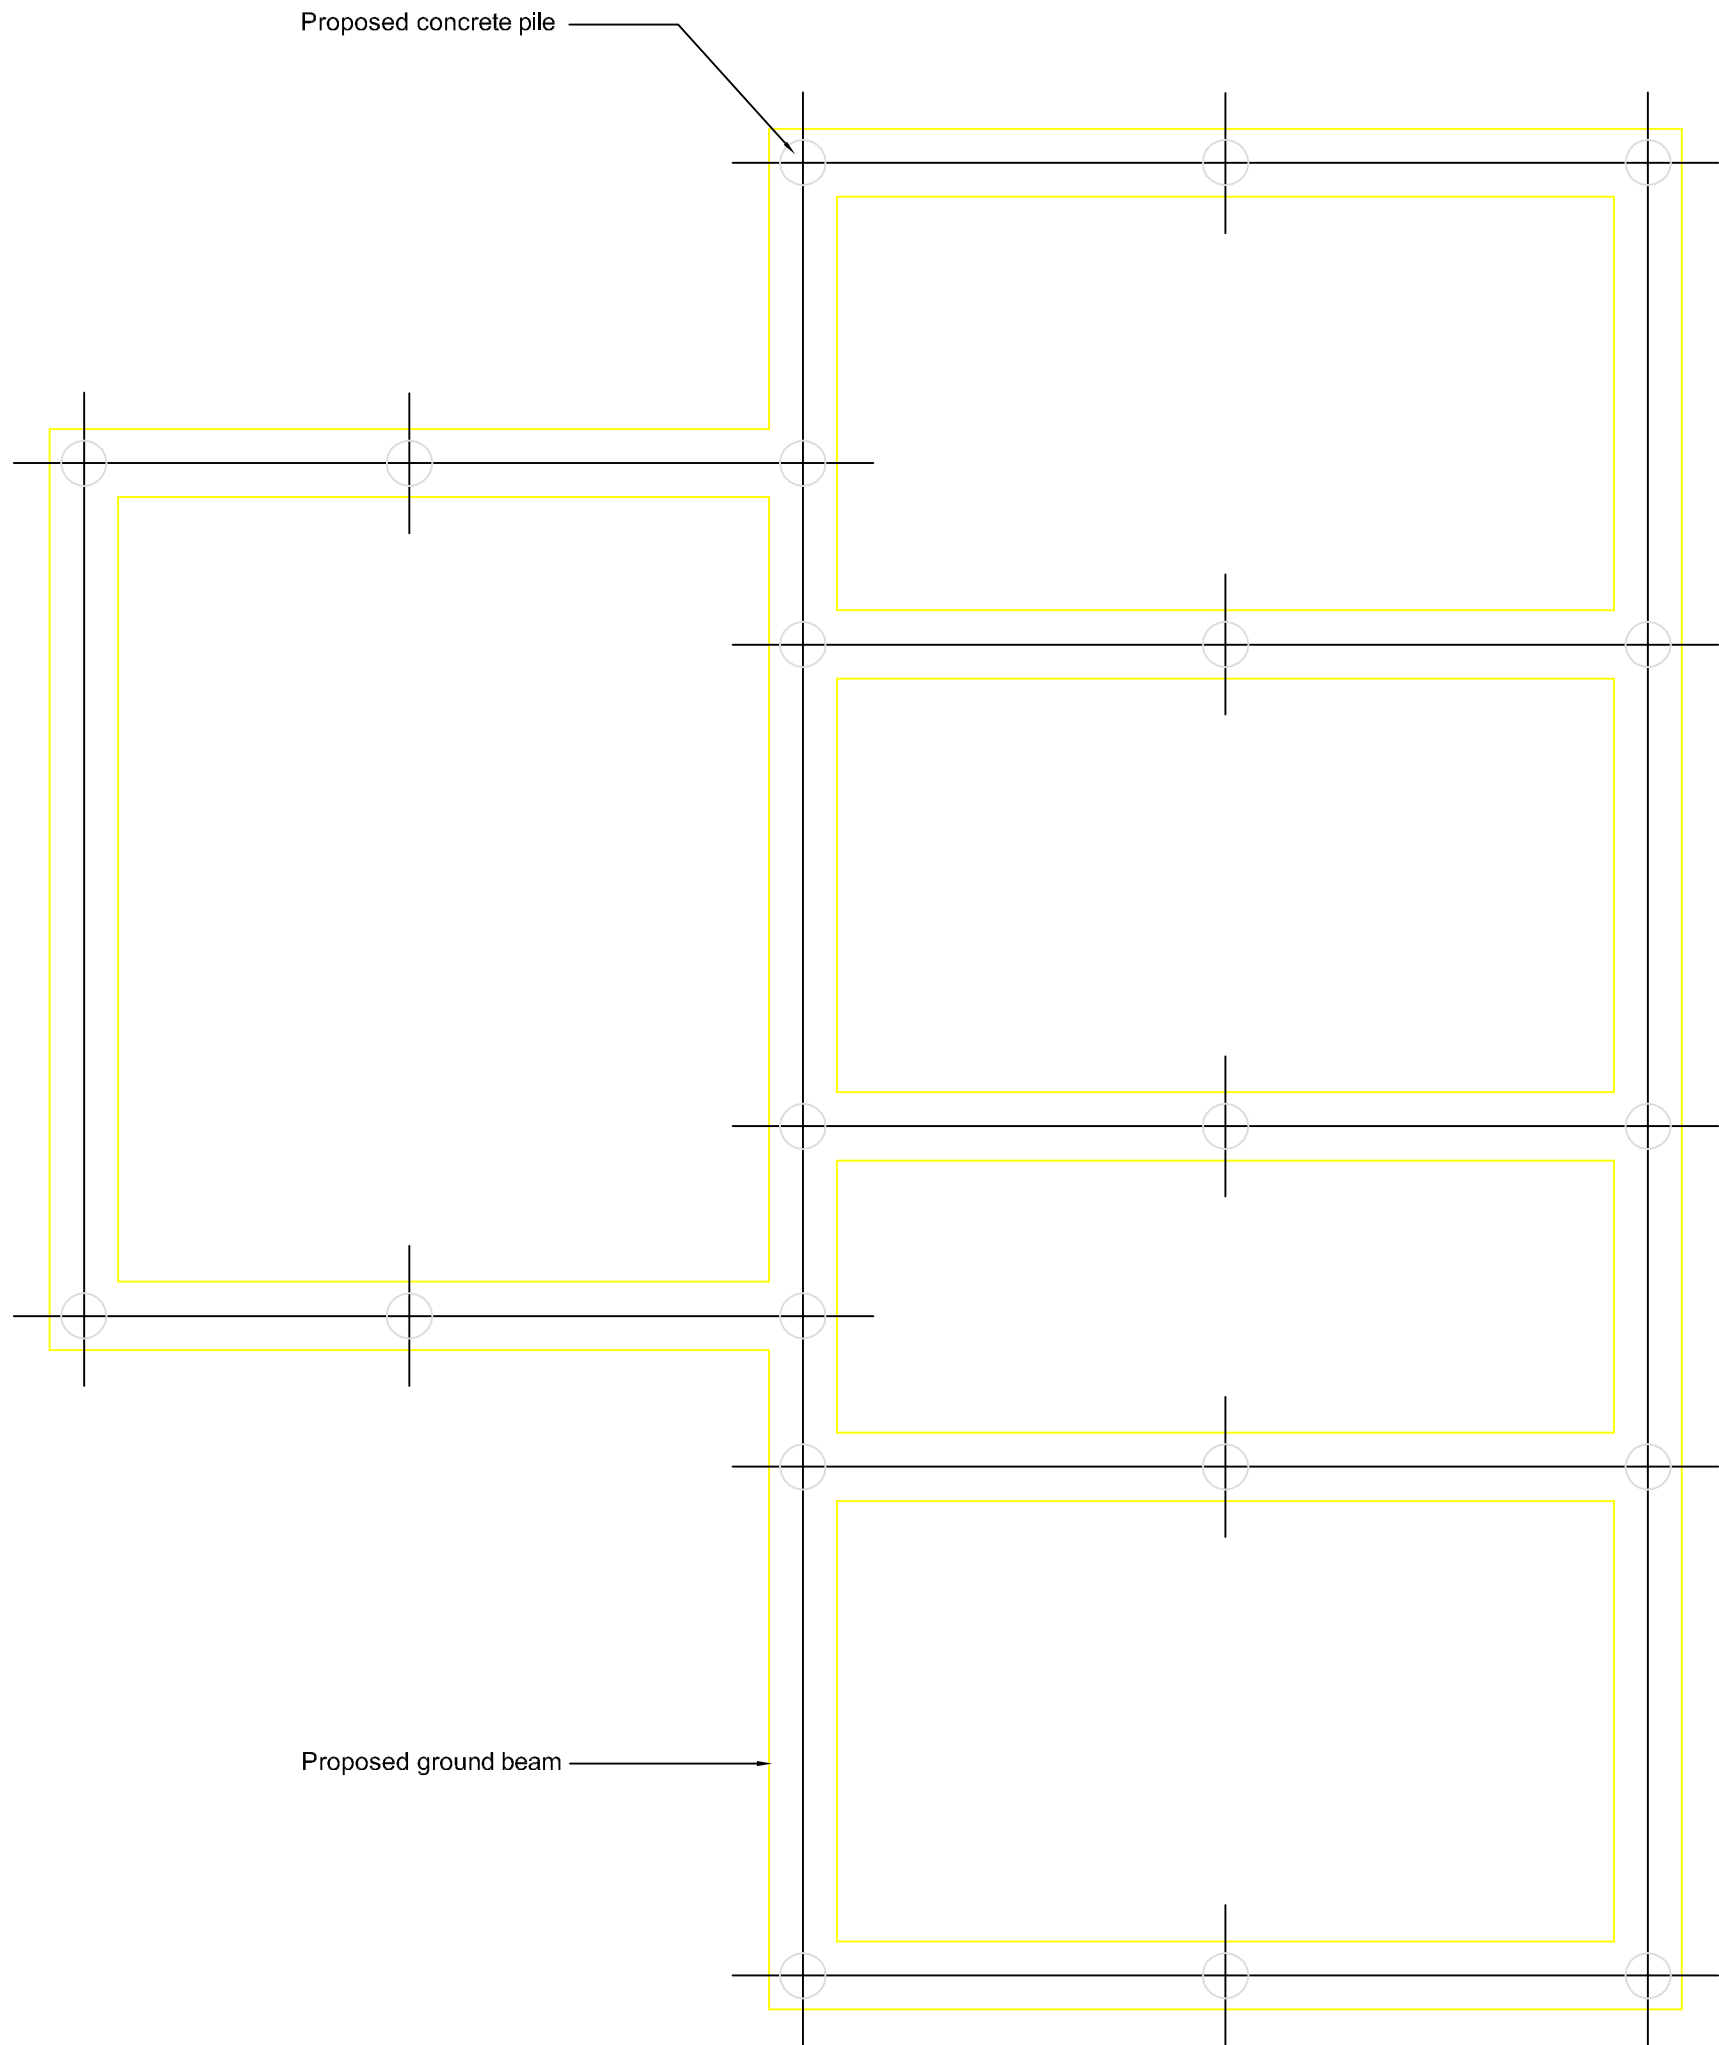


PROPOSED FOUNDATION PLAN
1:50

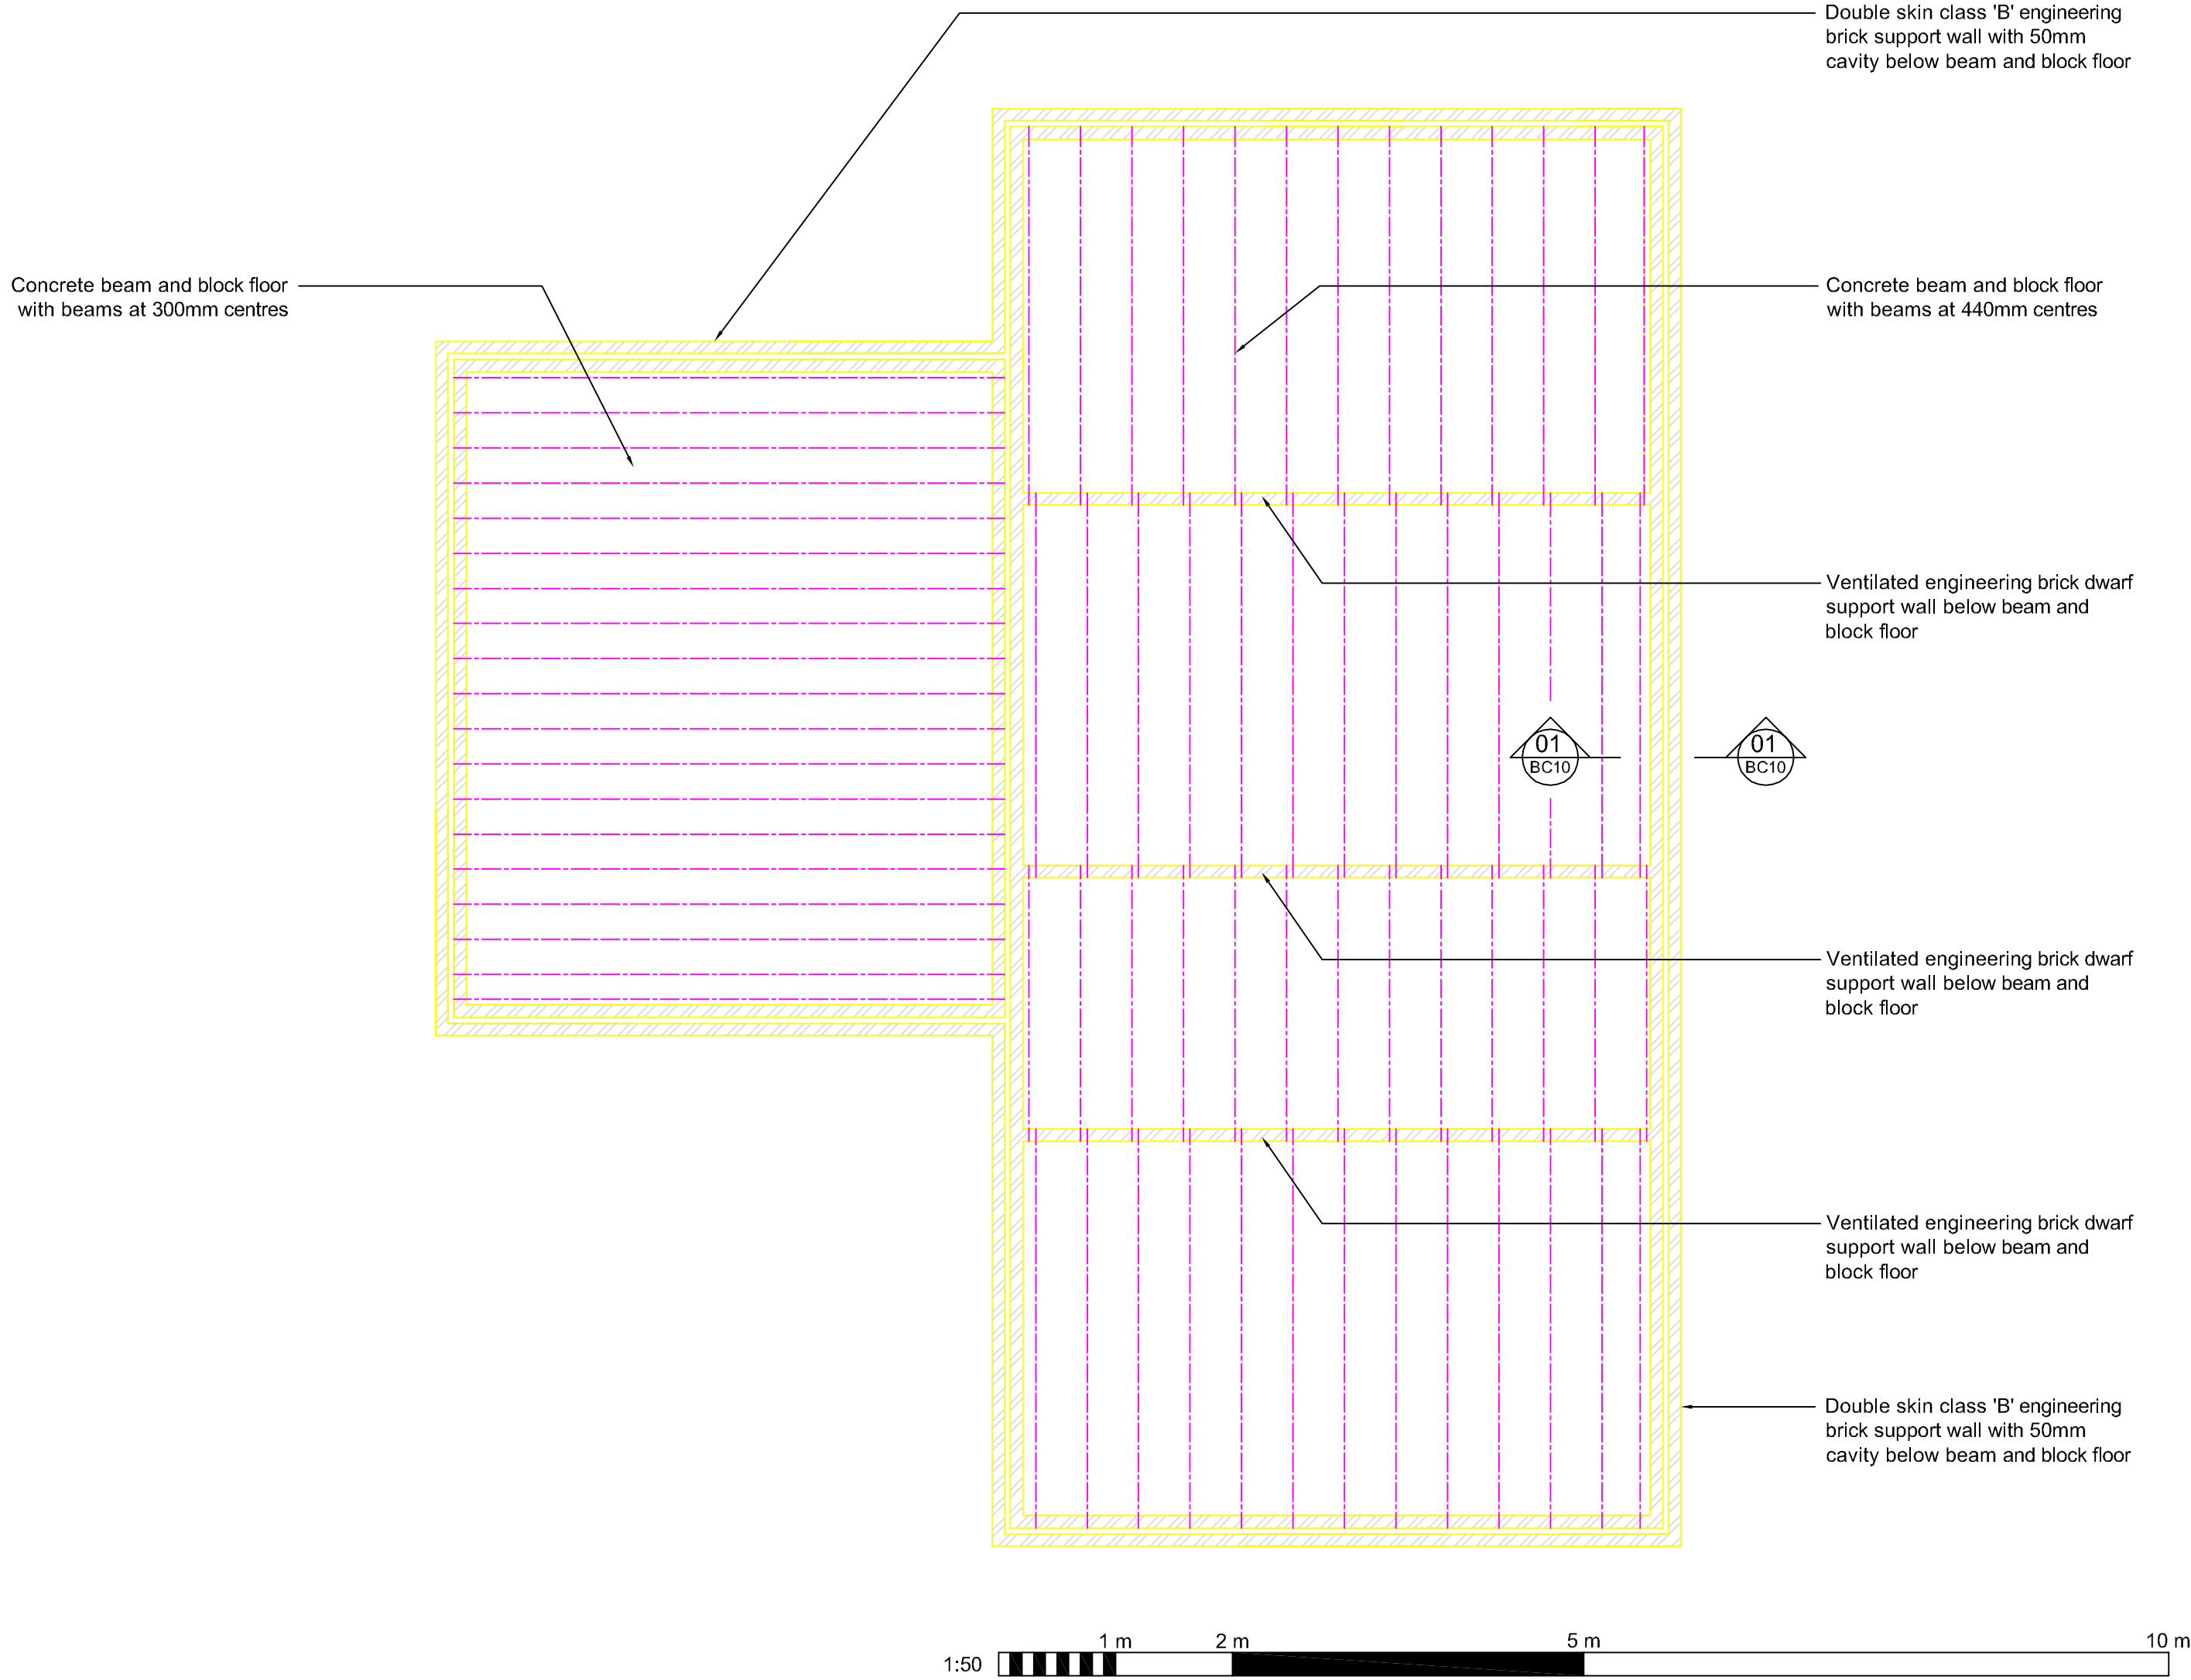


PROPOSED GROUND FLOOR - BEAM AND BLOCK LEVEL
1:50

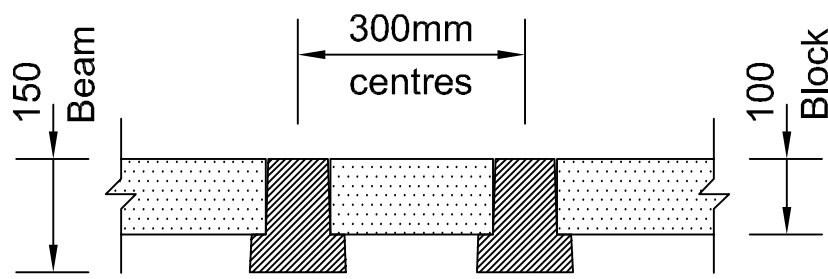


Typical floor detail

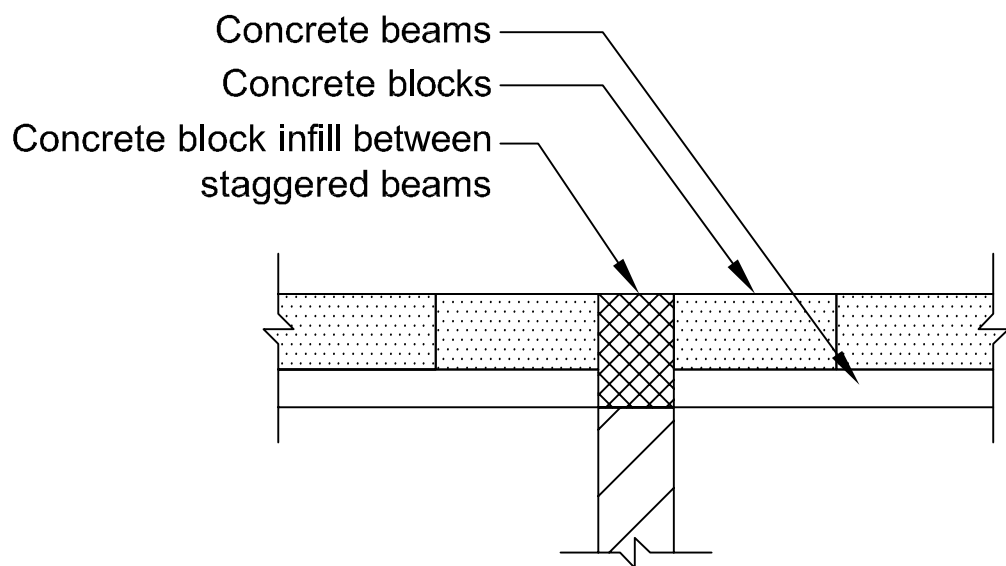

Typical wall floor junction

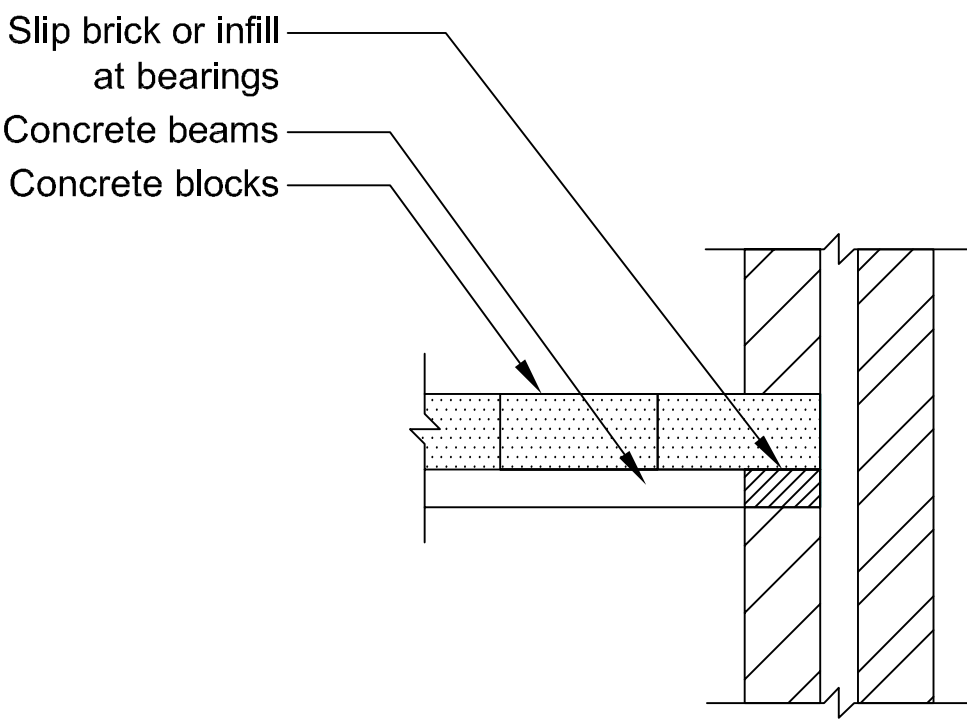

Typical wall floor junction

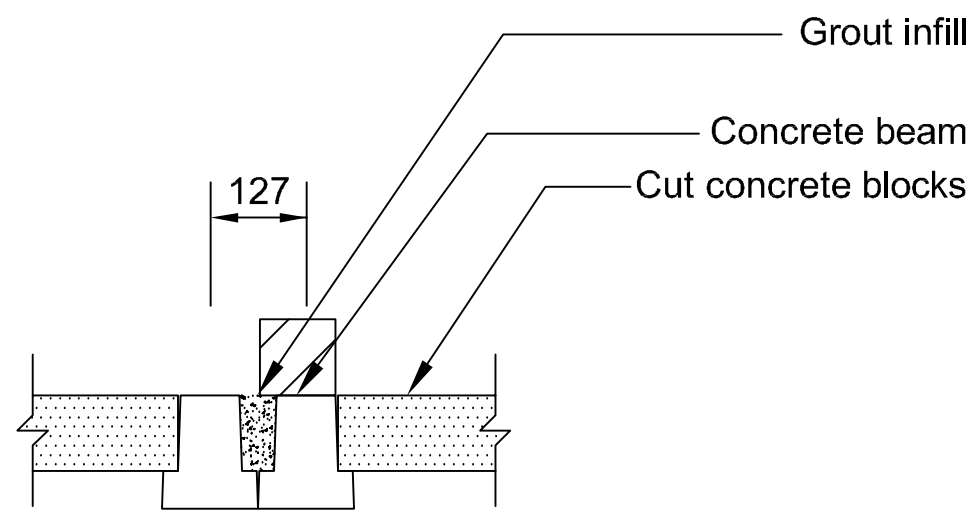

Typical support below internal wall

BEAM AND BLOCK FLOOR DETAILS - 1:10

rev	description	date
-	-	-

project
116A HOLLOWELL ROAD, NORTHWOOD MIDDXX., HA6 1DU

title
PROPOSED FOUNDATIONS AND GROUND FLOOR

client
Mr. P. Alvino

scale	date
AS	SHOWN 18 10 14

dwg. no.	revision
681	A1 BC04 -

REN DESIGN & PROJECT MANAGEMENT	8 HAMILTON ROAD COWLEY LUXBRIDGE UB8 3AJ e: drutchey@aol.com	t: 01895 461 866 f: 01895 454 471 m: 07941 535 341 e: drutchey@aol.com
--	--	---