




DO NOT SCALE FROM THIS DRAWING. ALL DIMENSIONS TO BE CHECKED ON SITE. ANY DISCREPANCIES MUST BE REPORTED TO THE ARCHITECT FOR VERIFICATION PRIOR TO COMMENCEMENT OF THE EFFECTED WORKS. IF IN DOUBT ASK. THIS DRAWING IS COPYRIGHT.

Rev No	Date	Revision note
--------	------	---------------


P1 15.06.2016 Preliminary issue.

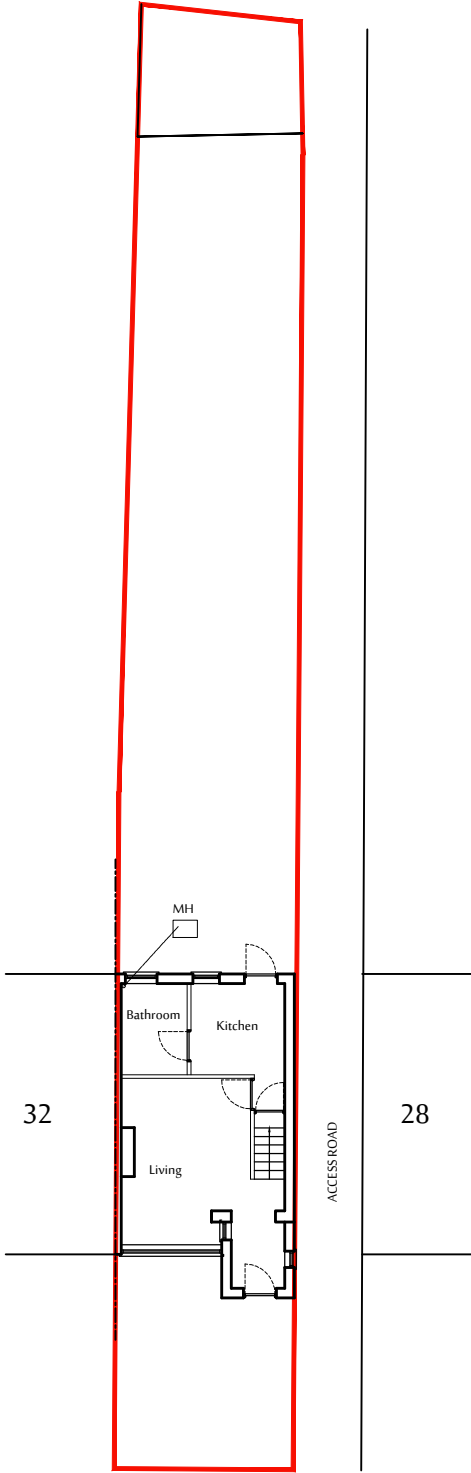

EXISTING BLOCK PLAN
SCALE 1:1200

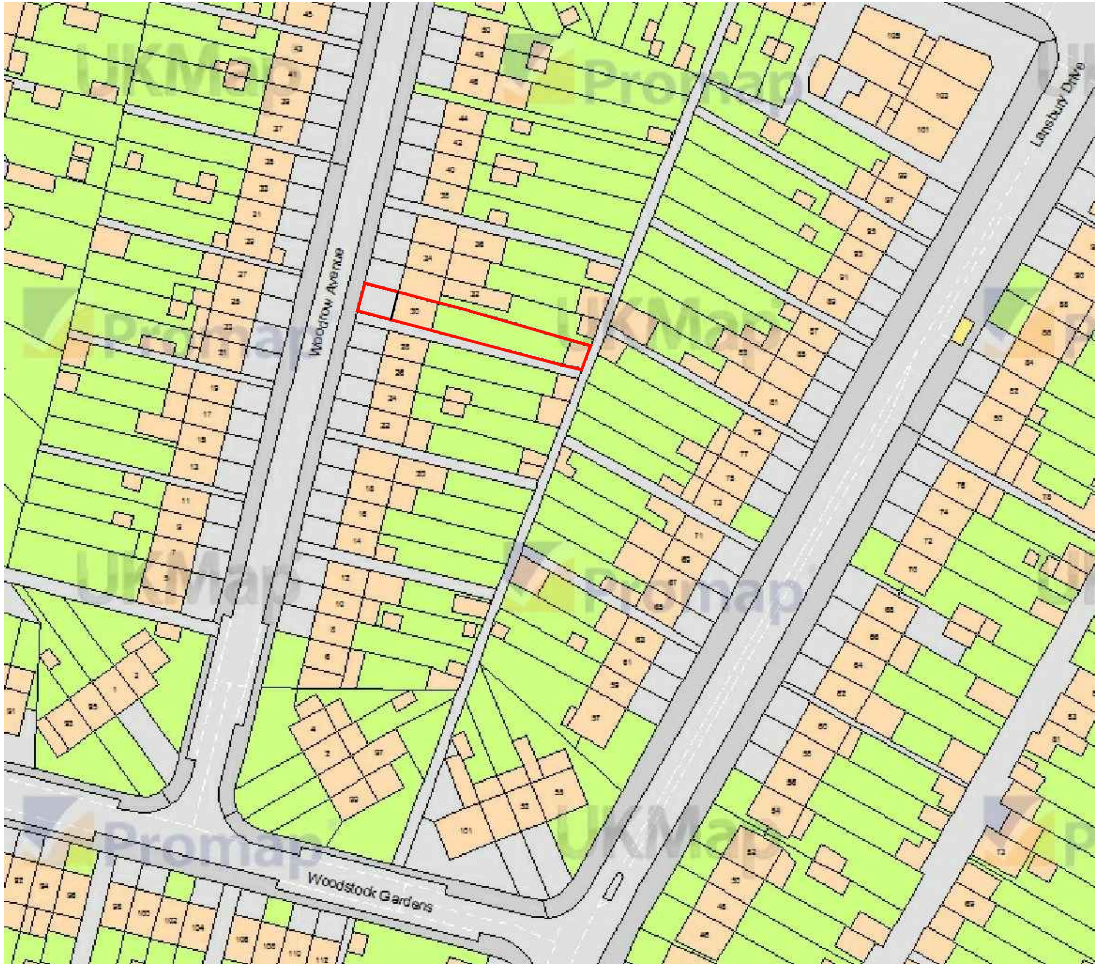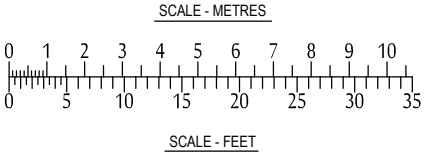

LOCATION PLAN
SCALE 1:1250

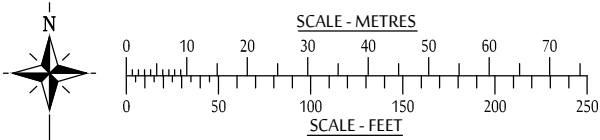

JOB TITLE
30 WOODROW AVENUE
HAYES
UB4 8QL


DRG TITLE
SITE LOCATION AND BLOCK PLANS

SCALE		DATE
1:1250, 200 @ A3		MAY '16
JOB NO.	DRG NO.	REV
1020	101	P1


DO NOT SCALE FROM THIS DRAWING. ALL DIMENSIONS TO BE CHECKED ON SITE. ANY DISCREPANCIES MUST BE REPORTED TO THE ARCHITECT FOR VERIFICATION PRIOR TO COMMENCEMENT OF THE EFFECTED WORKS. IF IN DOUBT ASK. THIS DRAWING IS COPYRIGHT.

Rev No	Date	Revision note
--------	------	---------------

P1 15.06.2016 Preliminary issue.

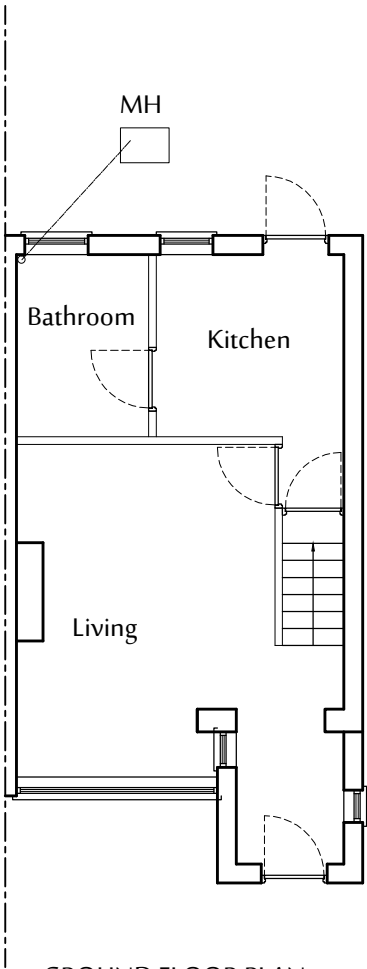


GROUND FLOOR PLAN

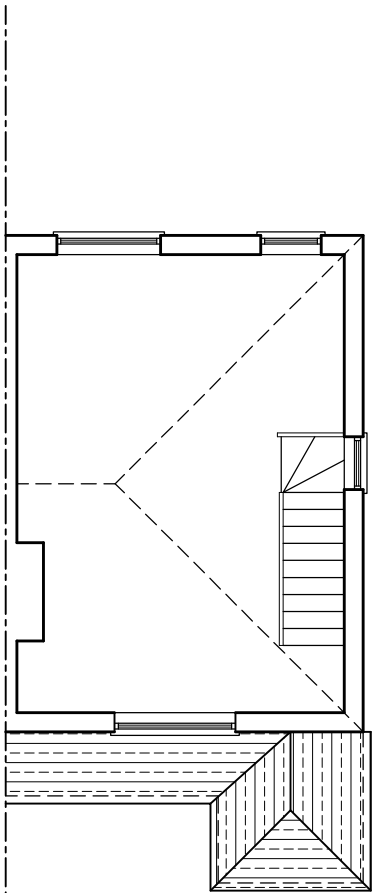

FIRST FLOOR PLAN




REAR ELEVATION

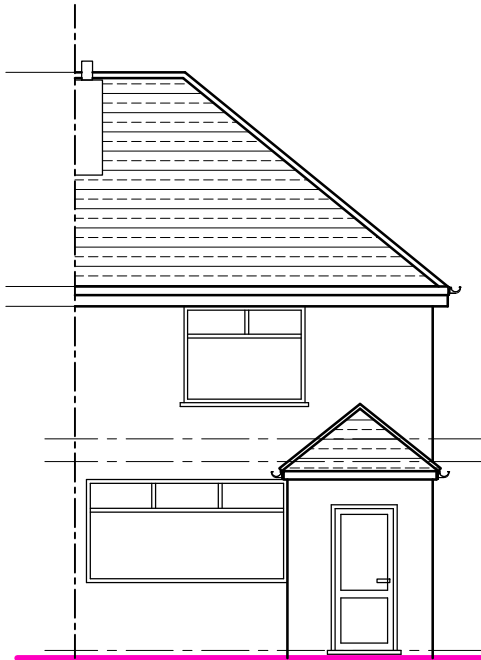

FRONT ELEVATION



SIDE ELEVATION

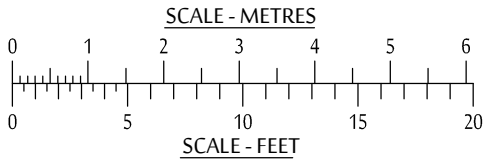

JOB TITLE
30 WOODROW AVENUE
HAYES
UB4 8QL

DRG TITLE
EXISTING FLOOR PLANS & ELEVATIONS

SCALE		DATE
1:100 @ A3		MAY '16
JOB NO.	DRG NO.	REV
1020	102	P1

DO NOT SCALE FROM THIS DRAWING. ALL DIMENSIONS TO BE CHECKED ON SITE. ANY DISCREPANCIES MUST BE REPORTED TO THE ARCHITECT FOR VERIFICATION PRIOR TO COMMENCEMENT OF THE EFFECTED WORKS. IF IN DOUBT ASK. THIS DRAWING IS COPYRIGHT.

Rev No	Date	Revision note
--------	------	---------------

P1 12.07.2016 Preliminary issue.

A

B

C

D

E

F

A


B

C



D

E


F

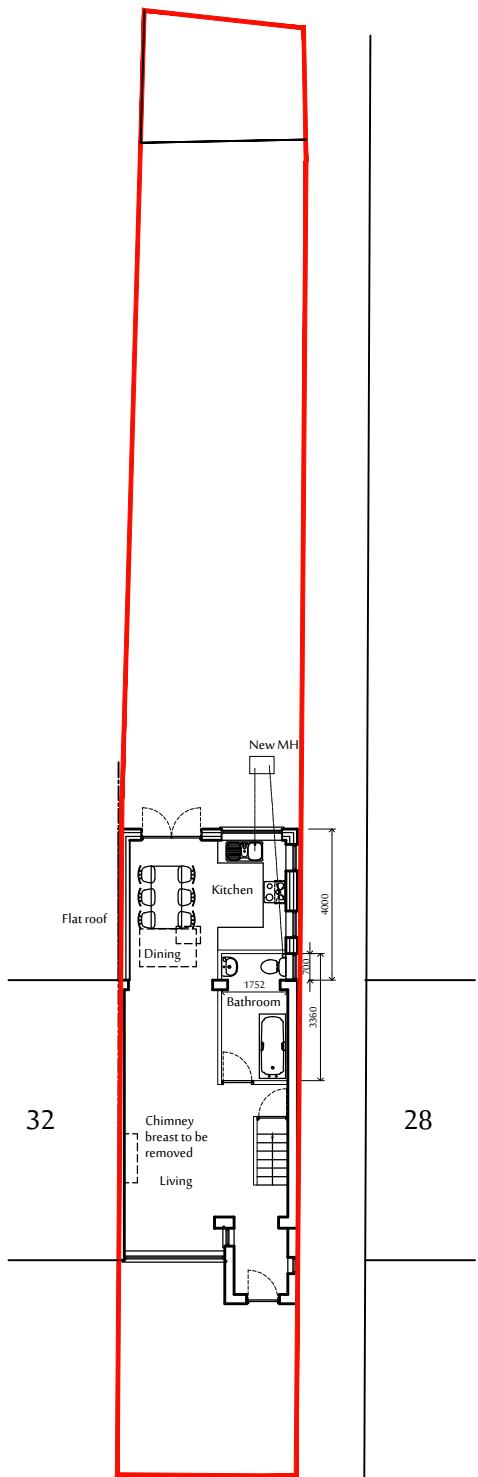

PROPOSED BLOCK PLAN
SCALE 1:1200

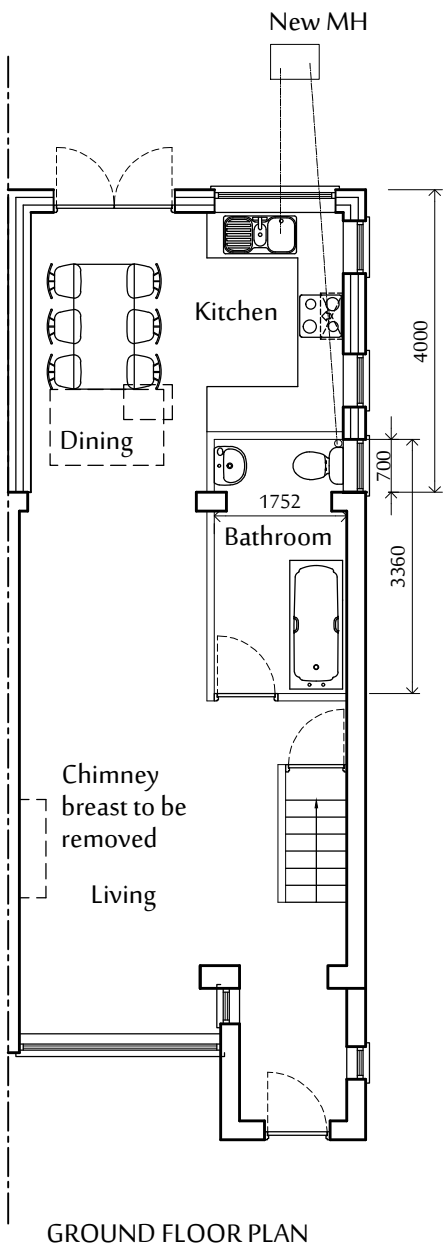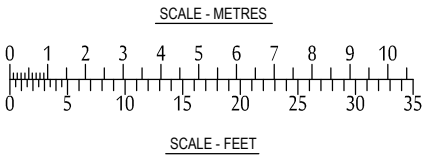

GROUND FLOOR PLAN

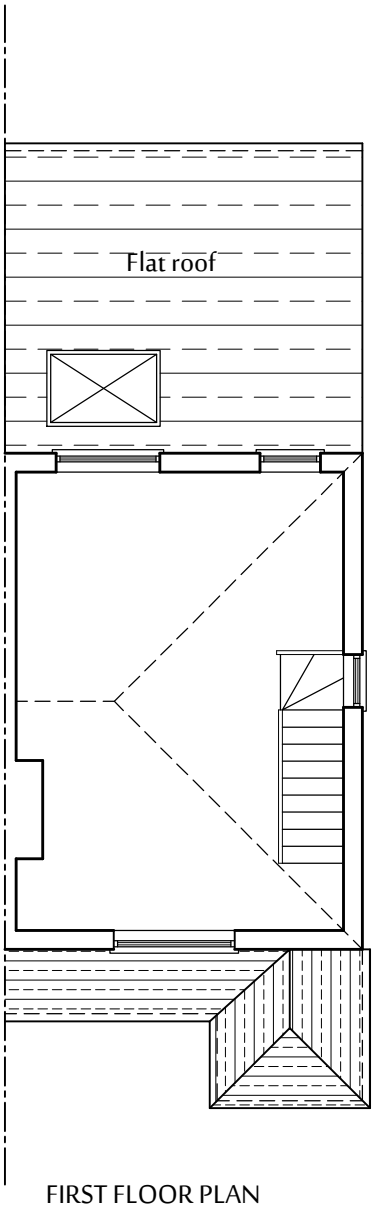

FIRST FLOOR PLAN



REAR ELEVATION

FRONT ELEVATION

SIDE ELEVATION

JOB TITLE
30 WOODROW AVENUE
HAYES
UB4 8QL

DRG TITLE
PROPOSED FLOOR PLANS & ELEVATIONS

SCALE		DATE
1:100 @ A3		MAY '16
JOB NO.	DRG NO.	REV
1020	105	P1