


Proposed Site Plan 1:200 - 6 Addison Way HA6 1SR

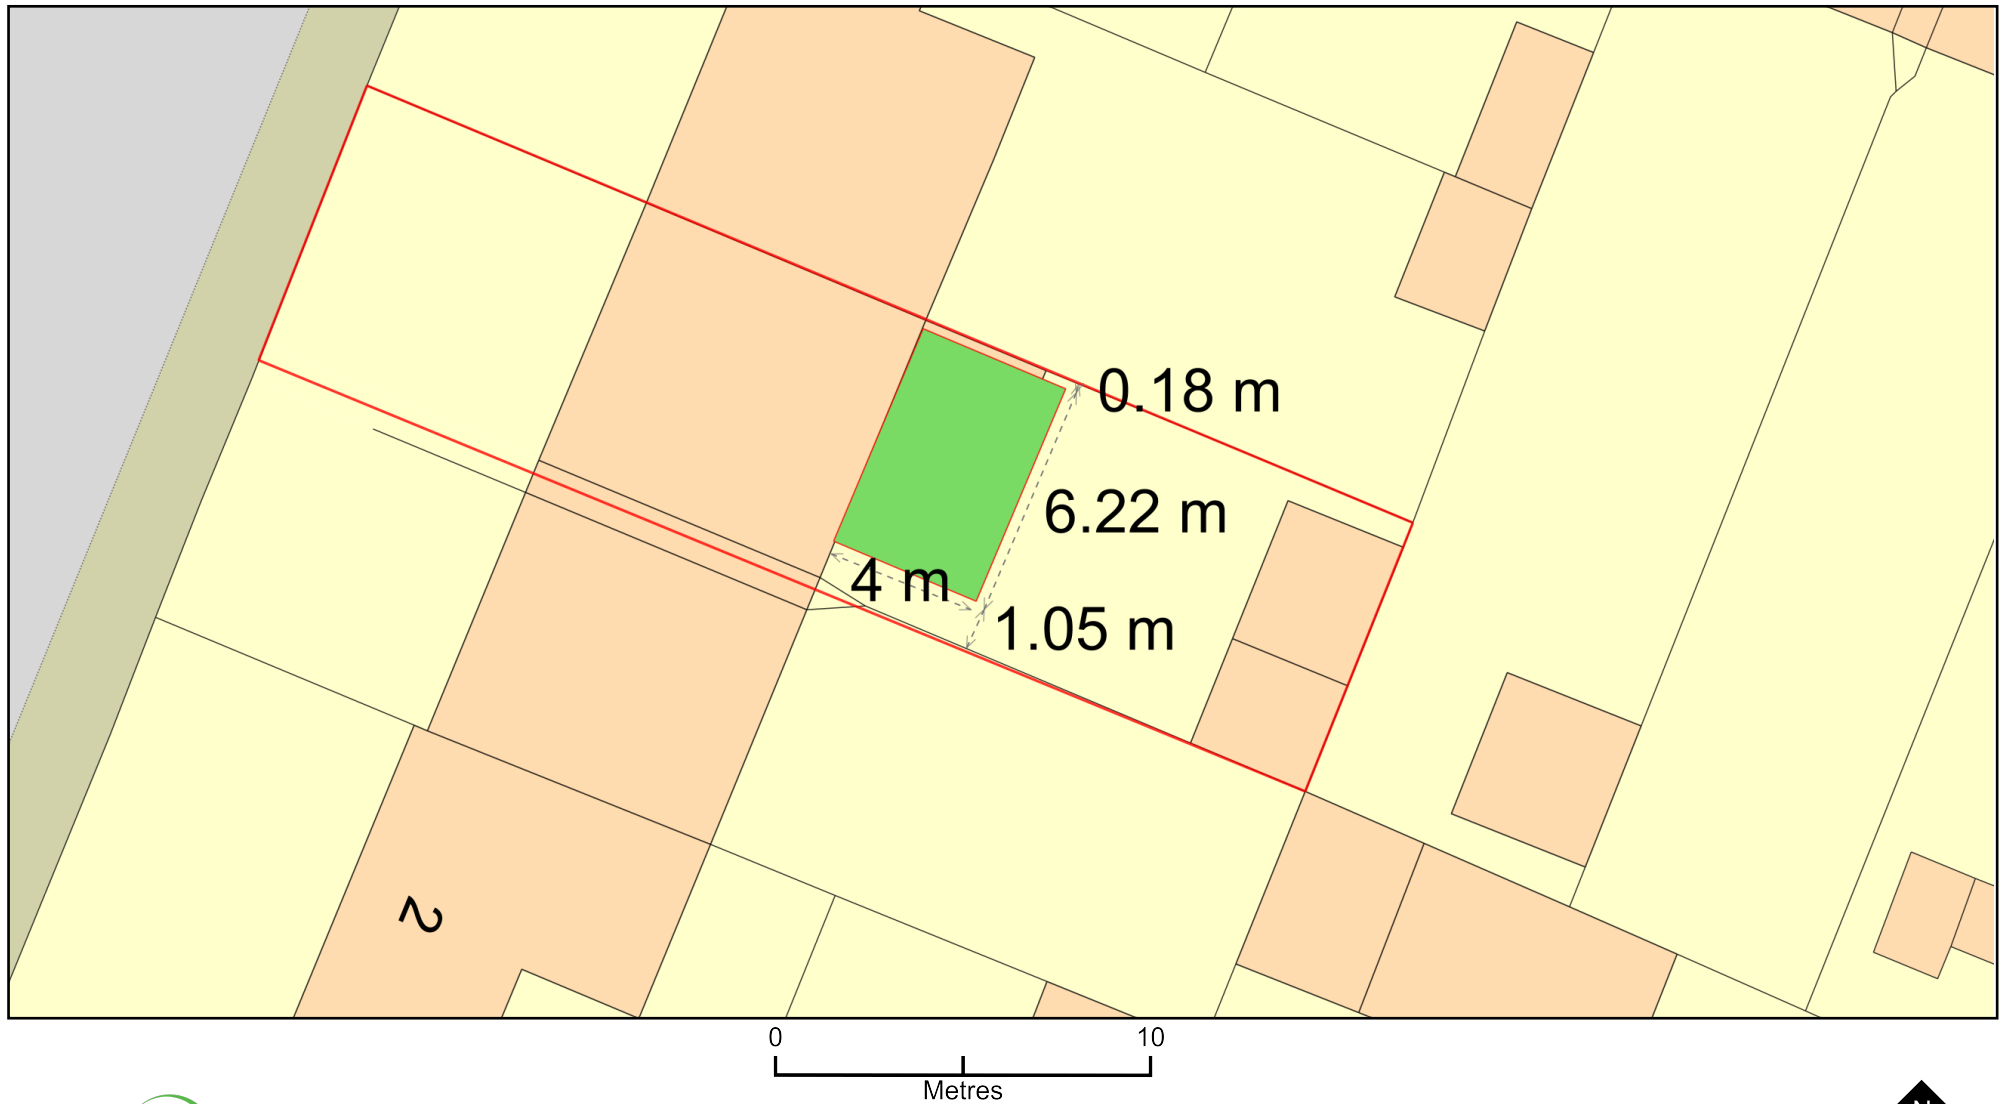

Plan Produced for: Karen Viljoen

Date Produced: 01 Apr 2021

Plan Reference Number: TQRQM21091110432958

Scale: 1:200 @ A4

© Crown copyright and database rights 2021 OS 100042766