


BR Brick Work


Note: This Drawing is for planning purpose and should not be used for construction.
All dimensions should be confirmed on site and any deviation should be reported back to designer.




Existing Front Elevation

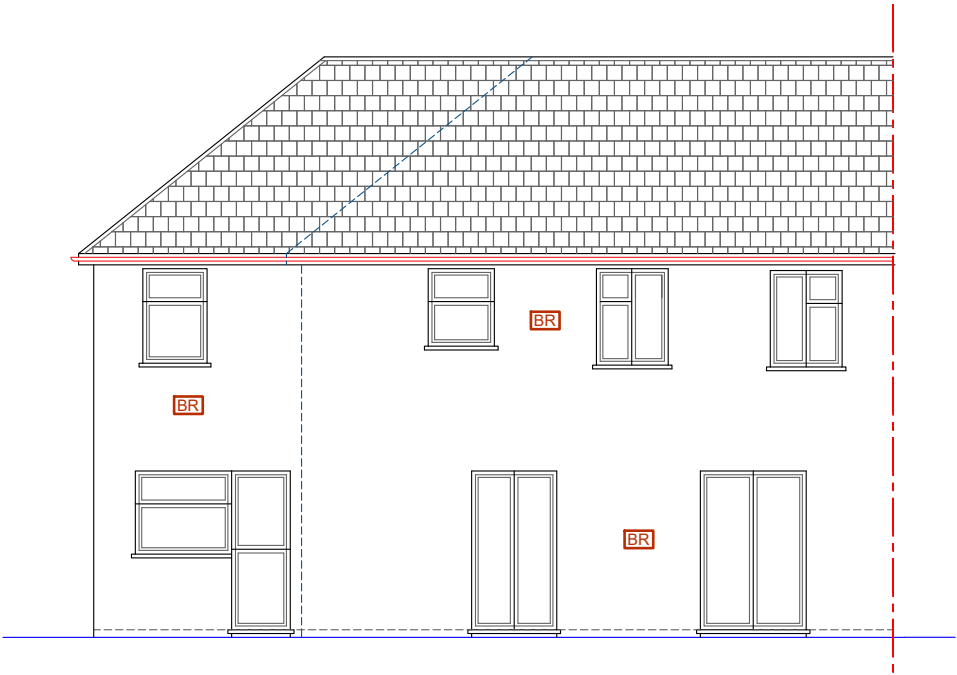

Existing Rear Elevation

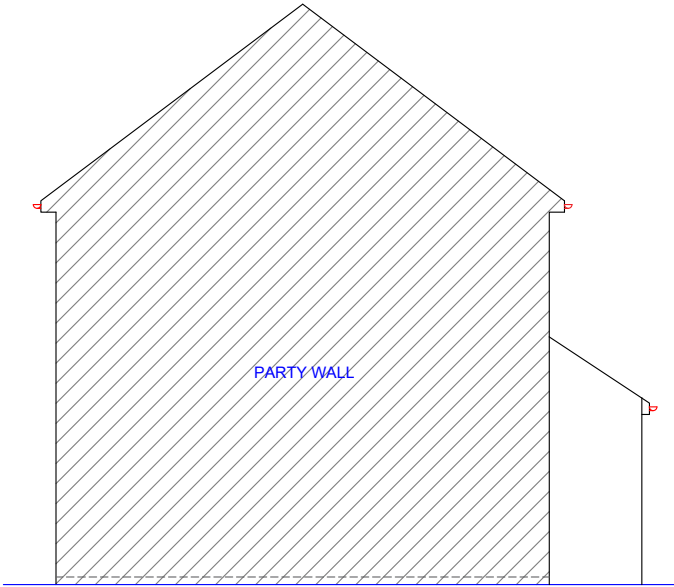

Existing Side Elevation (LHS)

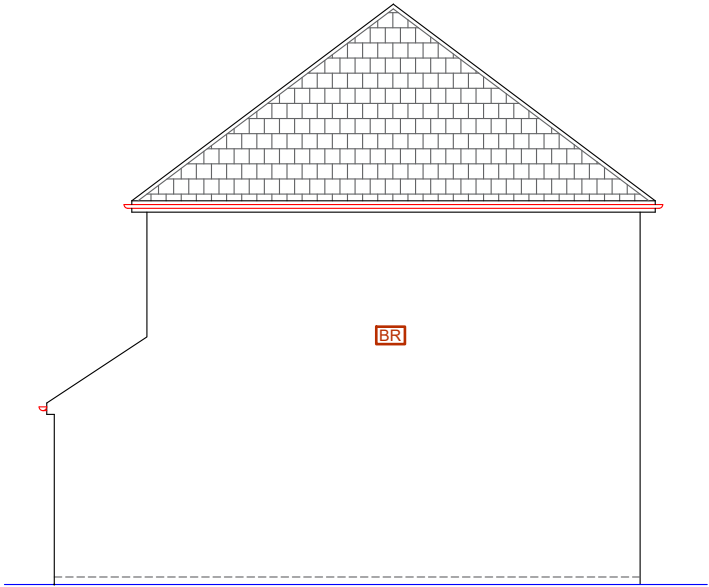

Existing Side Elevation (RHS)

Proposed Development:
Construction of Loft Extension
and Outbuilding


Site Address:
171 Lynhurst Crescent
Uxbridge
UB10 9EH

Revisions:		
Rev	Date	Description
A	23/09/2026	

Drawing Description:
Existing Elevations

Drawing No:
ART/2026/LE171LC/EE

Scale: 1:100
Paper Size: A3
Sheet No: 3 of 7

 

ART CONSULTANTS (UK) LTD
113 LONG LANE
STANWELL
TW19 7AL
M:07960071377
E: ARTCONSULTANTSUK@GMAIL.COM