


Note: This Drawing is for planning purpose and should not be used for construction.
All dimensions should be confirmed on site and any deviation should be reported back to designer.

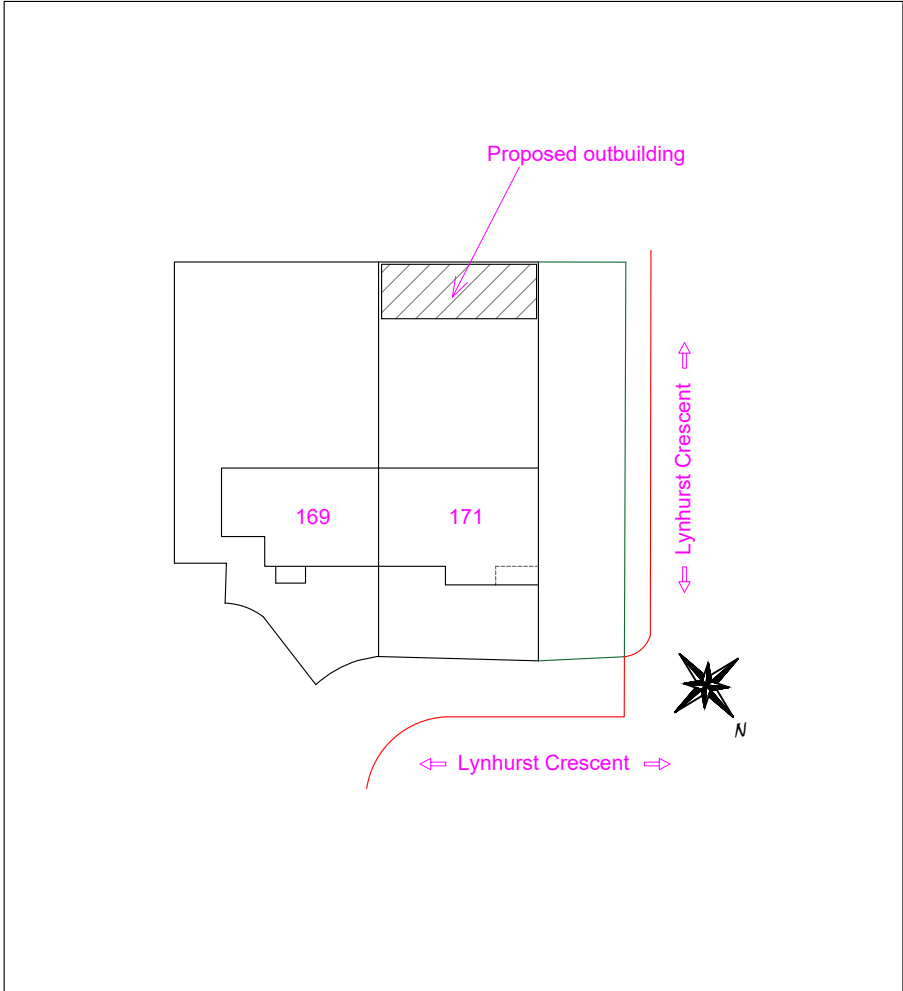

Site Plan @ Scale 1:500



Location Plan @ 1:1250


Proposed Development:
Construction of Loft Extension
and Outbuilding

Site Address:
171 Lynhurst Crescent
Uxbridge
UB10 9EH

Revisions:		
Rev	Date	Description
A	23/09/2026	

Drawing Description:
Site plan & Location Plan

Drawing No:
ART/2025/LE171LC/SPLP

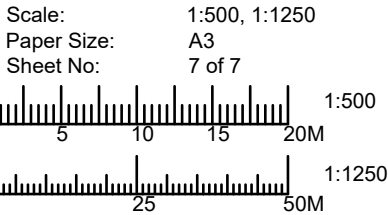

ART CONSULTANTS (UK) LTD
113 LONG LANE
STANWELL
TW19 7AL
M:07960071377
E: ARTCONSULTANTSUK@GMAIL.COM