




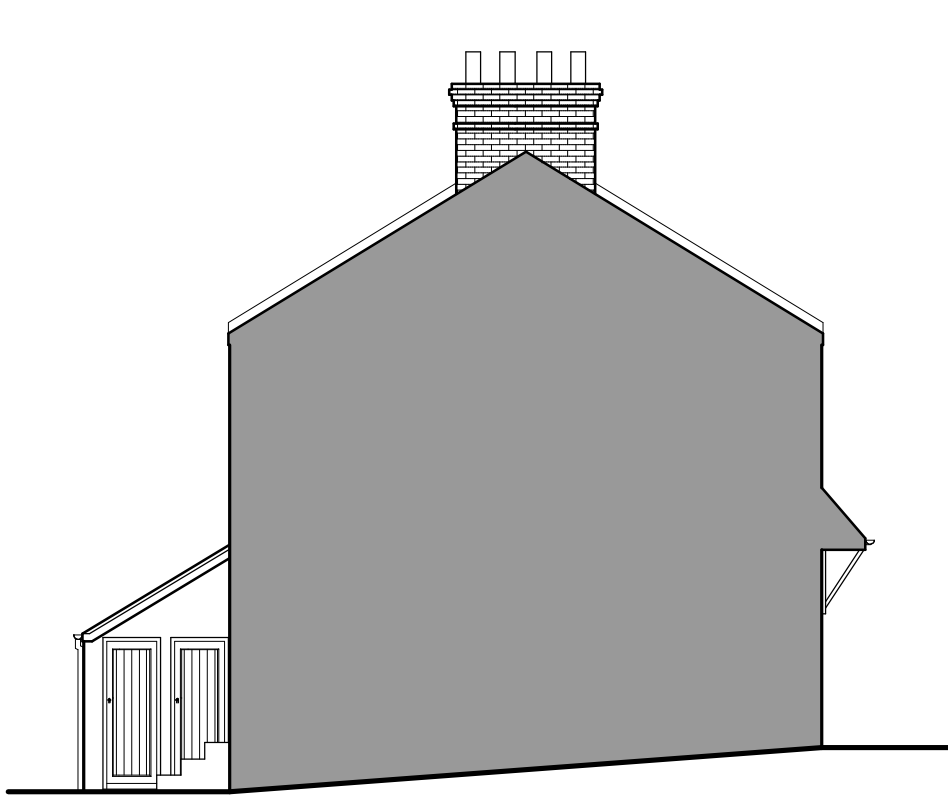


Existing Left Side Elevation

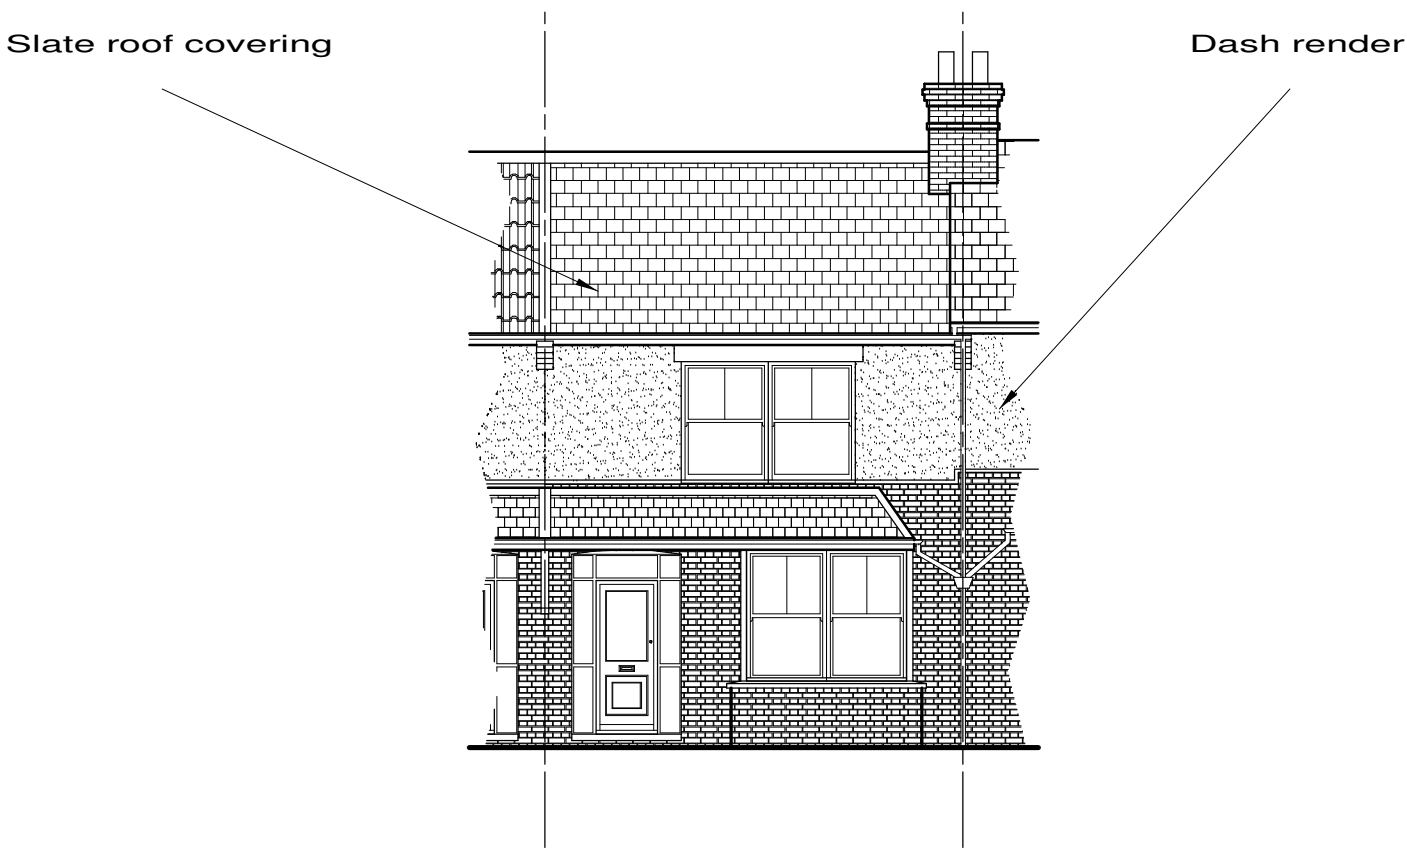


Existing Front Elevation

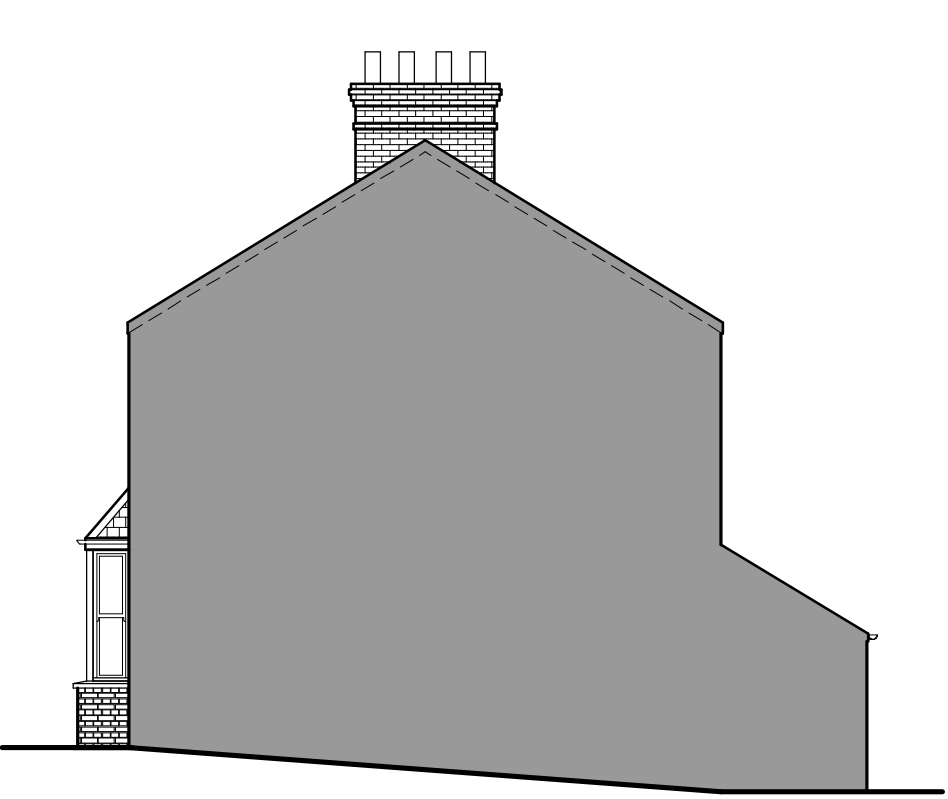


Existing Right Side Elevation

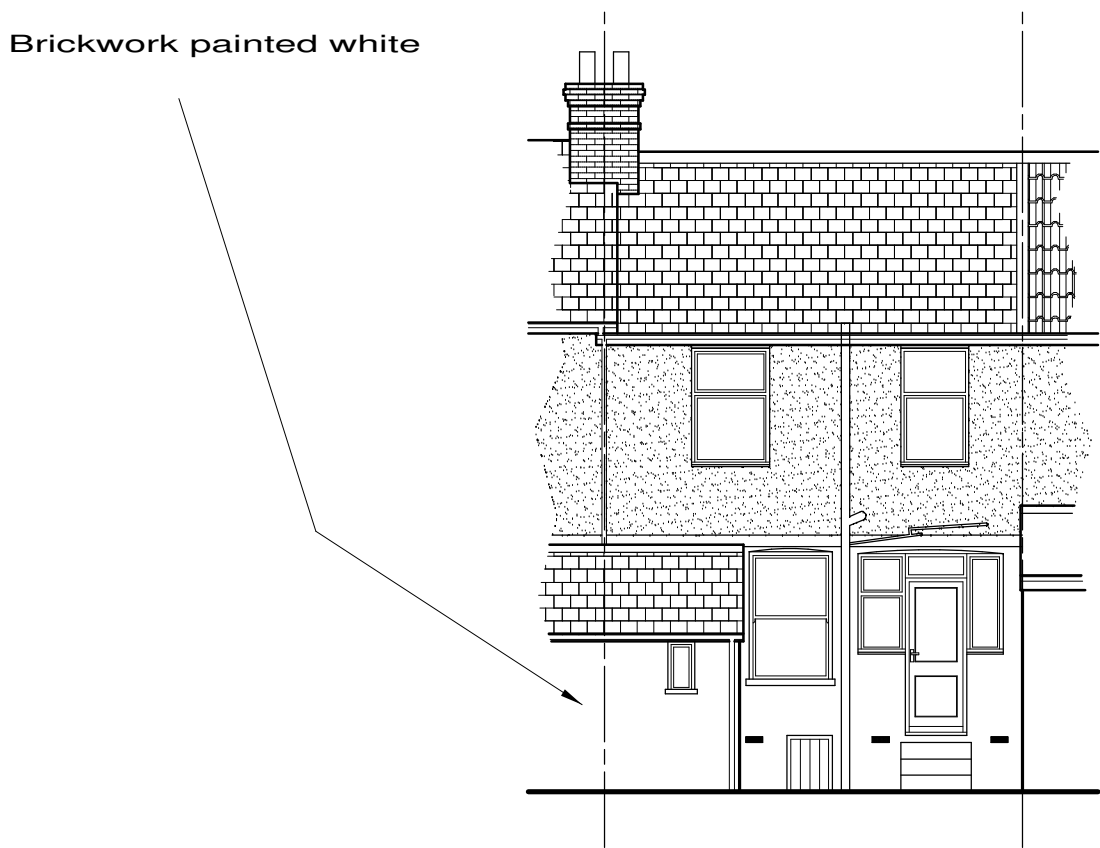


Existing Rear Elevation

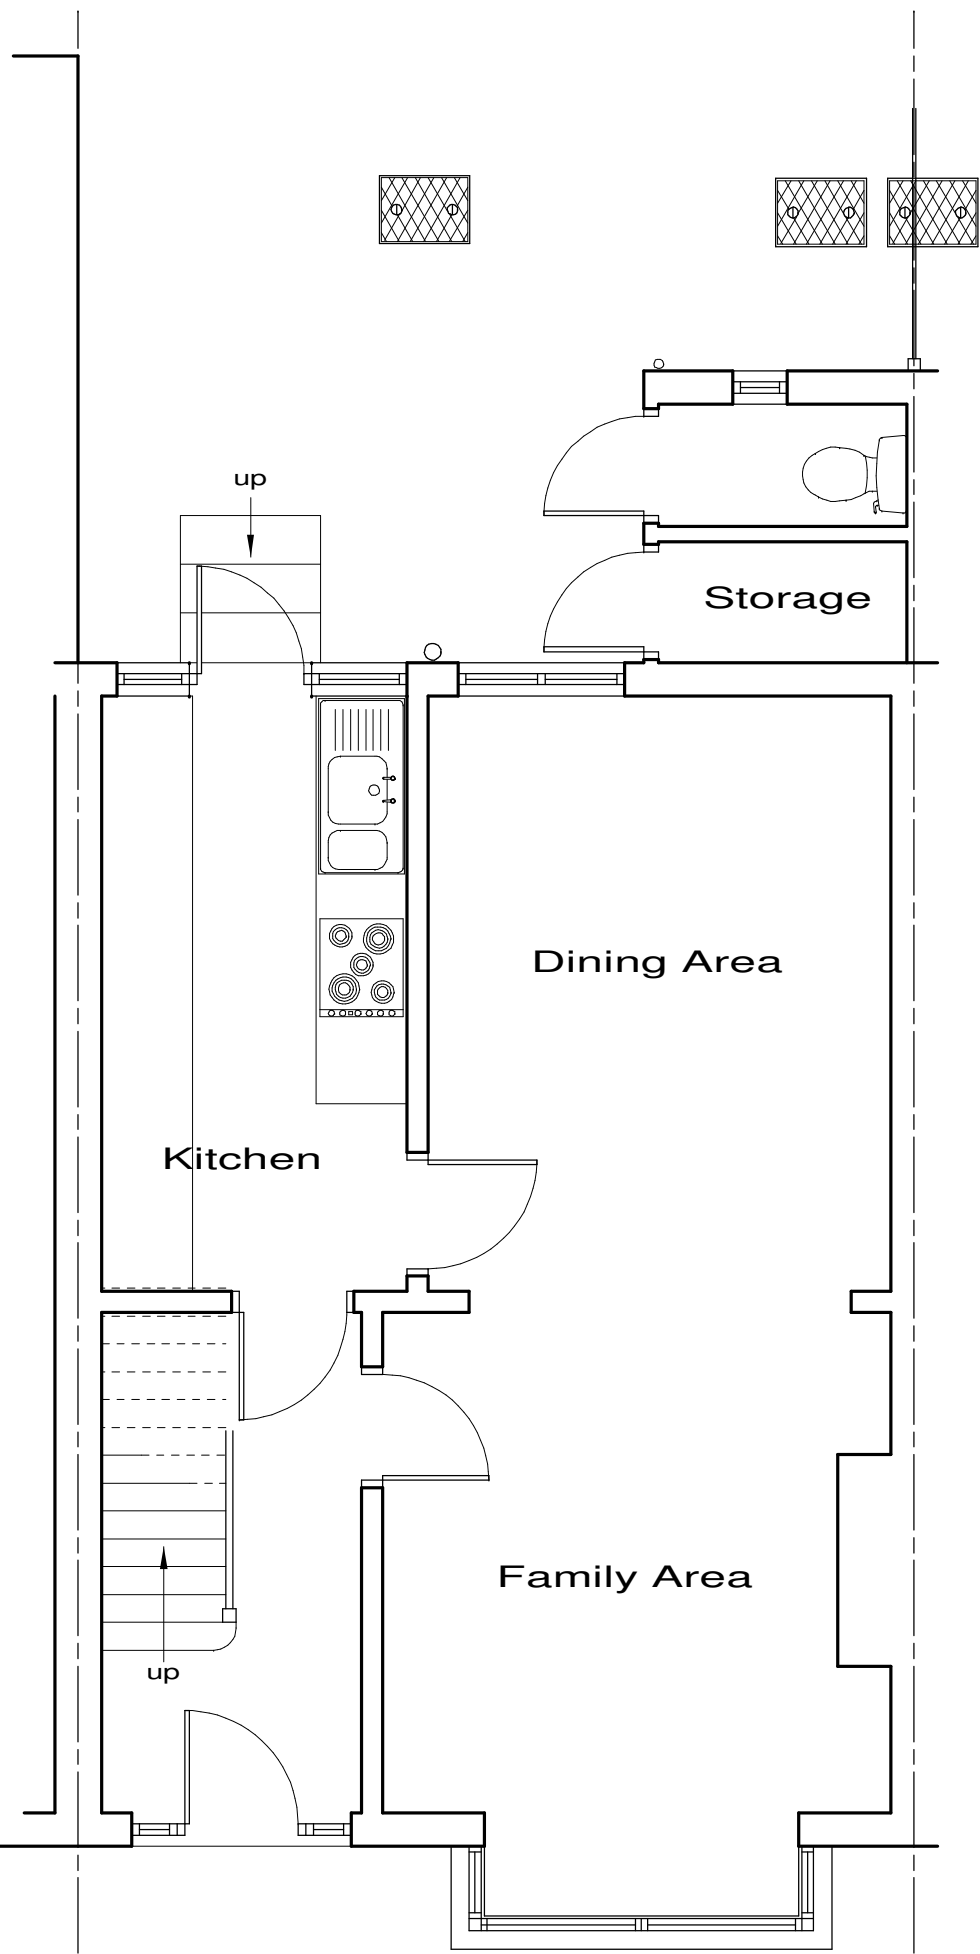

Existing Ground Floor Plan


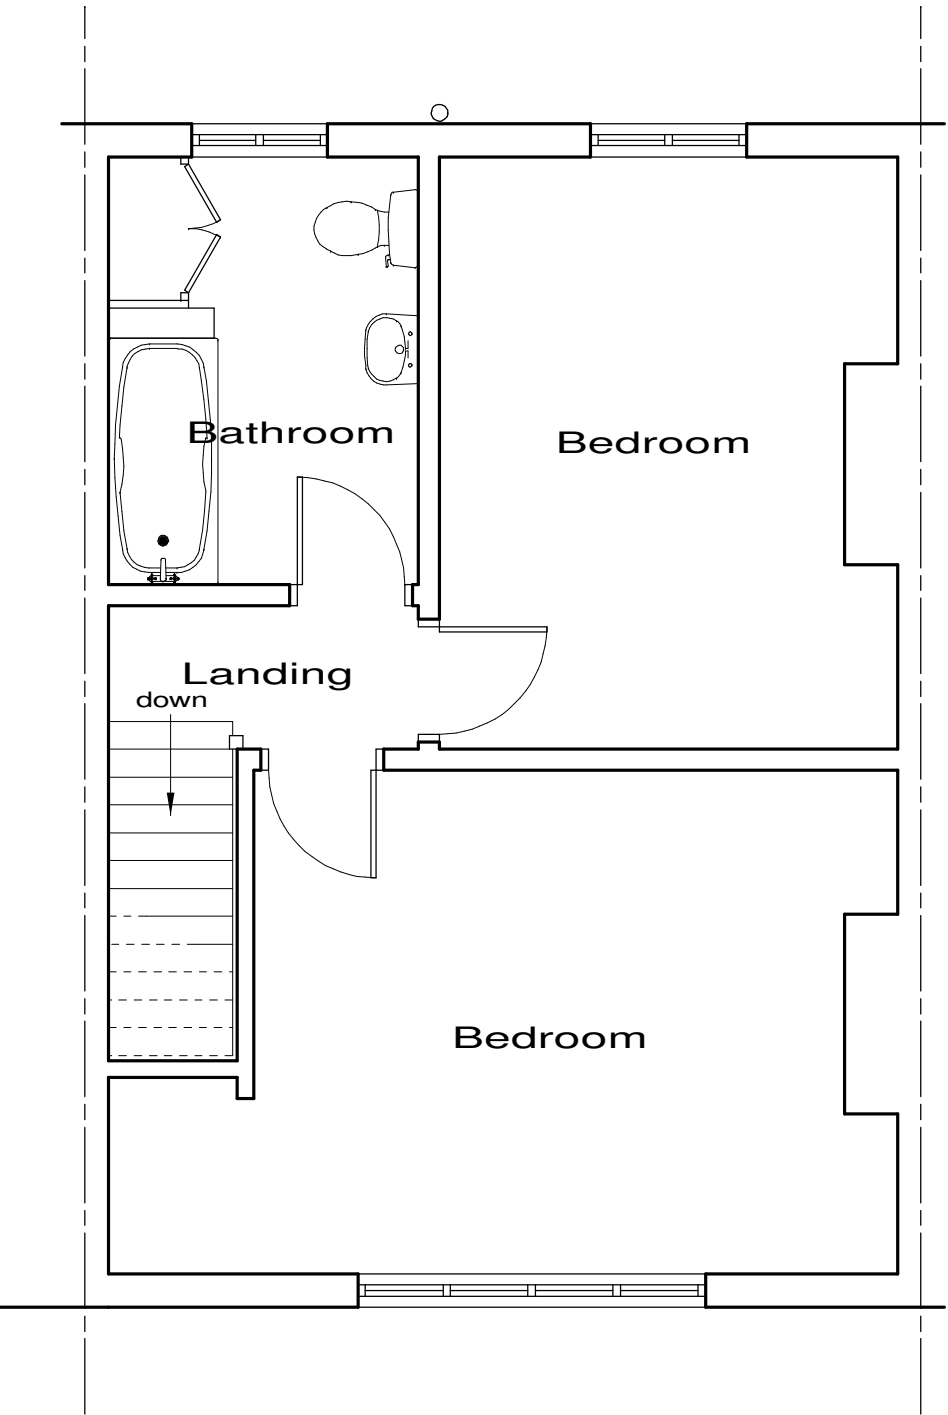


Existing First Floor Plan

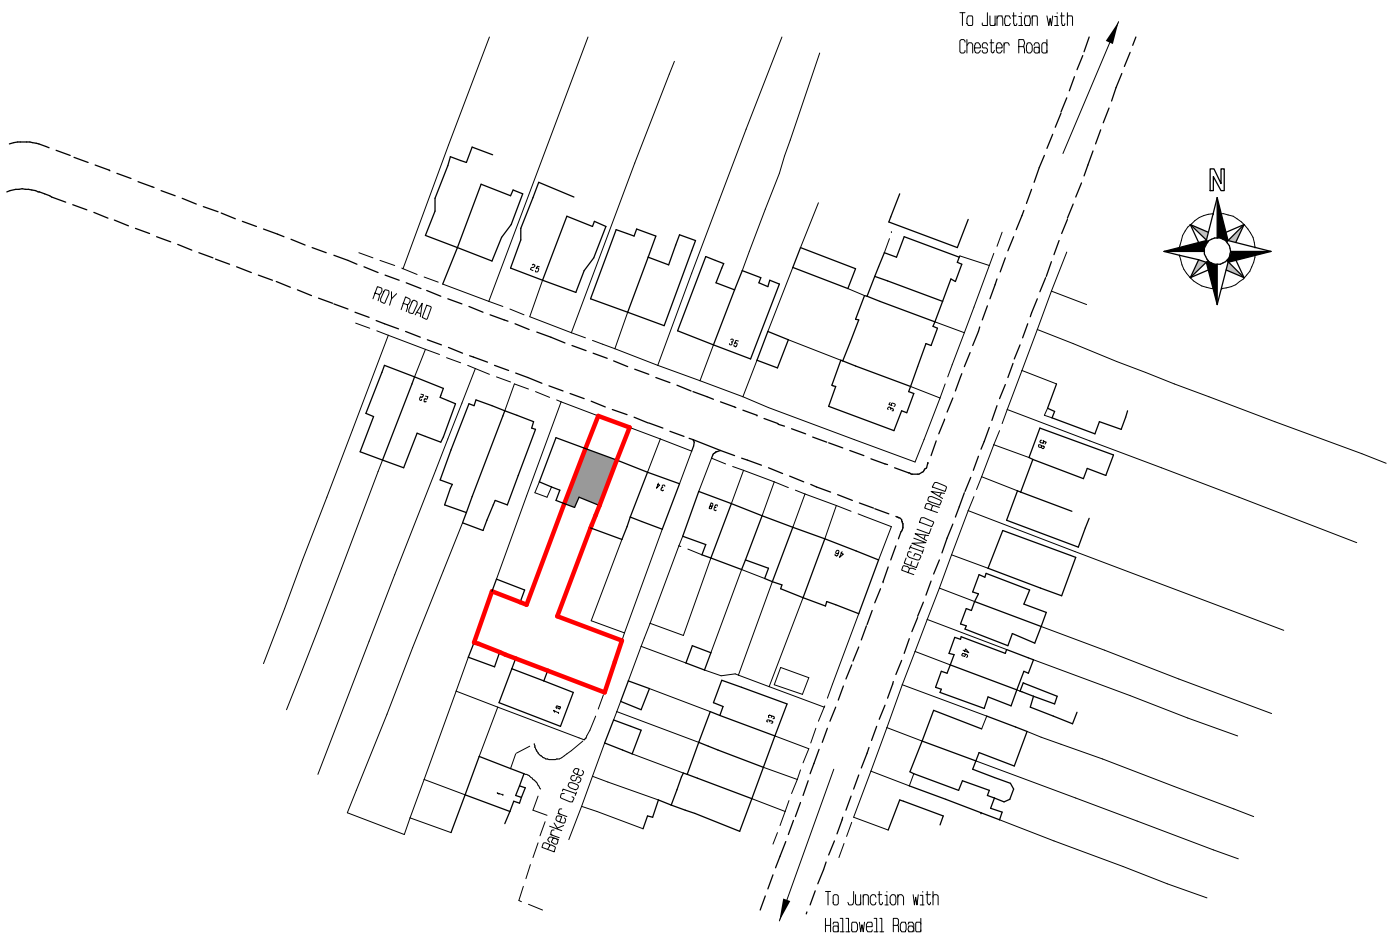

Location Plan
Crown Copyright,
All rights reserved,
Licence No ES100004406
Scale 1/1250

These plans have been produced to a recognized scale and a standard paper size, both shown in the title block. If you have received this drawing as a pdf or similar file type, please check when printing that you have an accurately sized drawing using the scale bar provided.

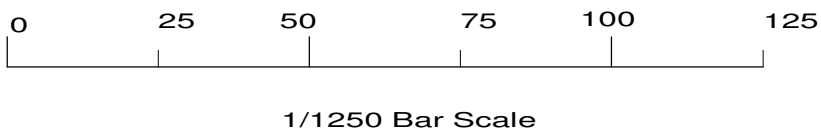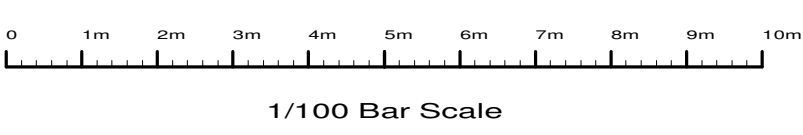

Revisions : A, Location		Jan 2021
Site		
30 Roy Road, Northwood, HA6 1EH.		
Client		
Ms Verena Wottawa		
Detail		
Existing plans		
Scale	1/50 1/100	Drawing Number
Date	26/01/21	3966/ 1A
Drawn by	JAS	
	Size A1	
F.J. Thompson & Co		
	Tel 01923 720277 Fax 01923 772910 email: surveys@fjthompson.co.uk	Old Kings Arms 30 Church Street Rickmansworth Hertfordshire WD3 1DJ