




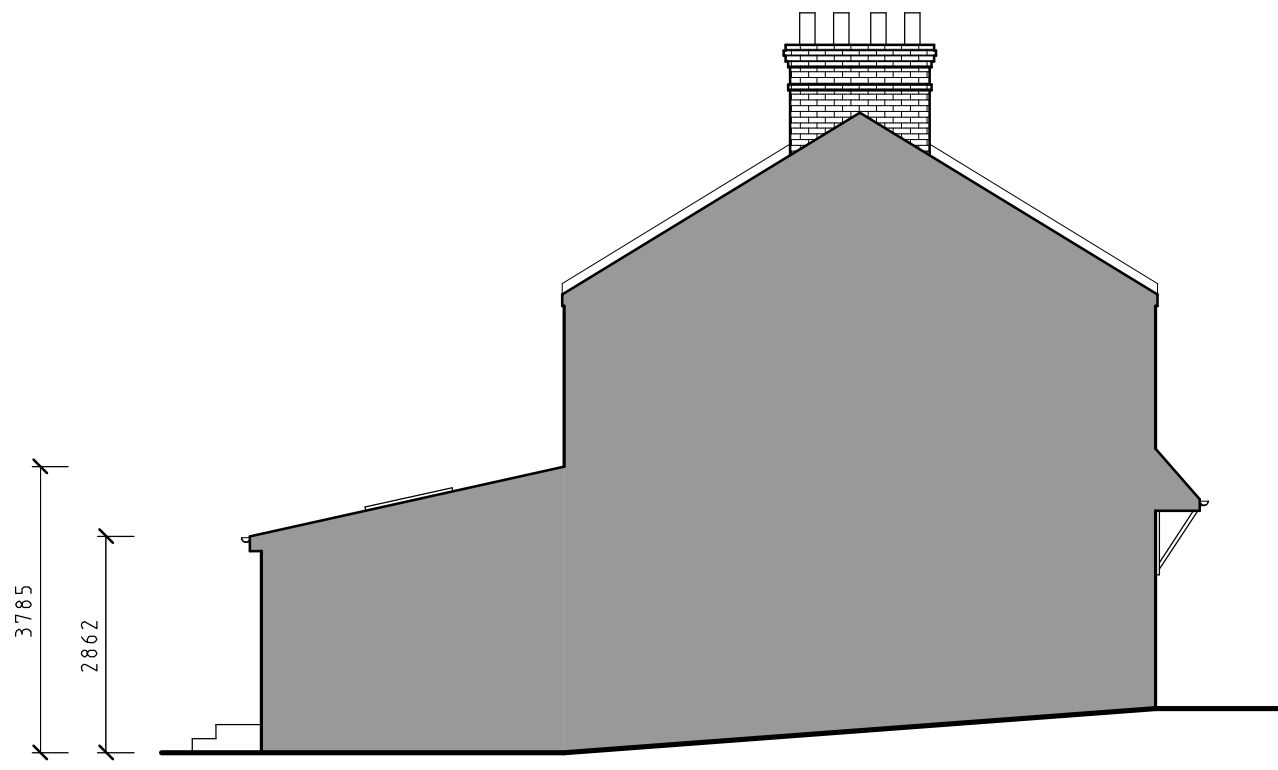


Proposed Left Side Elevation

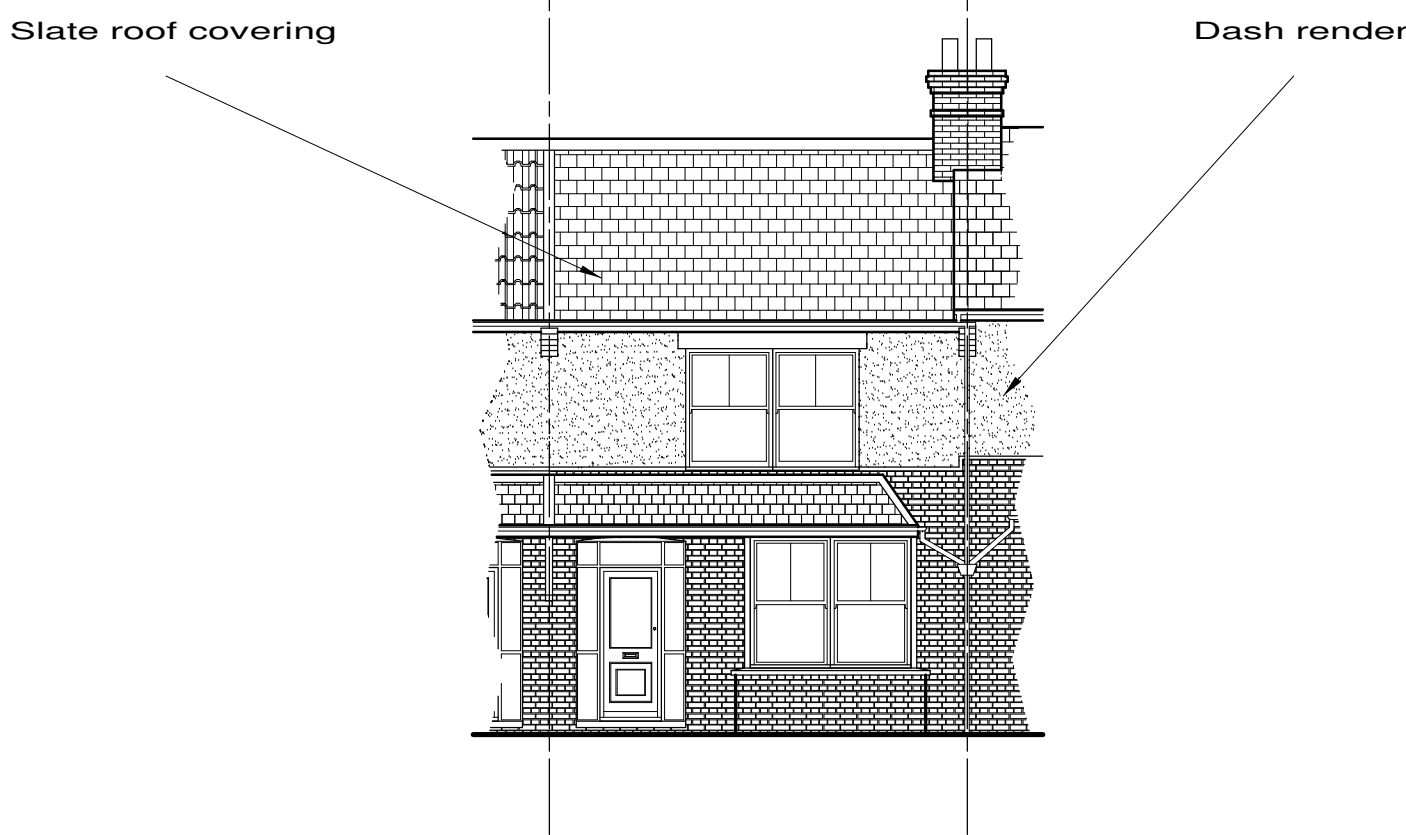


Proposed Front Elevation

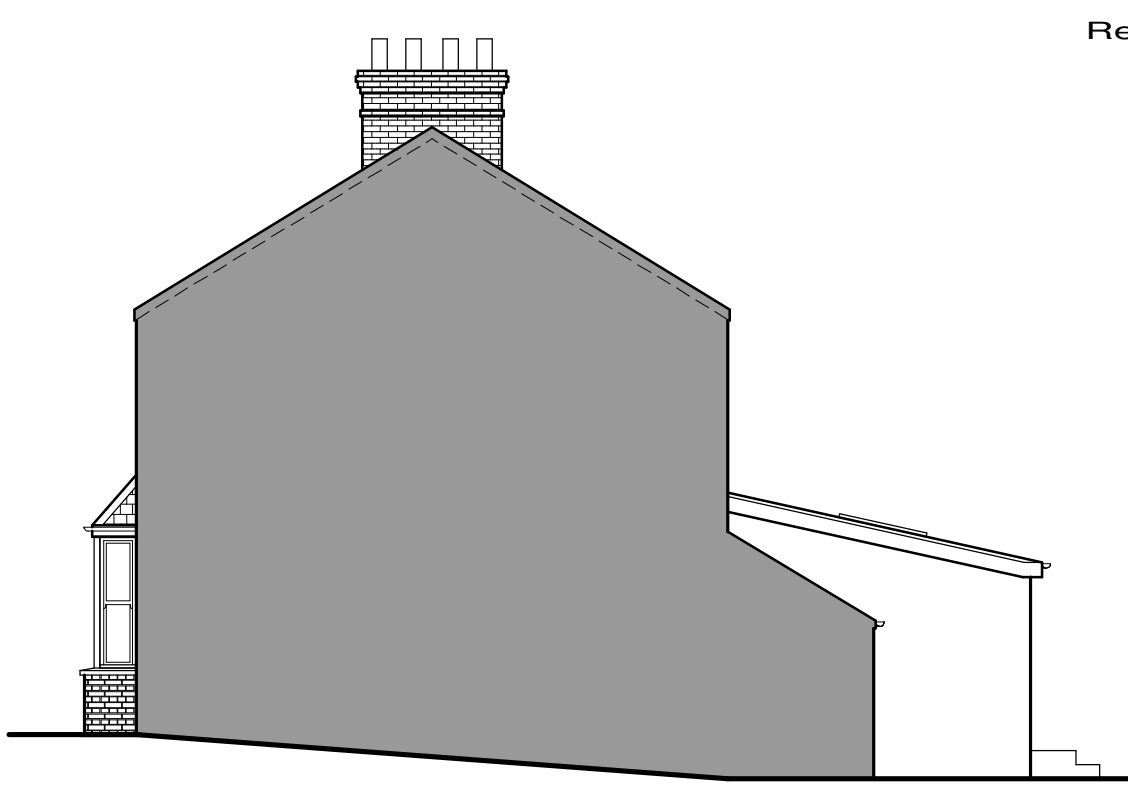


Proposed Right Side Elevation

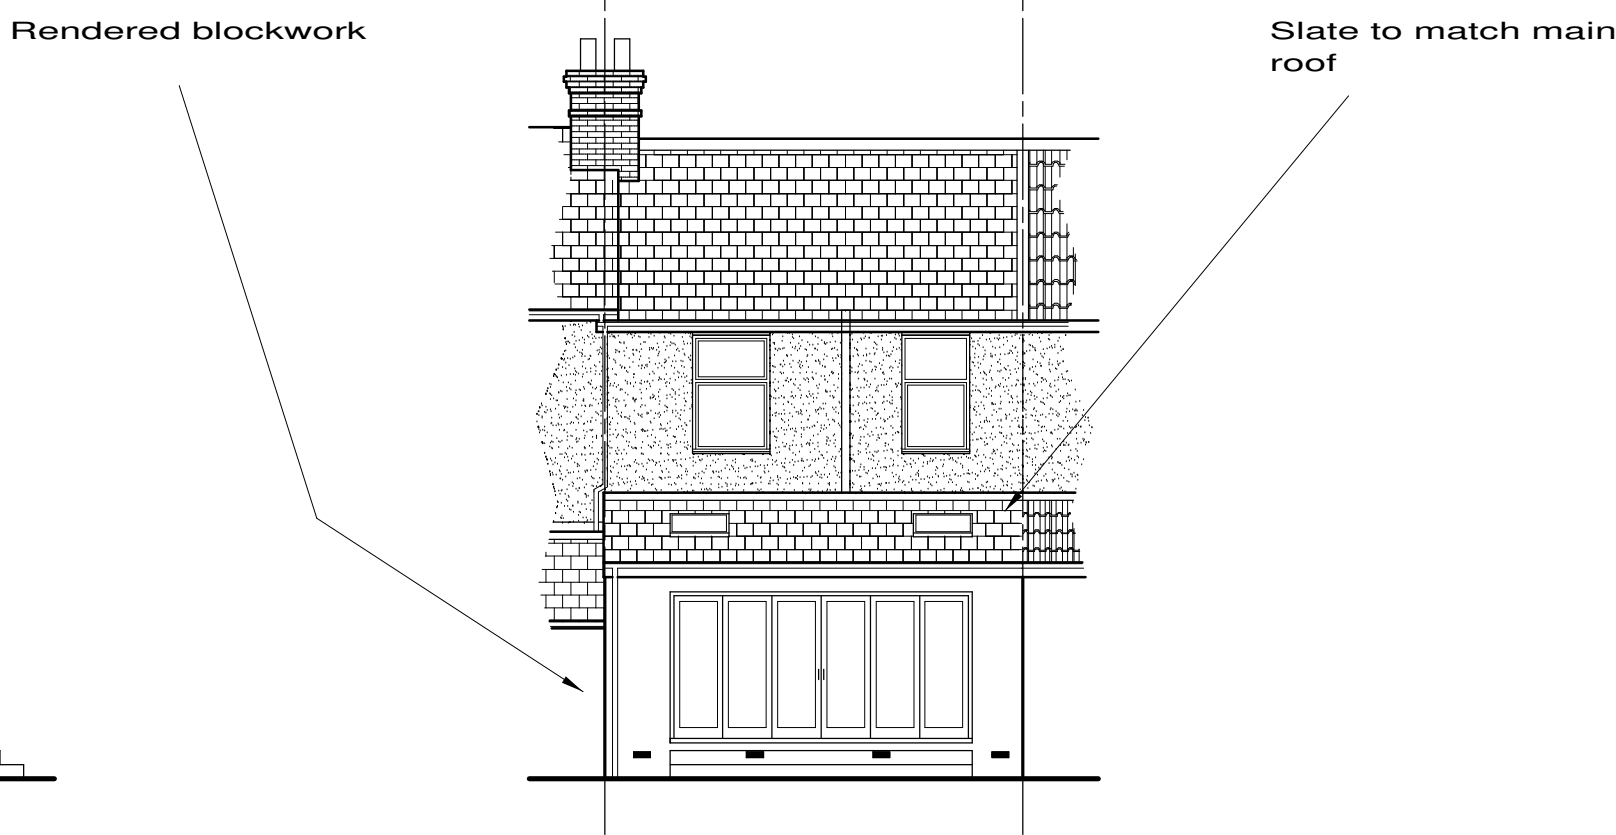


Proposed Rear Elevation

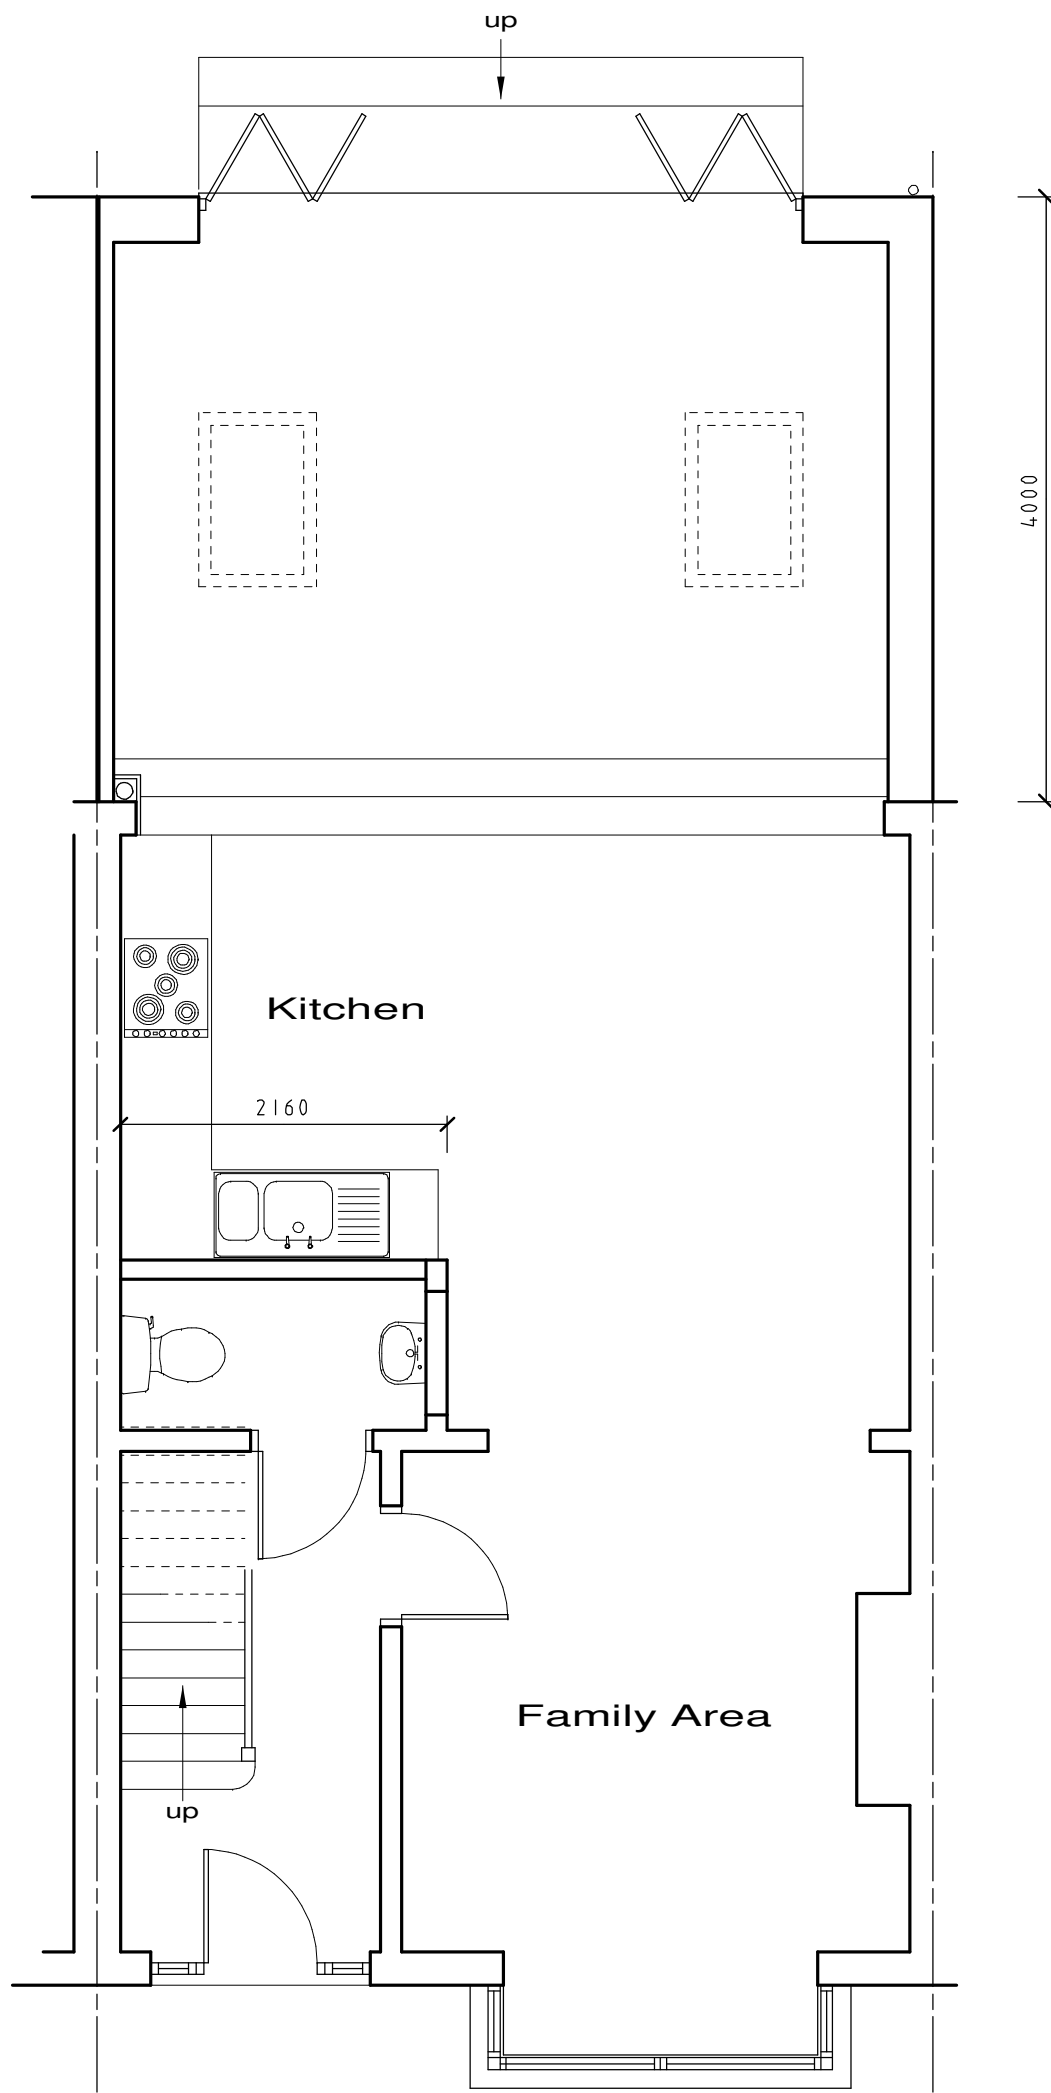

Proposed Ground Floor Plan


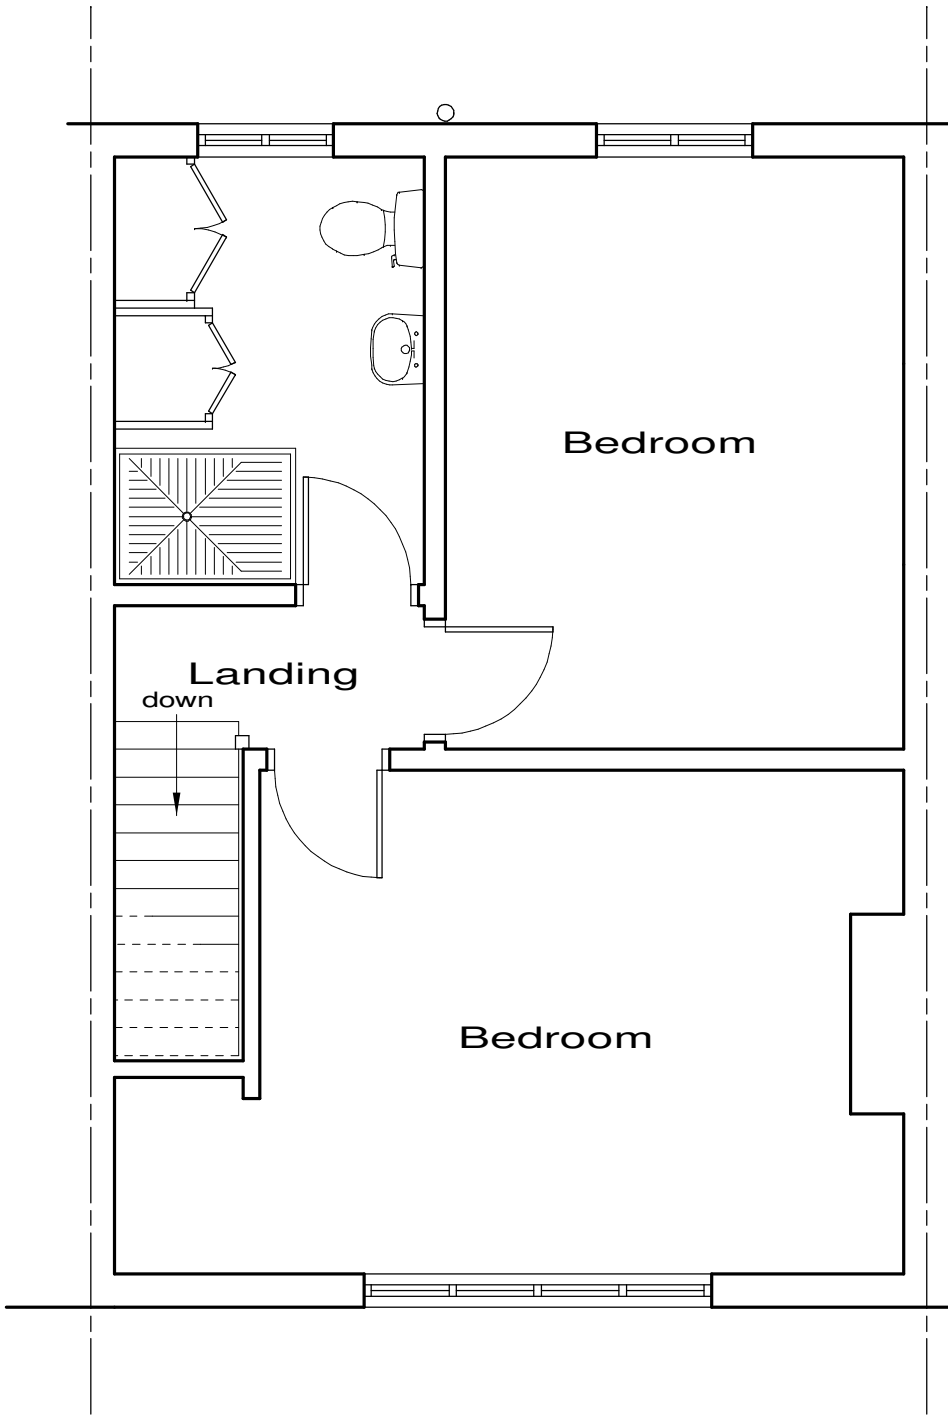


Proposed First Floor Plan

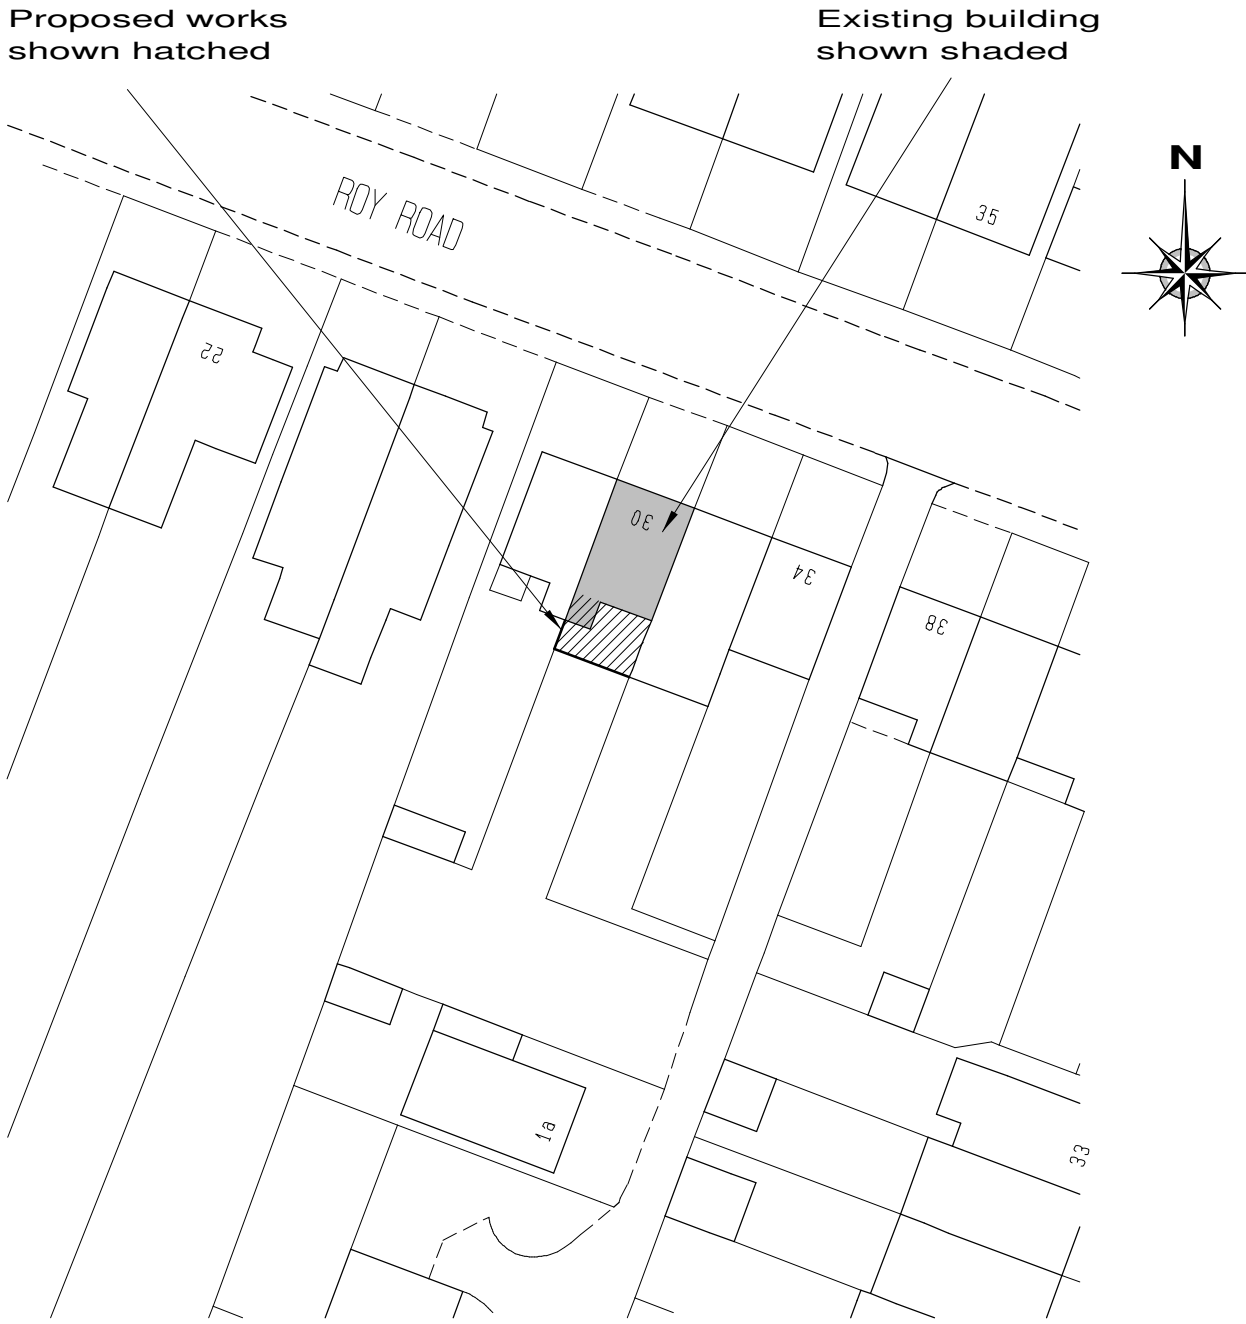

Block Plan Scale 1/500

These plans have been produced to a recognized scale and a standard paper size, both shown in the title block. If you have received this drawing as a pdf or similar file type, please check when printing that you have an accurately sized drawing using the scale bar provided.

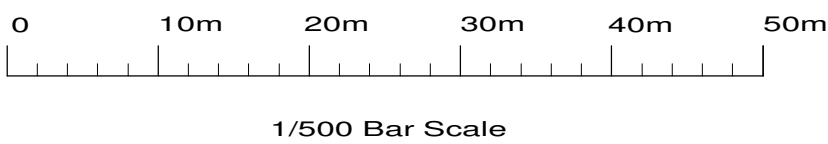 

Revisions :		B, Design Change A, Block plan	Feb 2021 Jan 2021
Site 30 Roy Road, Northwood, HA6 1EH.			
Client Ms Verena Wottawa			
Detail Proposed plans			
Scale	1/50 1/100	Drawing Number	
Date	26/01/21	3966/ 2B	
Drawn by	JAS		
Size A1			
F.J. Thompson & Co			
		Old Kings Arms 30 Church Street Rickmansworth Hertfordshire WD3 1DJ	
Tel 01923 720277 Fax 01923 772910 email: surveys@fjthompson.co.uk			