



Note: This Drawing is for planning purpose and should not be used for construction.
All dimensions should be confirmed on site and any deviation should be reported back to designer.

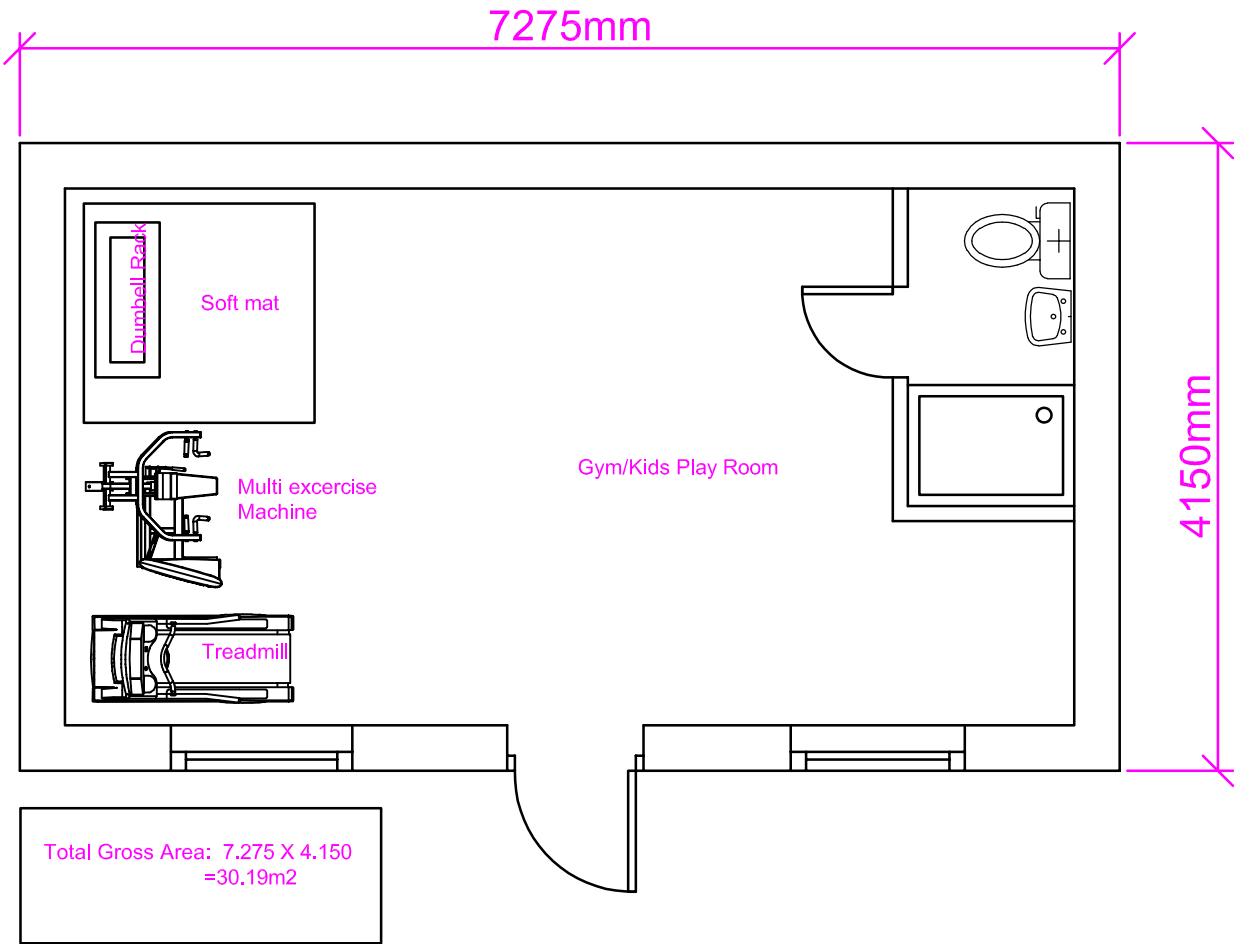


Existing Layout
@1:50

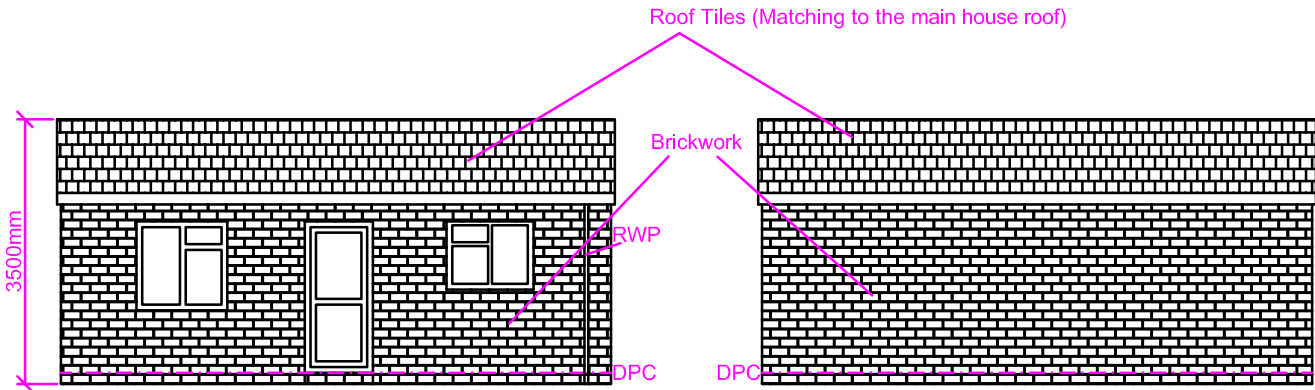

Existing Front Elevation
@1:100

Existing Rear Elevation
@1:100

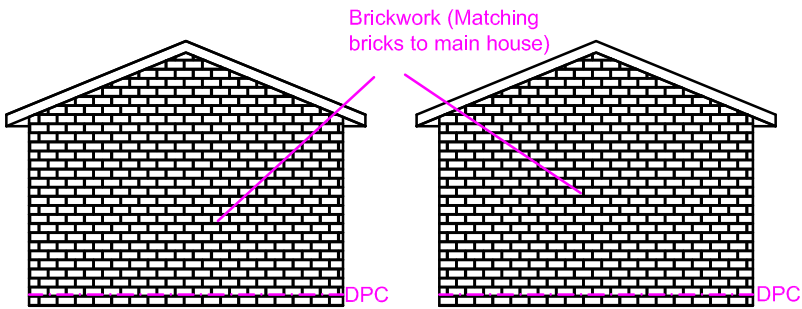

Existing Side Elevation (LHS)
@1:100

Existing Side Elevation (RHS)@
1:100

Proposed Development:

Retrospective Application for
Outbuilding

Site Address:

9 Derwent Drive
Hayes
Ub4 8DR

Revisions:

Rev	Date	Description
A	19/08/2019	
B	10/09/2019	Changed scale of Layout


Drawing Description:

Existing Layout and Existing Elevation

Drawing No:

ART/2019/OUT9DD/ELEE Rev B

Scale: 1:100
Paper Size: A3
Sheet No: 1 of 2

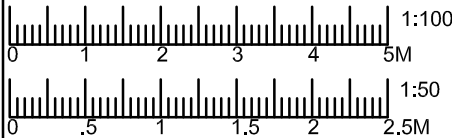

ART CONSULTANTS (UK) LTD
113 LONG LANE
STANWELL
TW19 7AL
M:07960071377
E: ARTCONSULTANTSUK@GMAIL.COM