


Note: This Drawing is for planning purpose and should not be used for construction.
All dimensions should be confirmed on site and any deviation should be reported back to designer.

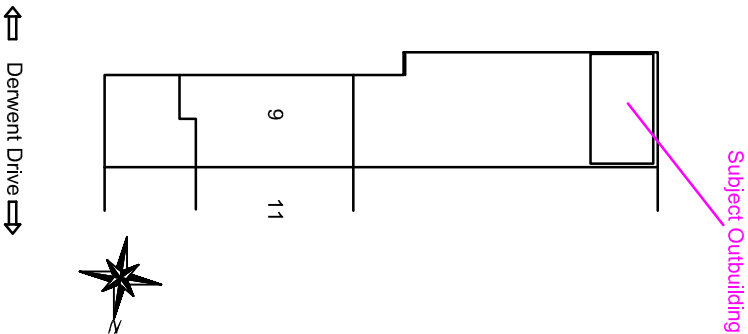

Site Plan@
1:500



Location Plan@
1:1250

Proposed Development:
Retrospective Application for Outbuilding

Site Address:
9 Derwent Drive
Hayes
Up4 8DR

Revisions:		
Rev	Date	Description
A	10/06/2019	

Drawing Description:
Site plan & Location Plan
Drawing number:
ART/2019/OUT9DD/SPLP

Scale: 1:500, 1:1250
Paper Size: A3
Sheet No: 2 of 2
0 5 10 15 20M 1:500
0 25 50M 1:1250

ART CONSULTANTS (UK) LTD
113 LONG LANE
STANWELL
TW19 7AL
M:07960071377
E: ARTCONSULTANTSUK@GMAIL.COM