




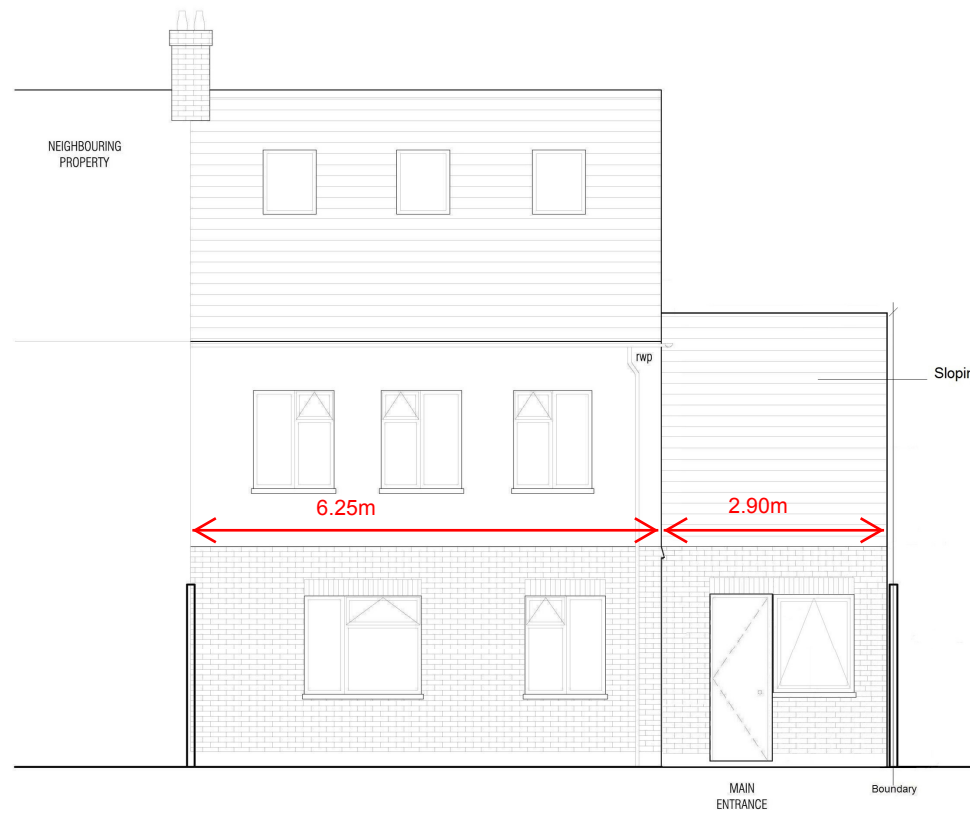


1 PROPOSED FRONT ELEVATION
102

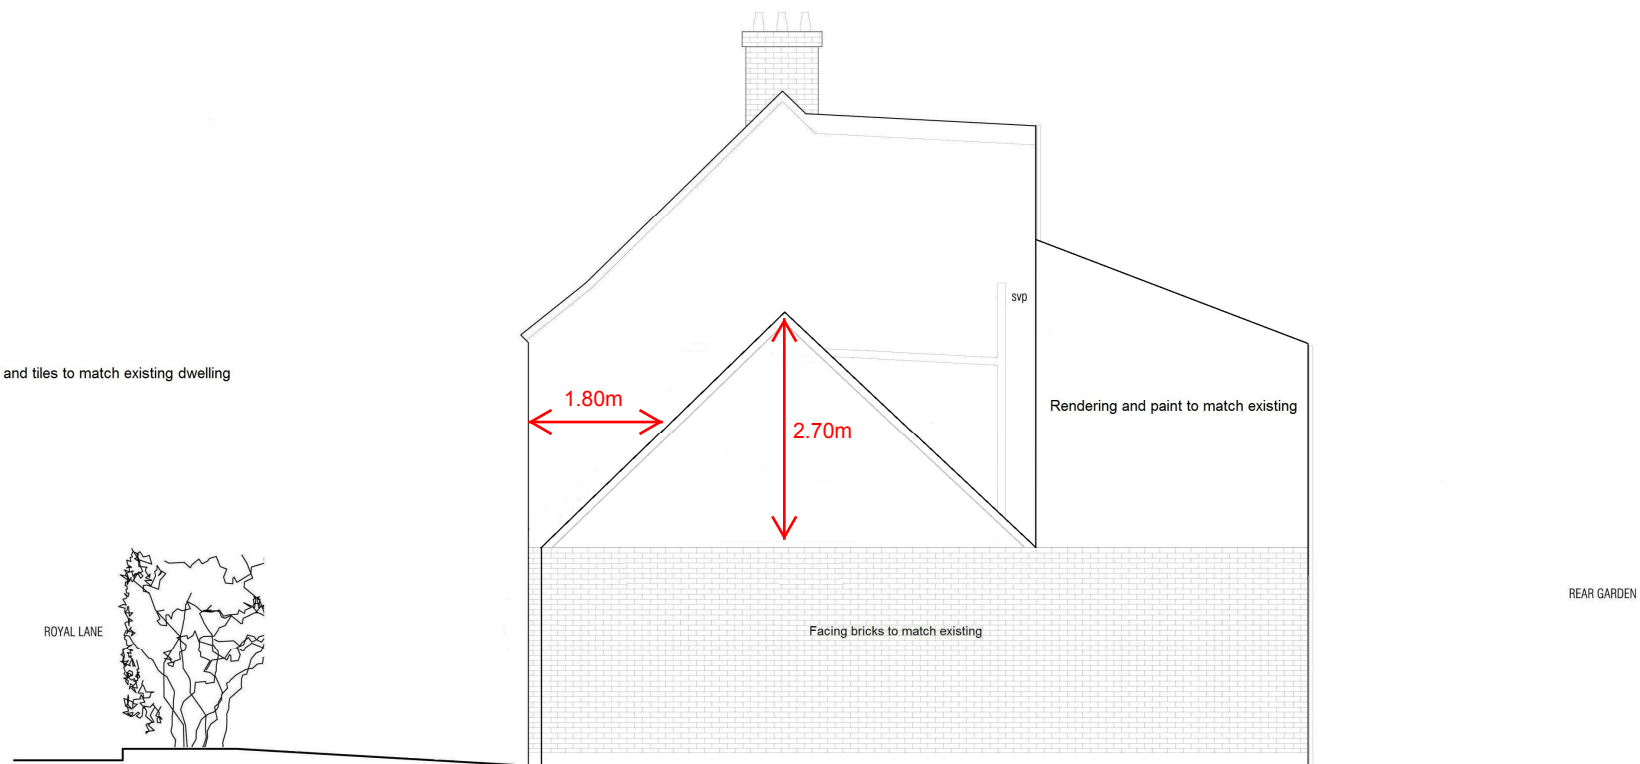

3 PROPOSED SIDE ELEVATION
102

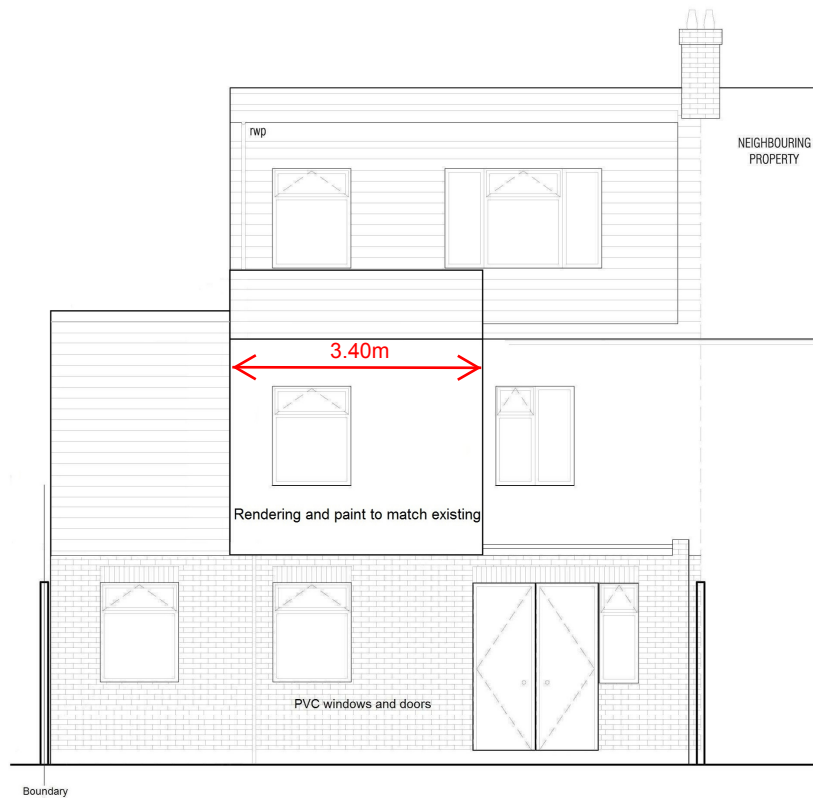

2 PROPOSED REAR ELEVATION
102

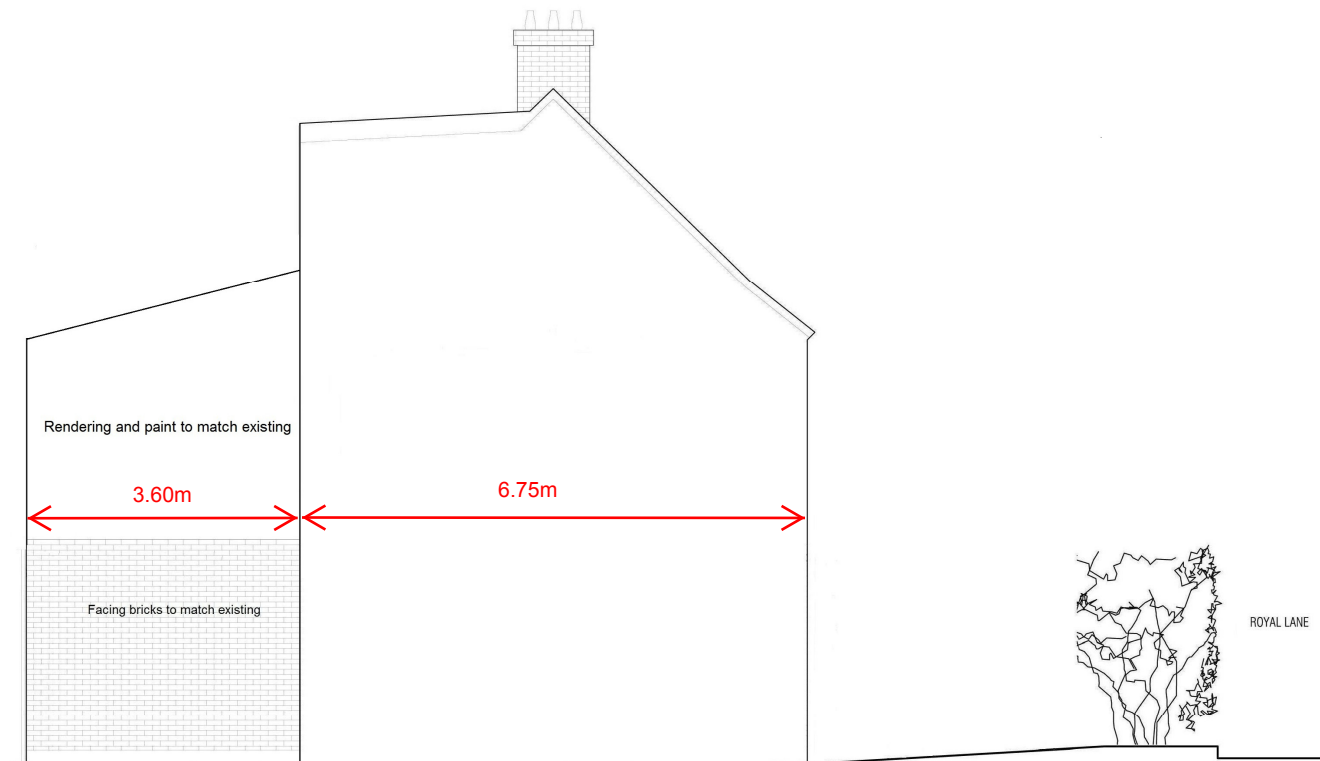

4 PROPOSED SIDE ELEVATION
102

NOTES

REVISION

PLANNING

Stage

Client Alexander Vorobiev

Address 58 Royal Lane, Yiewsley

Drawing Title Scale

PROPOSED 1:100 @ A3

ELEVATIONS Date 11/03/2014

Drawing Number P-PP-PE5