




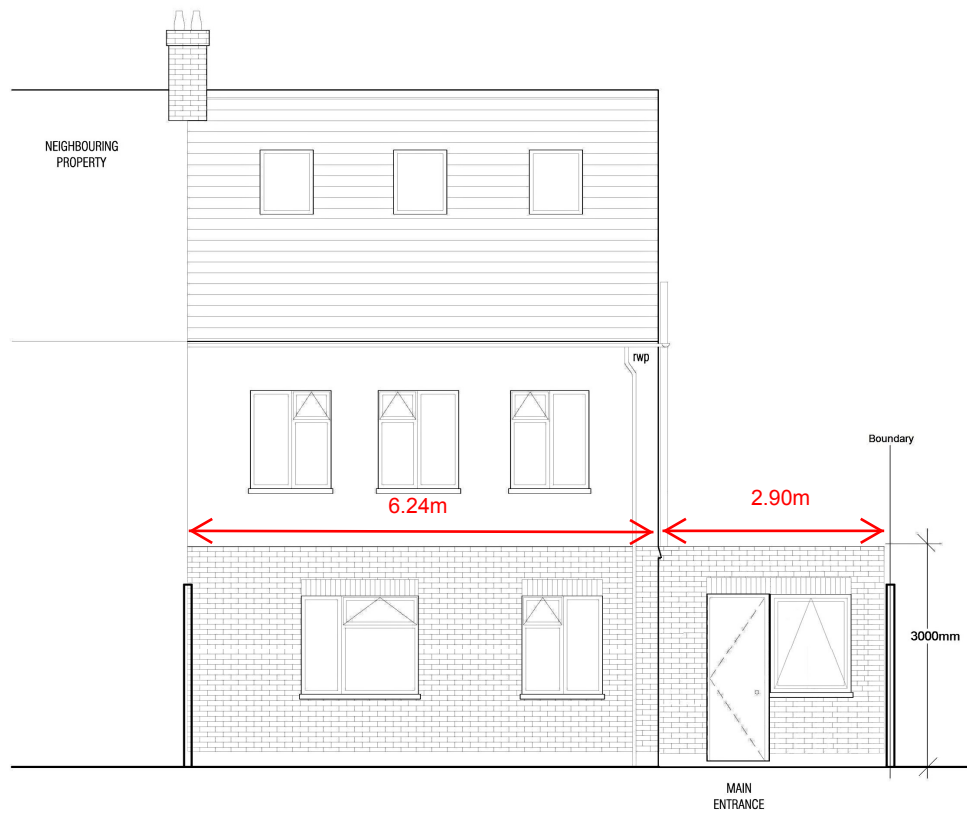


1 EXISTING FRONT ELEVATION
102

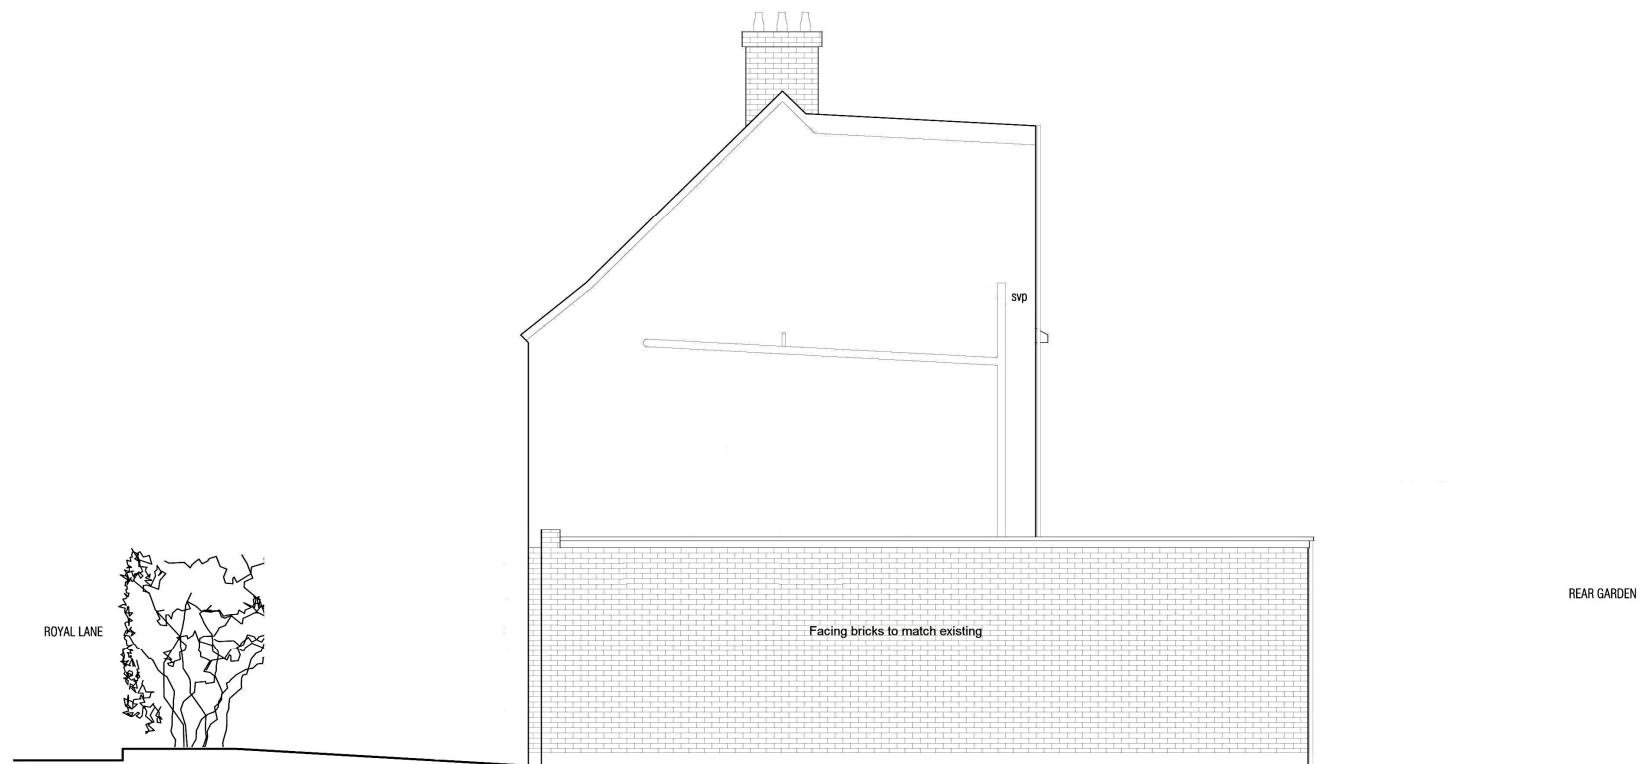

3 EXISTING SIDE ELEVATION
102

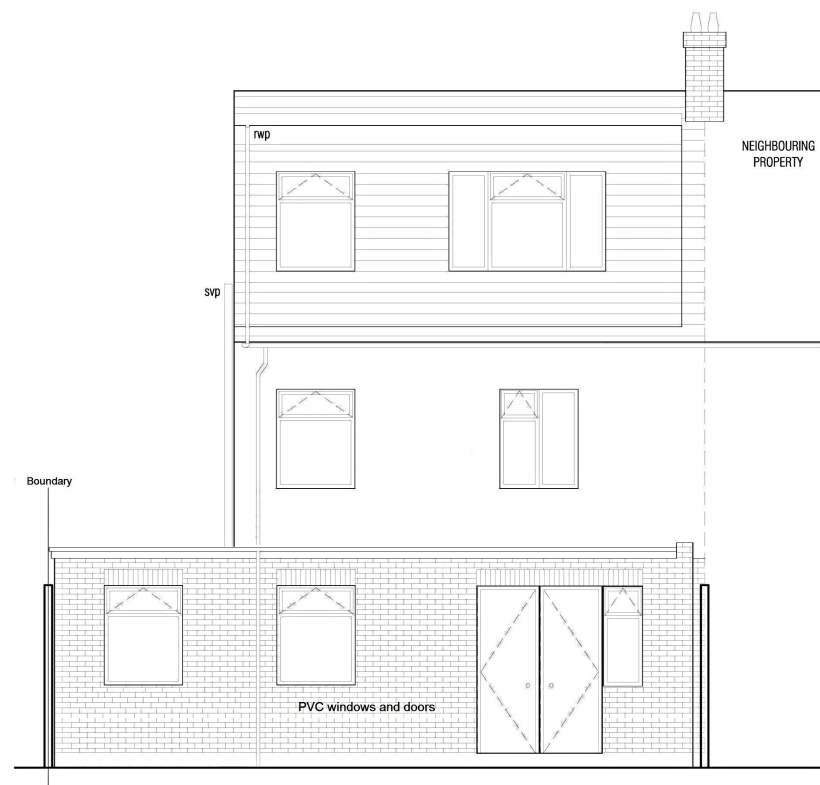

2 EXISTING REAR ELEVATION
102

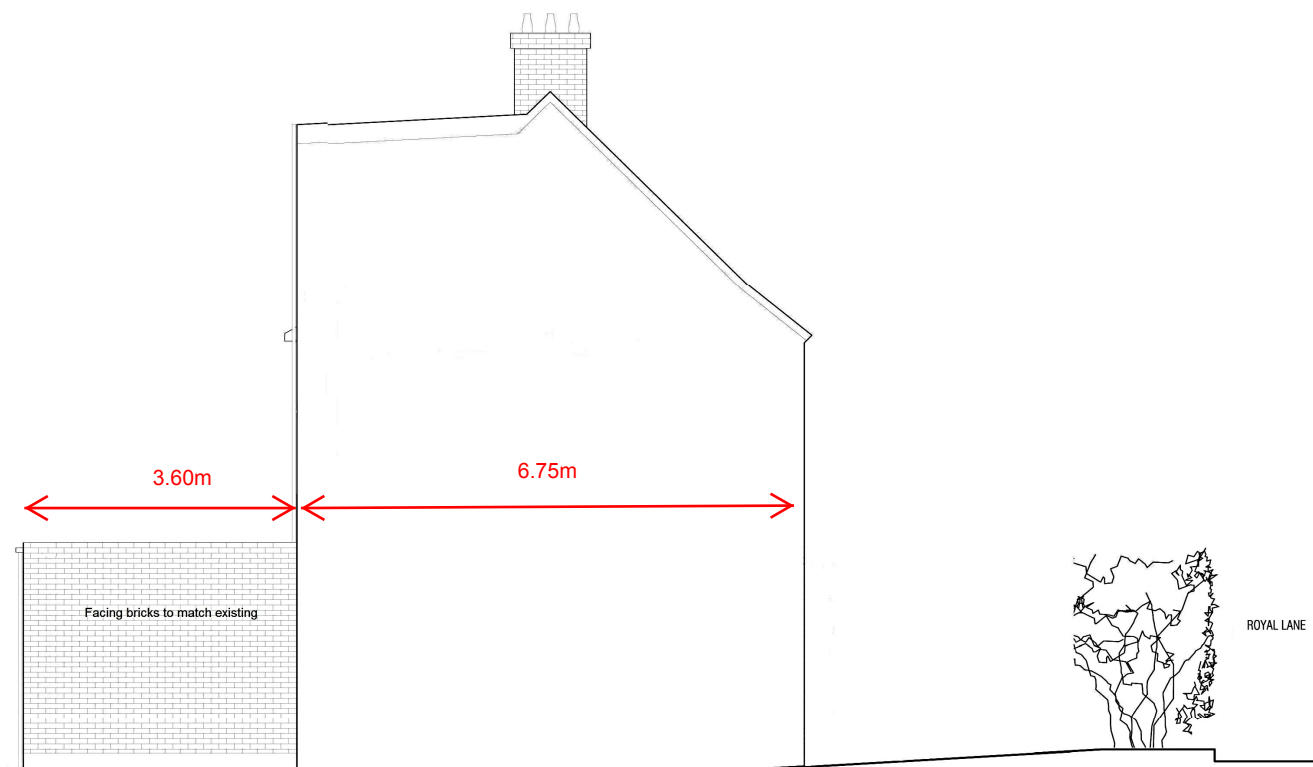

4 EXISTING SIDE ELEVATION
102

NOTES

REVISION

PLANNING
Stage
Alexander Vorobiev
Client
58 Royal Lane, Yiewsley
Address

Drawing Title
EXISTING
ELEVATIONS
Scale
1:100 @ A3
Date
08/04/2013

Drawing Number EE-3