

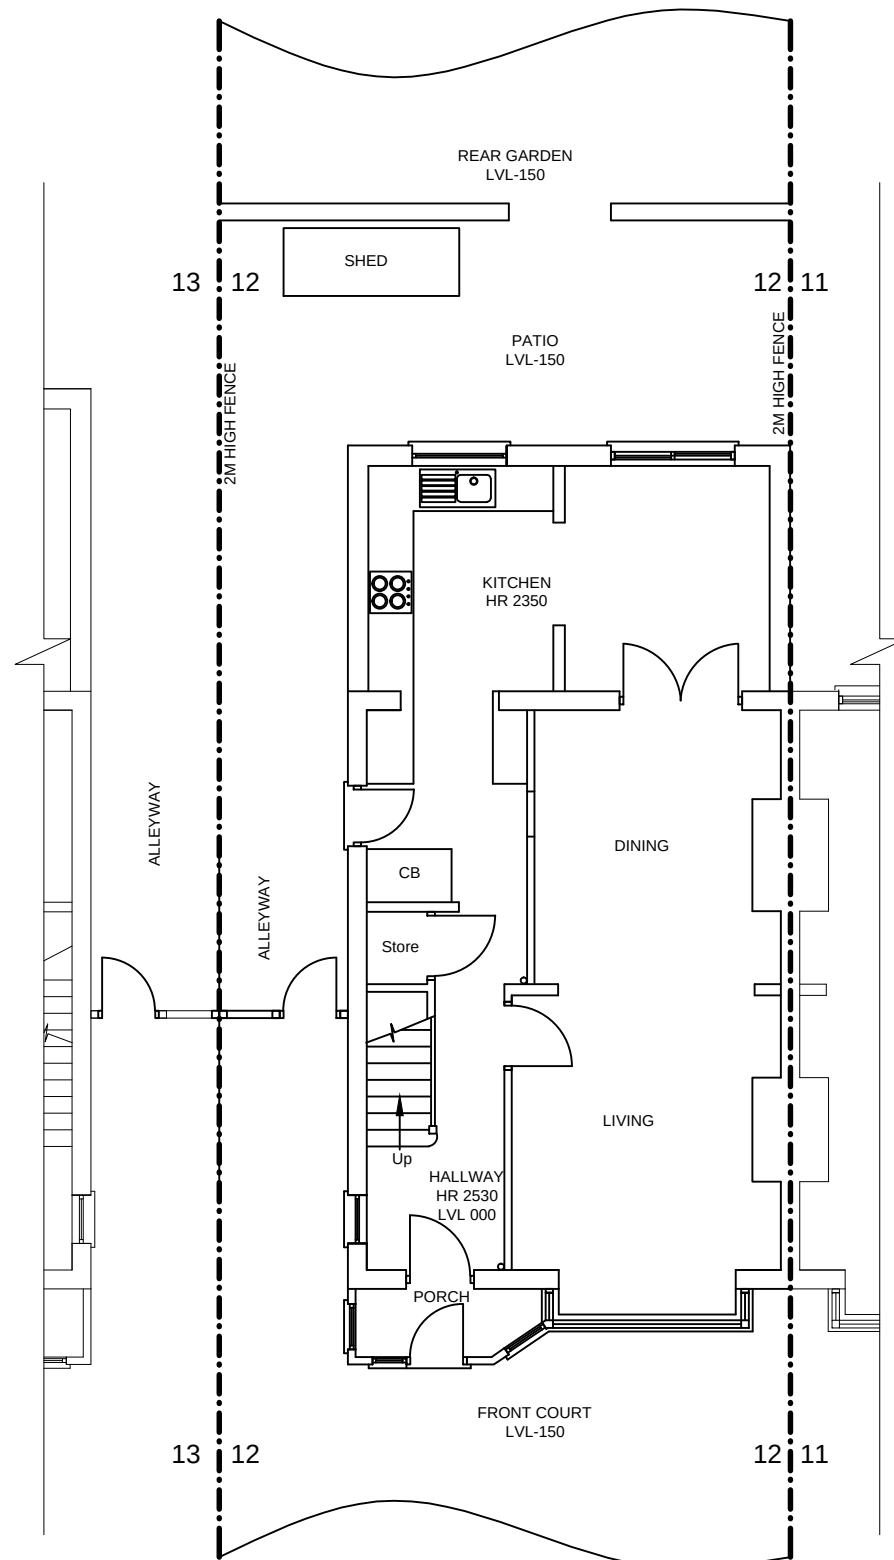


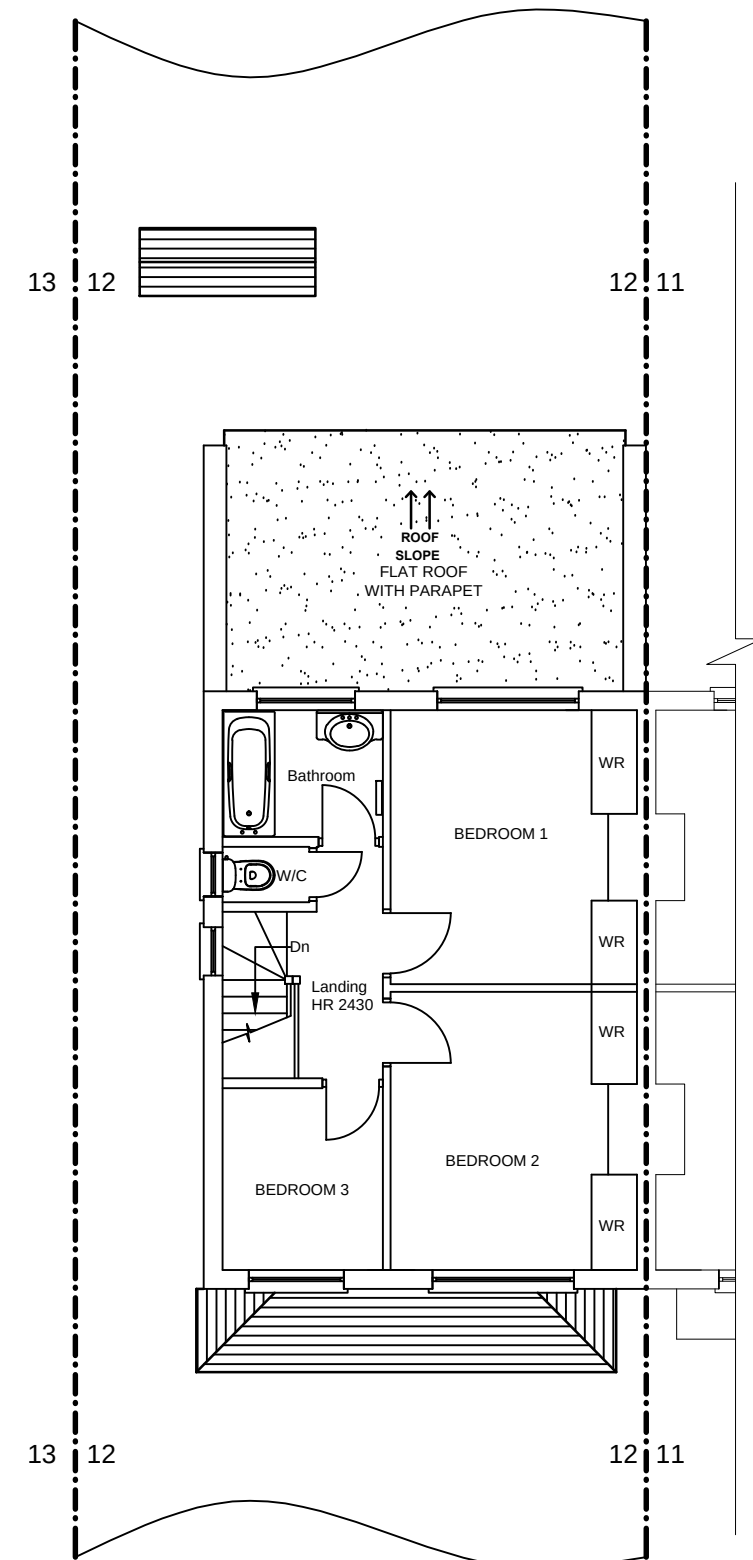

GROUND FLOOR PLAN EXISTING

 

FIRST FLOOR PLAN EXISTING

			PROJECT: HIP TO GABLE LOFT CONVERSION WITH A REAR DORMER AND ASSOCIATED ALTERATIONS AT 12 PEACHEY LANE, COWLEY, UXBRIDGE UB8 3RX		Title: Ground/First Floor Plans Existing	
	21/10/2020	FOR CERTIFICATE OF LAWFULNESS			Drawn By: PSL	Rev: 1
	20/10/2020	FOR CLIENTS REVIEW			Date: 21/10/2020	
Rev	Date	Comment			SCALE: 1:100@A3	DRG. NO: 2101-PEACHEY LANE 12-002