


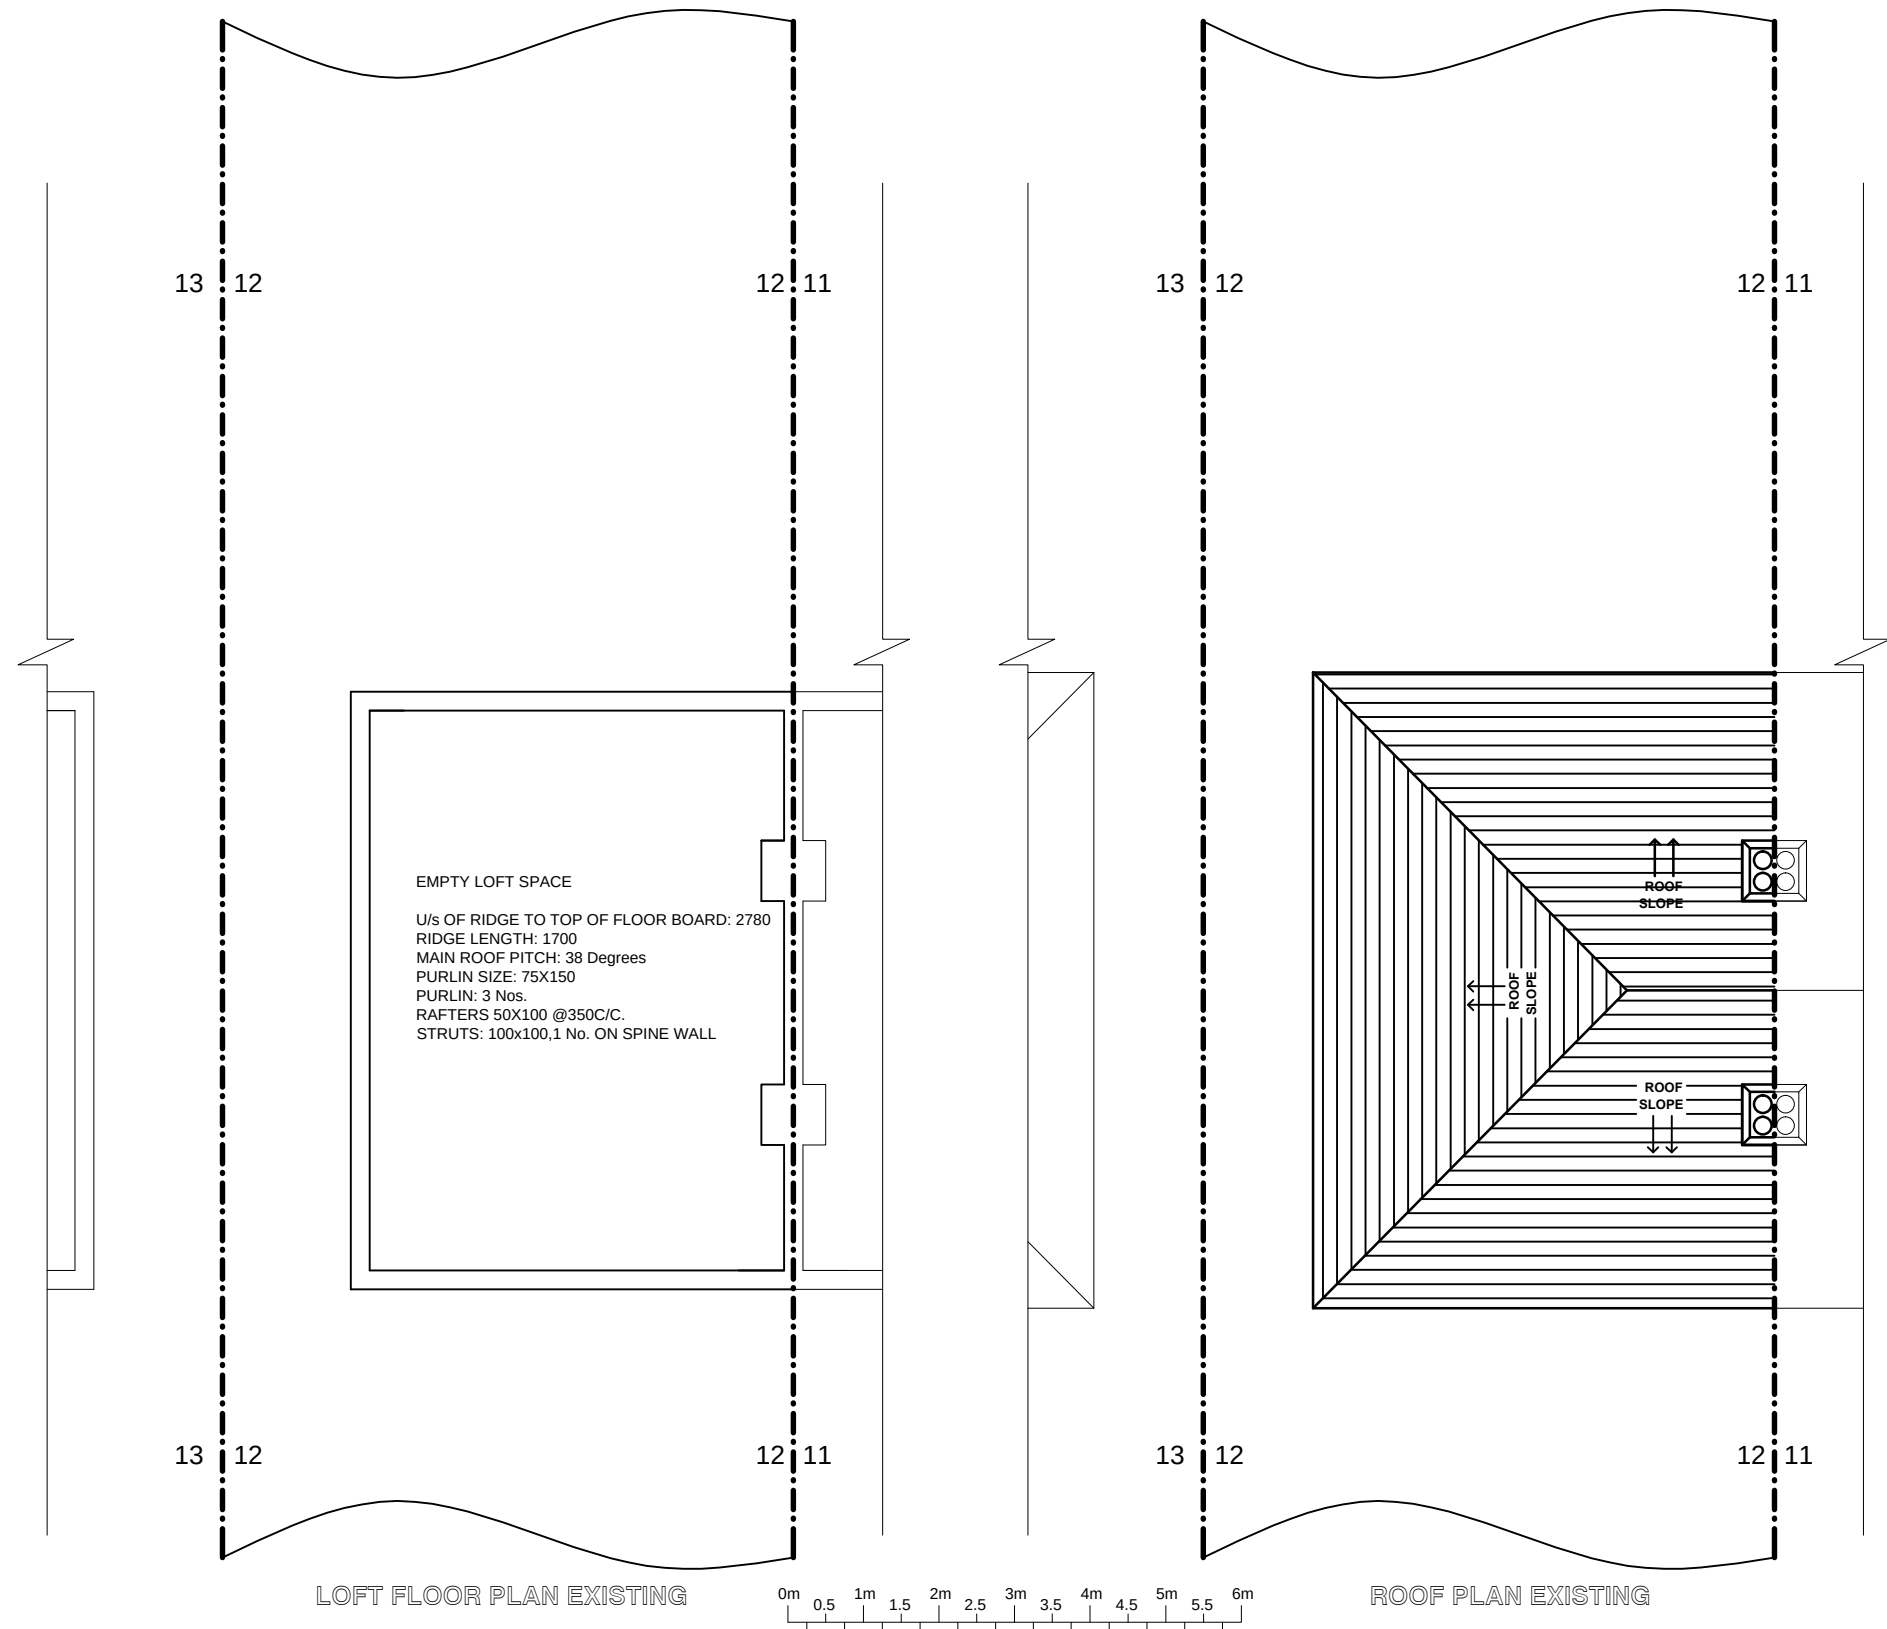

			PROJECT: HIP TO GABLE LOFT CONVERSION WITH A REAR DORMER AND ASSOCIATED ALTERATIONS AT 12 PEACHEY LANE, COWLEY, UXBRIDGE UB8 3RX	Title: Loft Floor/Roof Plans Existing		
	21/10/2020	FOR CERTIFICATE OF LAWFULNESS		Drawn By: PSL	Rev:	Date:21/10/2020
	20/10/2020	FOR CLIENTS REVIEW				
Rev	Date	Comment		SCALE: 1:100@A3	DRG. NO: 2101-PEACHEY LANE 12-003	