





FRONT ELEVATION EXISTING
(BOUNDARY WALL/FENCE ARE OMITTED FOR CLARITY OF ELEVATION)



REAR ELEVATION EXISTING
(BOUNDARY WALL/FENCE & SHED ARE OMITTED FOR CLARITY OF ELEVATION)



SIDE ELEVATION EXISTING (AS SEEN FROM ALLEYWAY)
(BOUNDARY WALL/FENCE & SHED ARE OMITTED FOR CLARITY OF ELEVATION)

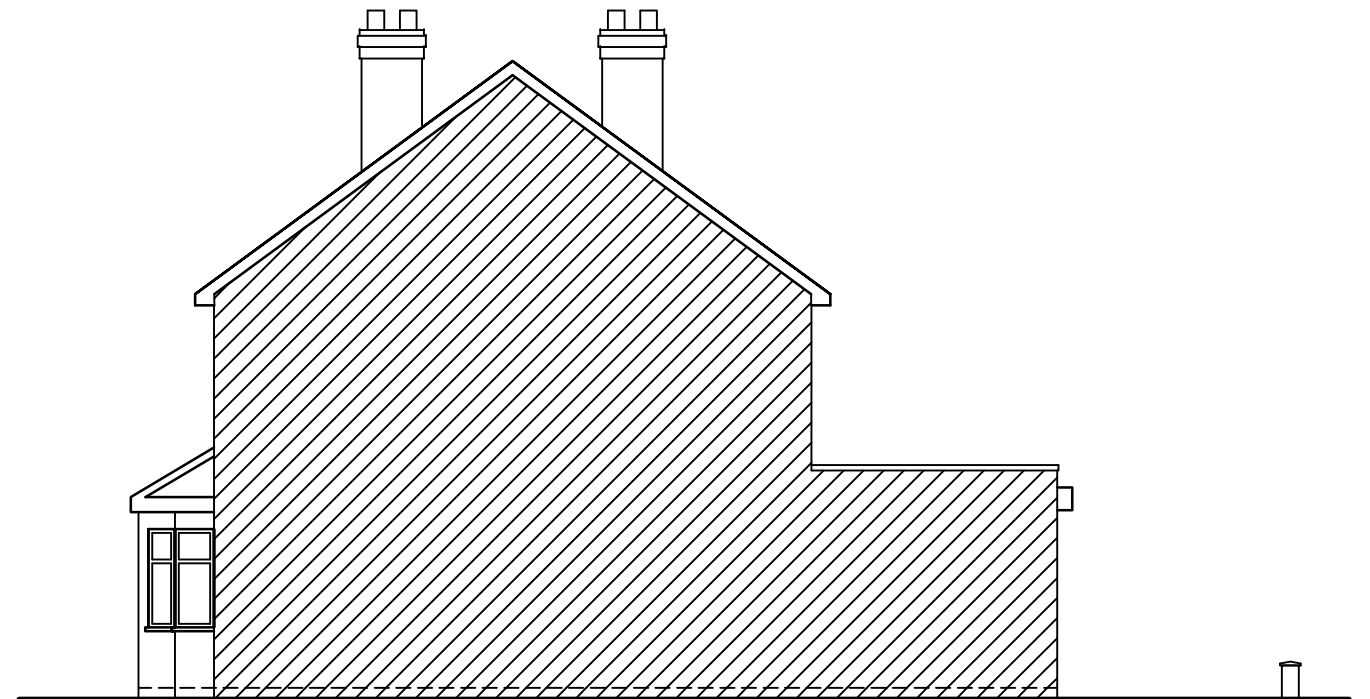 

SIDE ELEVATION EXISTING (AS SEEN FROM NO 11)
(BOUNDARY WALL/FENCE & SHED ARE OMITTED FOR CLARITY OF ELEVATION)

			PROJECT: HIP TO GABLE LOFT CONVERSION WITH A REAR DORMER AND ASSOCIATED ALTERATIONS AT 12 PEACHEY LANE, COWLEY, UXBRIDGE UB8 3RX	Title: Elevations Existing	
	21/10/2020	FOR CERTIFICATE OF LAWFULNESS		Drawn By: PSL	Rev: 1
	20/10/2020	FOR CLIENTS REVIEW		Date: 21/10/2020	
Rev	Date	Comment		SCALE: 1:100@A3	DRG. NO: 2101-PEACHEY LANE 12-004