

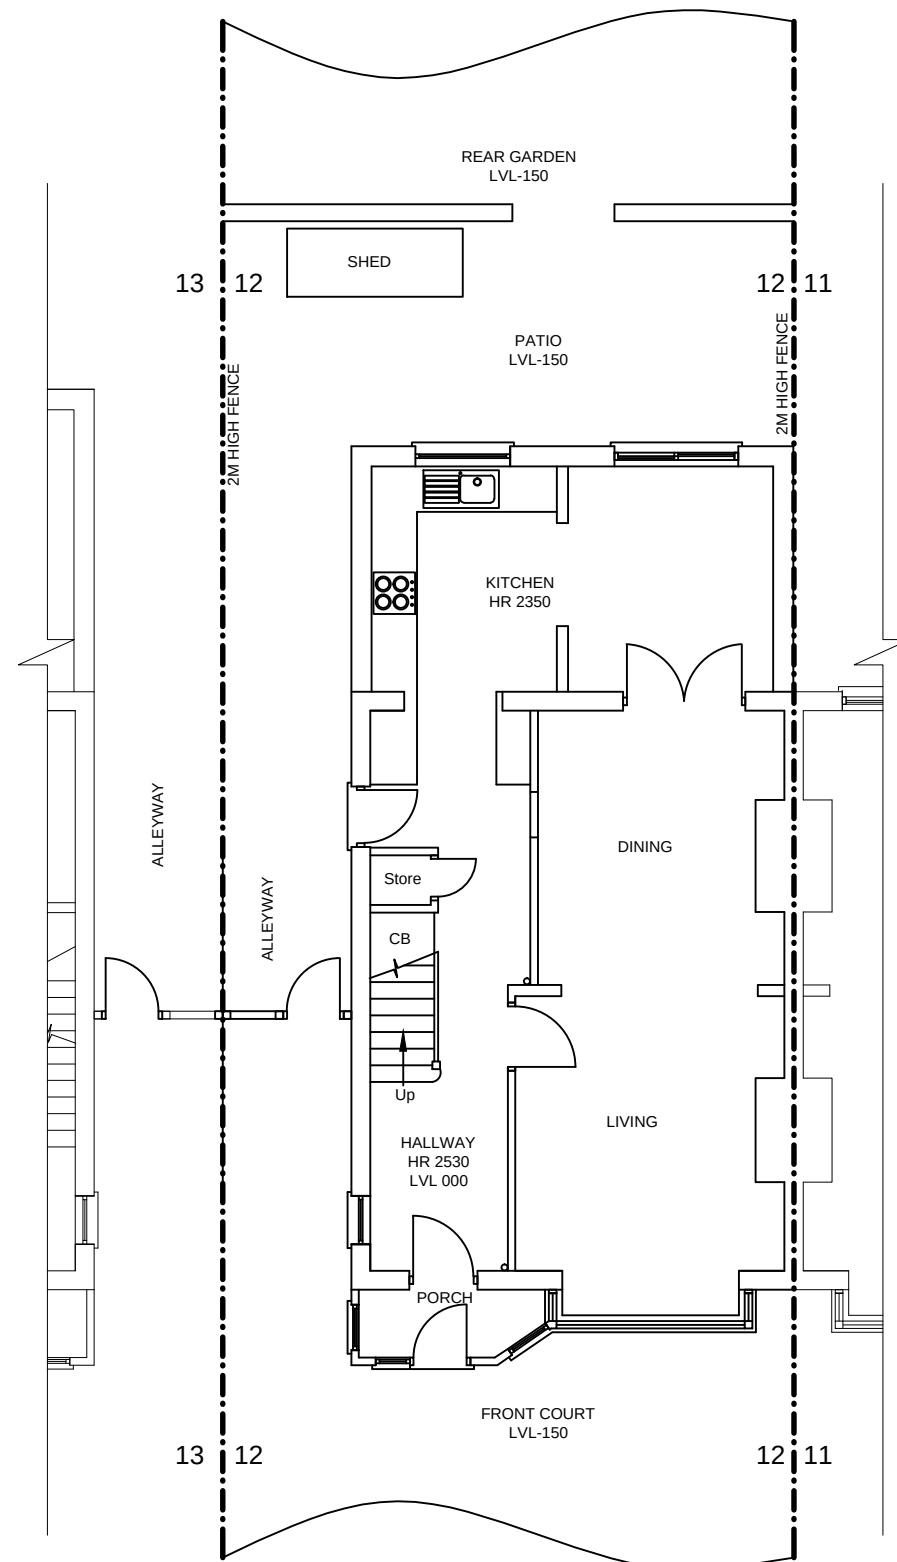


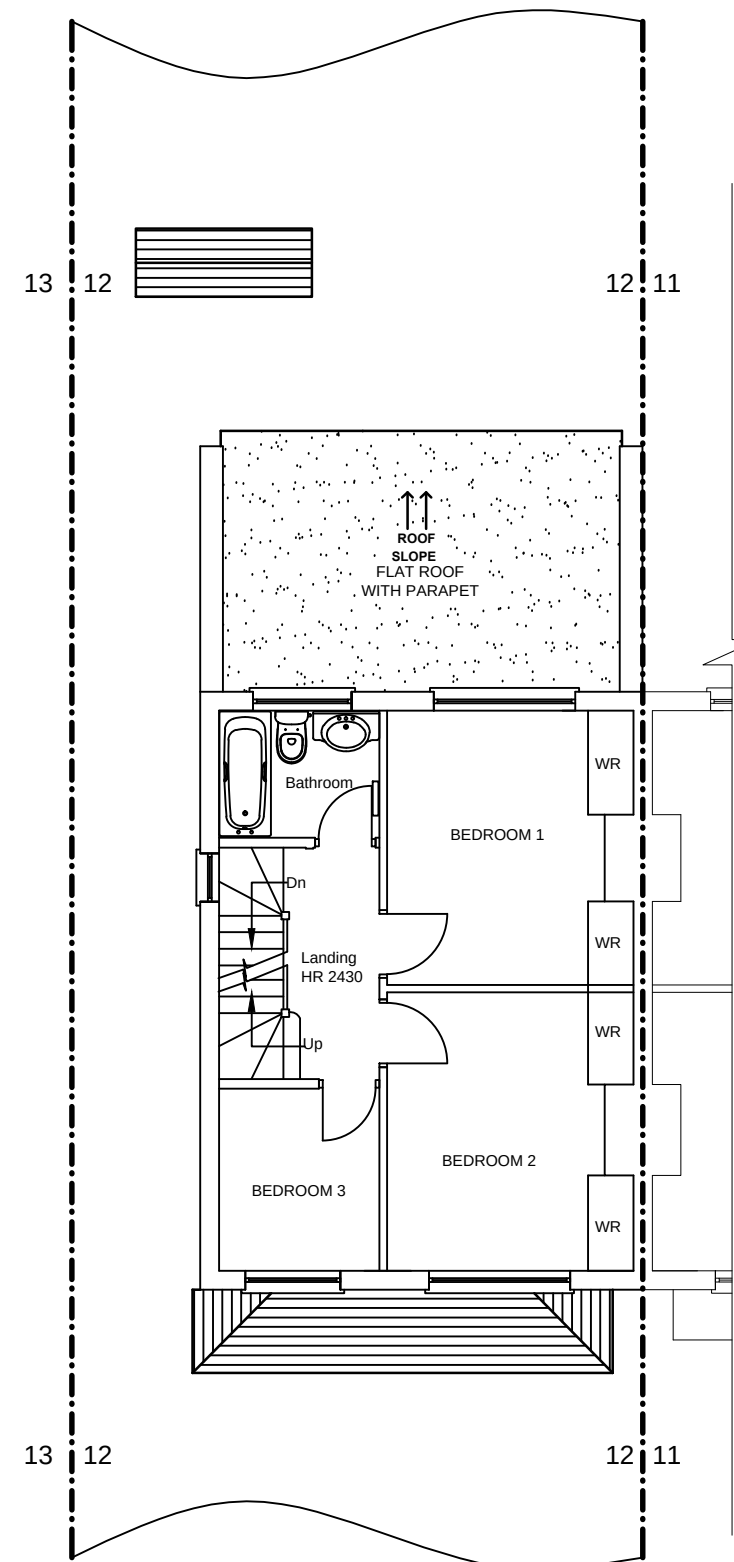

GROUND FLOOR PLAN PROPOSED

 

FIRST FLOOR PLAN PROPOSED

			PROJECT: HIP TO GABLE LOFT CONVERSION WITH A REAR DORMER AND ASSOCIATED ALTERATIONS AT 12 PEACHEY LANE, COWLEY, UXBRIDGE UB8 3RX			Title: Ground/First Floor Plans Proposed		
	21/10/2020	FOR CERTIFICATE OF LAWFULNESS				Drawn By: PSL	Rev:	Date:21/10/2020
	20/10/2020	FOR CLIENTS REVIEW						
Rev	Date	Comment				SCALE: 1:100@A3	DRG. NO: 2101-PEACHEY LANE 12-102	